Description:
- Furniture Type 22 & 23 - Podium Pergola

Material:
- Frame: Galvanised Mild Steel
- High Tensile Wires: Stainless Steel

Colour:
- Frame TBC

Finish:
- Frame: Polyester Powder Coated

Fixings / Supports
- All fixings to be hidden and anti-vandal
- Fixings to fabricators detail and specification
- Supports and cross bracing to suppliers detail and specification

Foundation and Sub-Base:
- To engineers detail and specification

NOTE:

Fabrication Drawings:
- Complete fabrication drawings are to be submitted to the Landscape Architect for approval prior to manufacture.
- Note panel pattern to be mirrored from one elevation to the other to align the perforations.

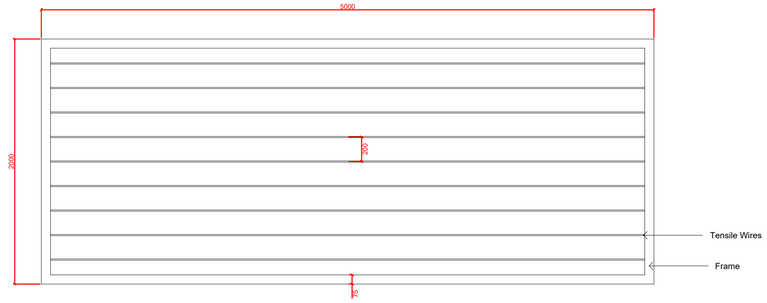

FT 22 TYPICAL DETAIL 001
PLAN @ 1:25

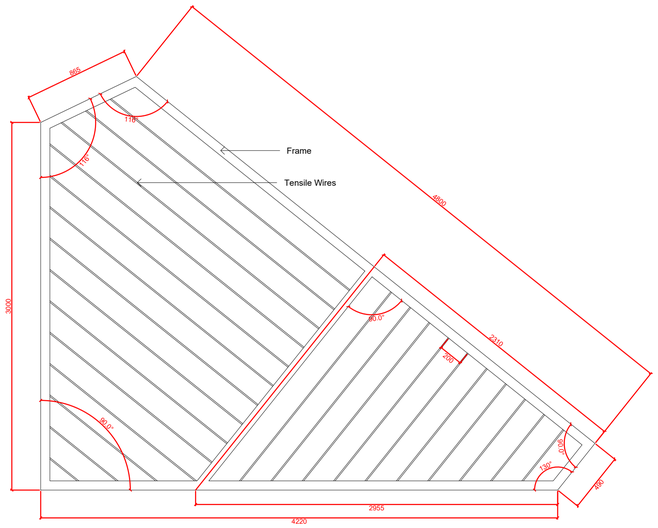

FT 23 TYPICAL DETAIL 001
PLAN @ 1:25

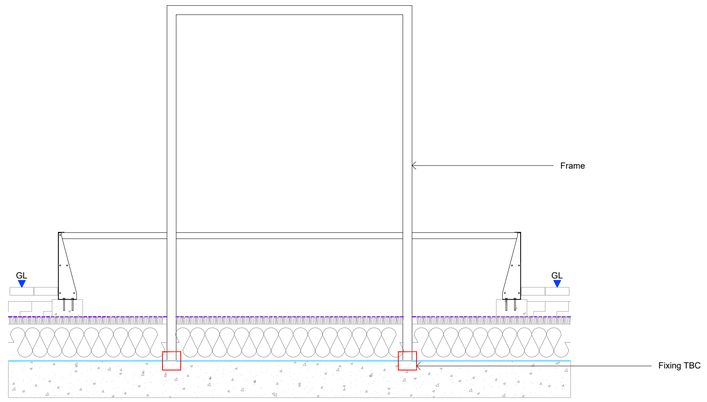

TYPICAL PERGOLA DETAIL
ELEVATION 003 @ 1:25

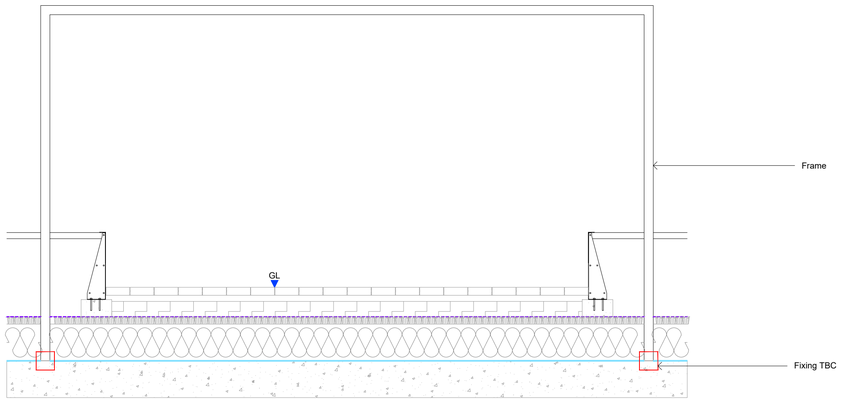

TYPICAL PERGOLA DETAIL
ELEVATION 003 @ 1:25

22/23
sheet
50021

Furniture Type 22 & 23: Podium Pergola

Scale: 1 : 25

DESIGN INTENT

NOTES

1. This drawing is to be read in conjunction with all other drawings and specifications.
2. Do not scale off this drawing. Written dimensions to be taken only.
3. Any discrepancies found between this drawing and other drawings and specifications in the construction documents must be referred to the Landscape Architect prior to work commencing.
4. This drawing must not be copied in whole or in part without prior written consent of Optimised Environments Ltd.
5. Survey information is based upon Topographical Survey.

DRAWING INFORMATION BASED UPON

CDM INFORMATION

KEY PLAN

Issue	Revision	Initial	Date
01	Stage 4 Update	CO	15.12.22

optimised environments

optimised environments ltd

EDINBURGH 2nd Floor | Quartermile Two | 2 Lister Square | Edinburgh | EH3 9GL
t: 0131 221 5920 w: optimisedenvironments.com

LONDON Unit 6 | 36-42 New Inn Yard | Shoreditch | London | EC2A 3EY
t: 0203 984 4022 w: optimisedenvironments.com

MANCHESTER 86 Princess Street | Manchester | M1 6NG
t: 0161 696 7550 w: optimisedenvironments.com

Optimised Environments Ltd. Registered in Scotland:SC358985
Registered address 2nd Floor | Quartermile Two | 2 Lister Square | Edinburgh | EH3 9GL

Client
Downing Living (Manchester) Limited

Project
PLOT 11 FIRST STREET SOUTH

Manchester

Drawing Title
Furniture Type 22 & 23
Podium Pergola

Page 1 of 1

Scale Bar 0.1m 0.2m 0.3m 0.4m 0.5m

North

Scale:	**1:10@A1**	Date:	**23.09.22**
By:	**SB**	Status:	**TENDER**
Checked:	**CO**	Approved:	**AW**

Drawing Number **M90183_50021**

Rev **01**

Computer File: R:\Projects\2019\M90183_FirstStr\CAD\AUTOCAD\SHEETS\DETAILS