

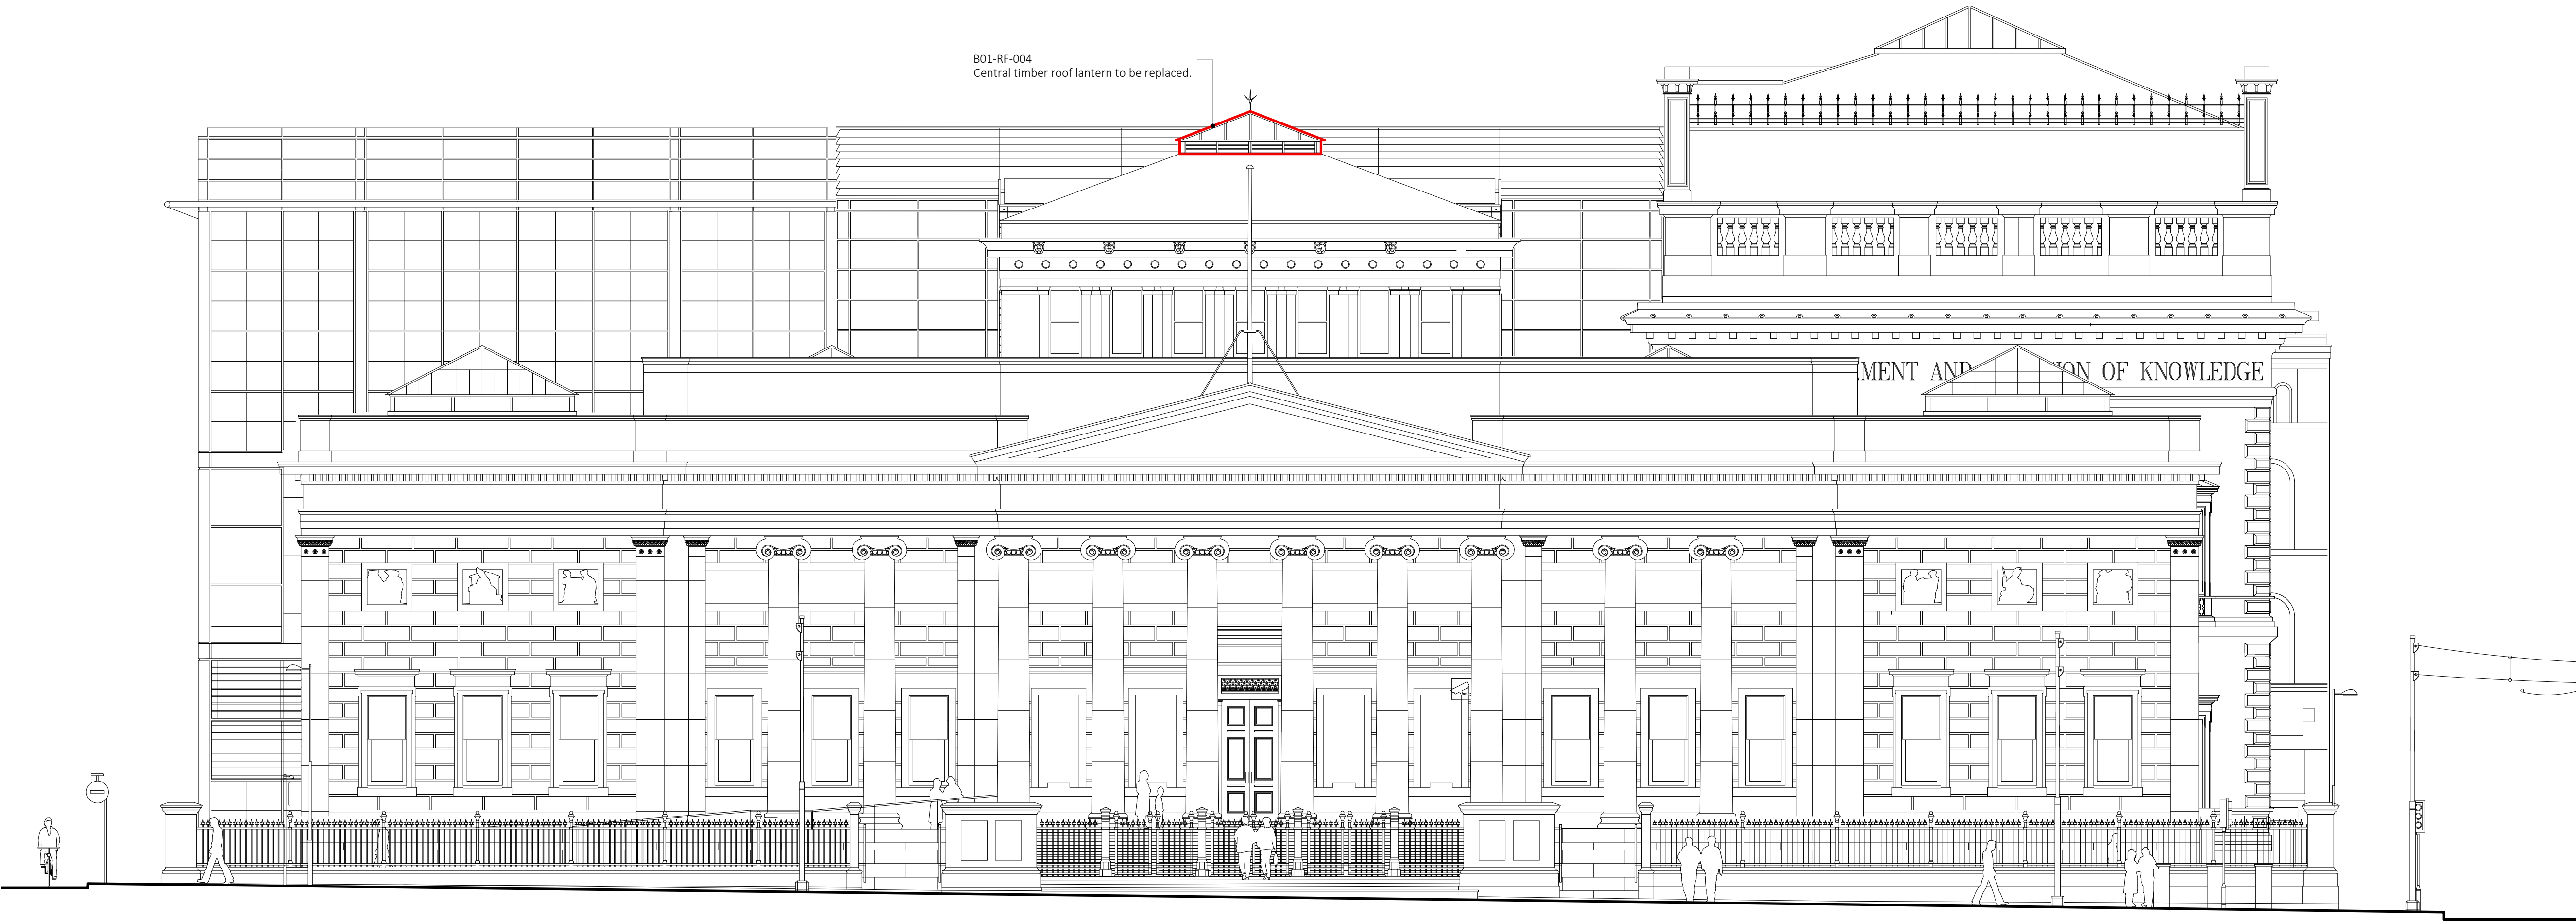


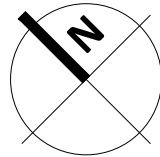

Note:
Do not scale from this drawing.
Dimensions are to be checked on site.
If in doubt please ask.

KEY PLAN

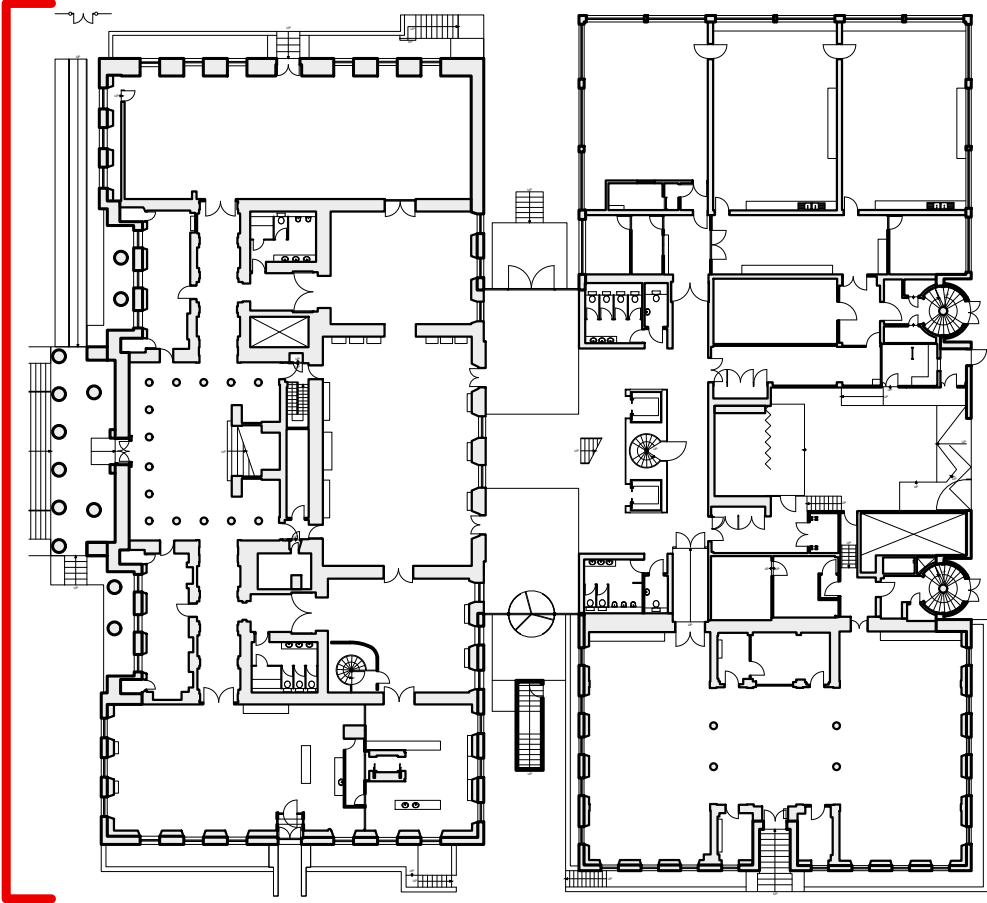

B 09/05/23 LBC issue
A 16/12/22 Preliminary issue

Rev Date/Ints Details

© The moral rights of the author are hereby asserted.
This drawing and design is the sole property of Buttress Ltd and must not be reproduced without permission.
Buttress Ltd is Registered in England and Wales: 5365573



Buttress

41 Bengal St
Manchester
M4 6AF

T 0161 236 3303
E contact@buttress.net
W www.buttress.net

Project Title Manchester Art Gallery
Client Manchester City Council
Location Mosley Street, Manchester

Drawing Title Existing Elevations
Mosley Street Elevation

Date 16/12/22 Scale 1:100
Checked NC Orig Paper Size A1

Status Preliminary

Project: Origin: Zone: Level: Type: Disc: Number: Rev:

9518 - BA - B1 - 00 - DR - A - (02)001 - B