

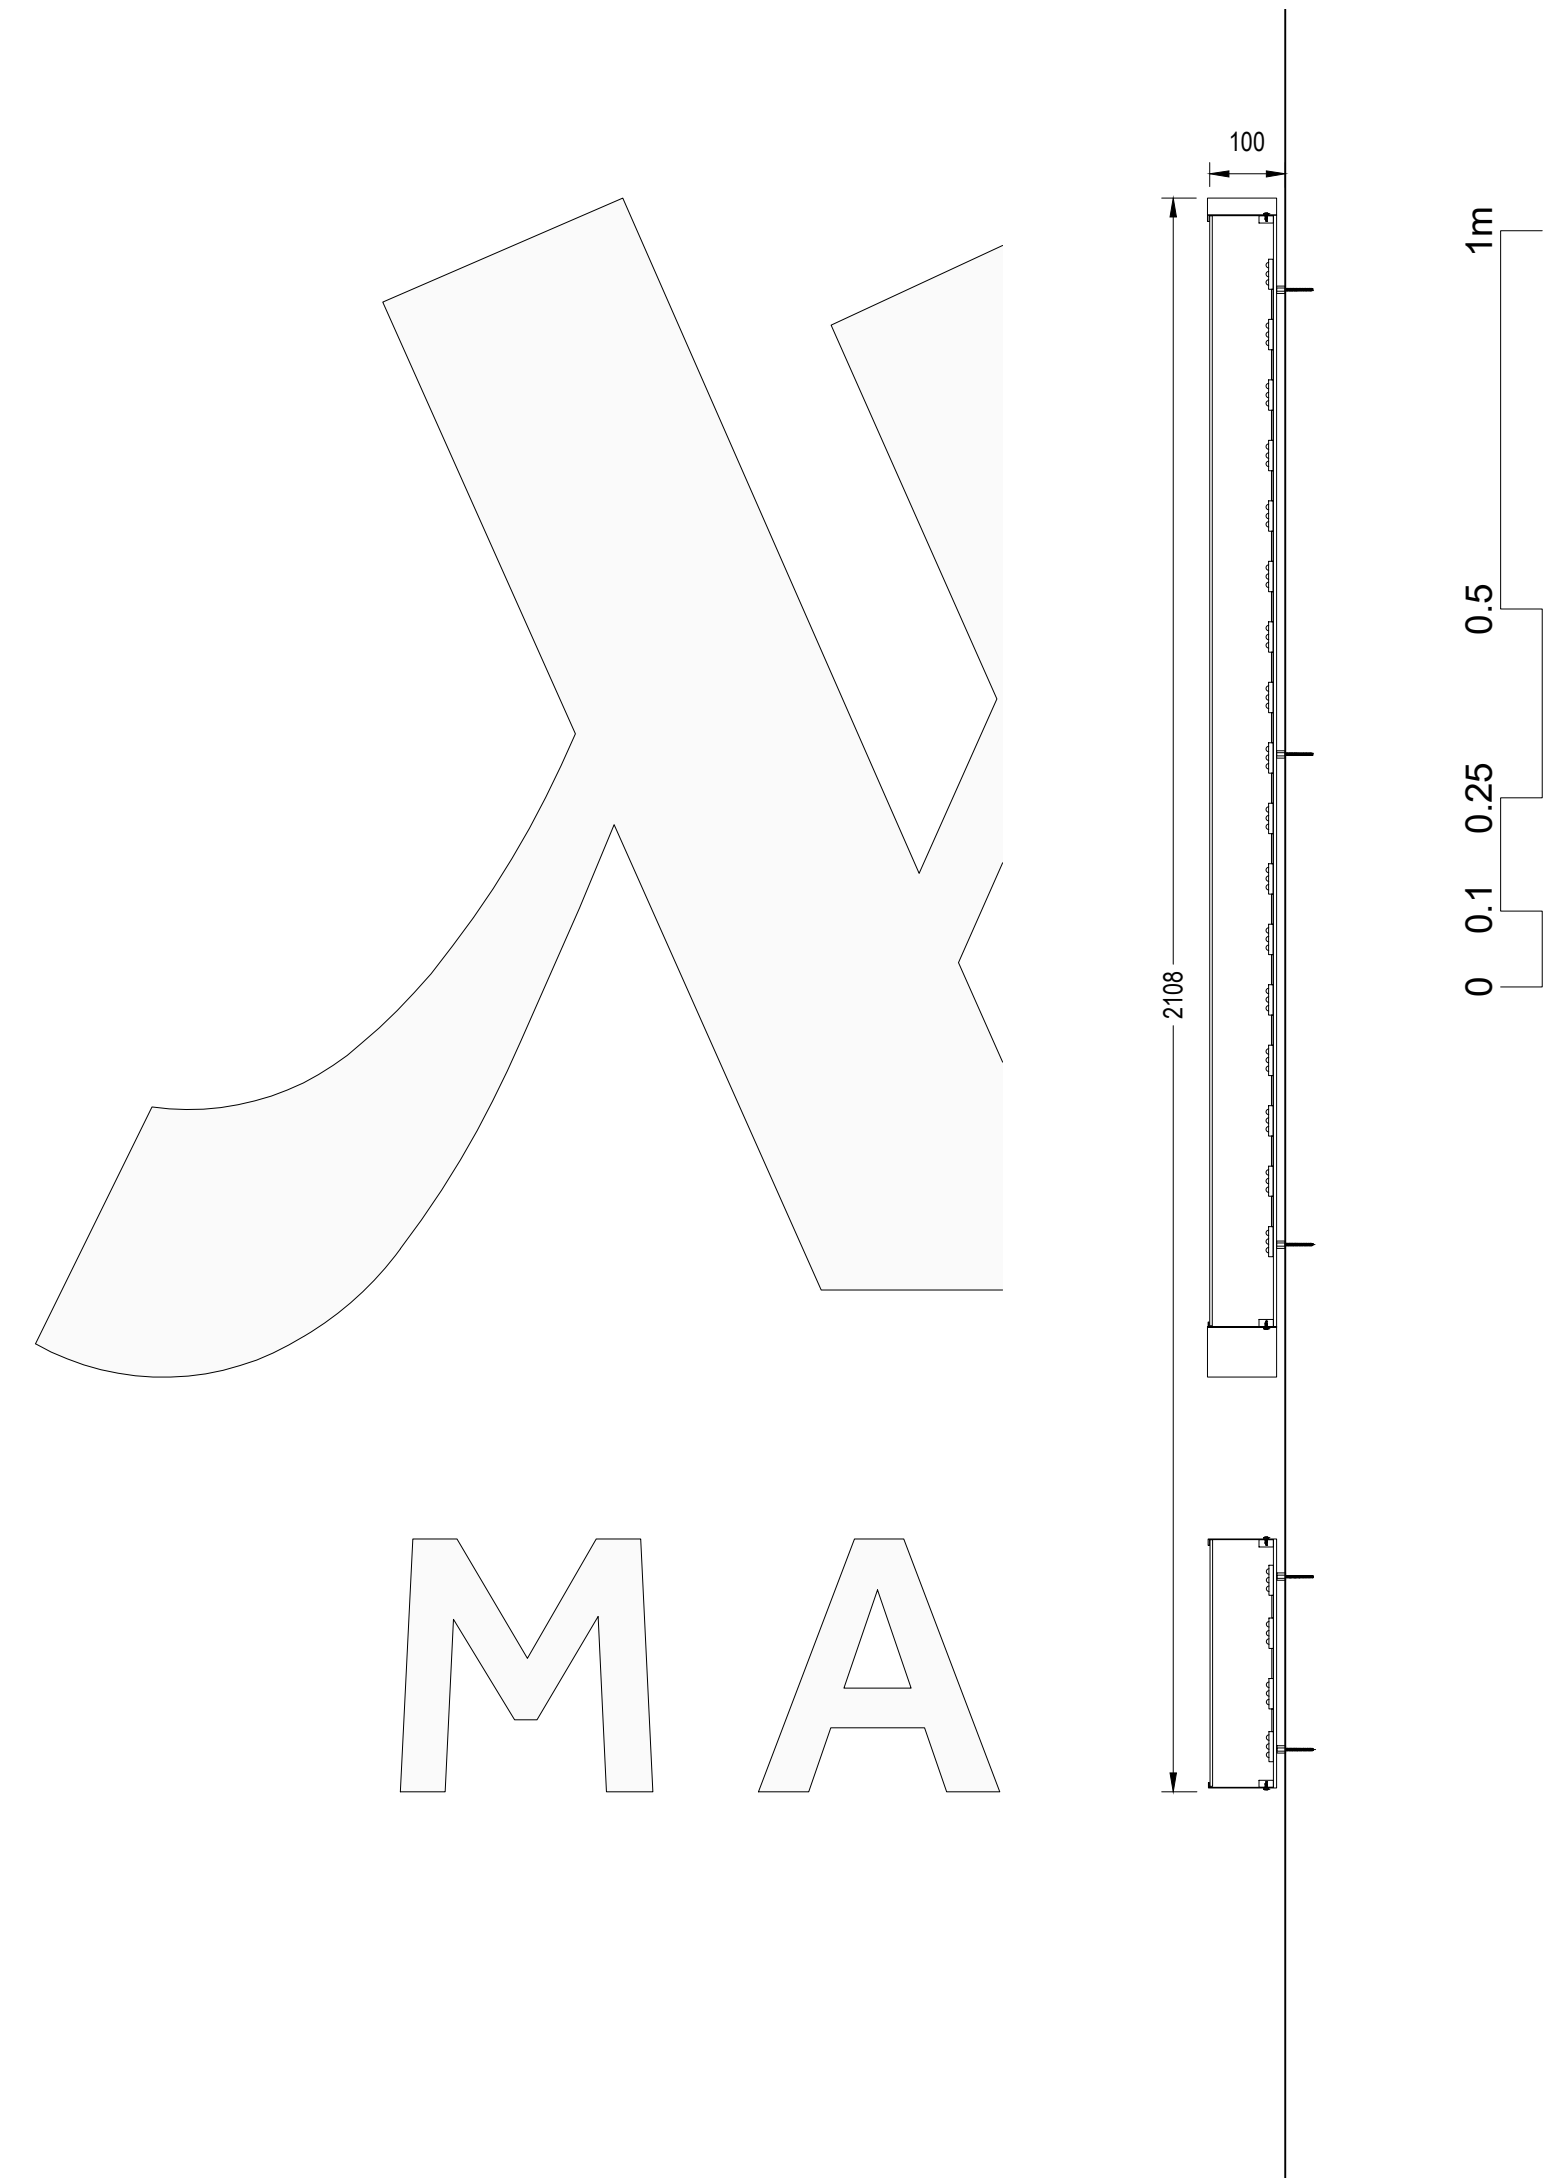


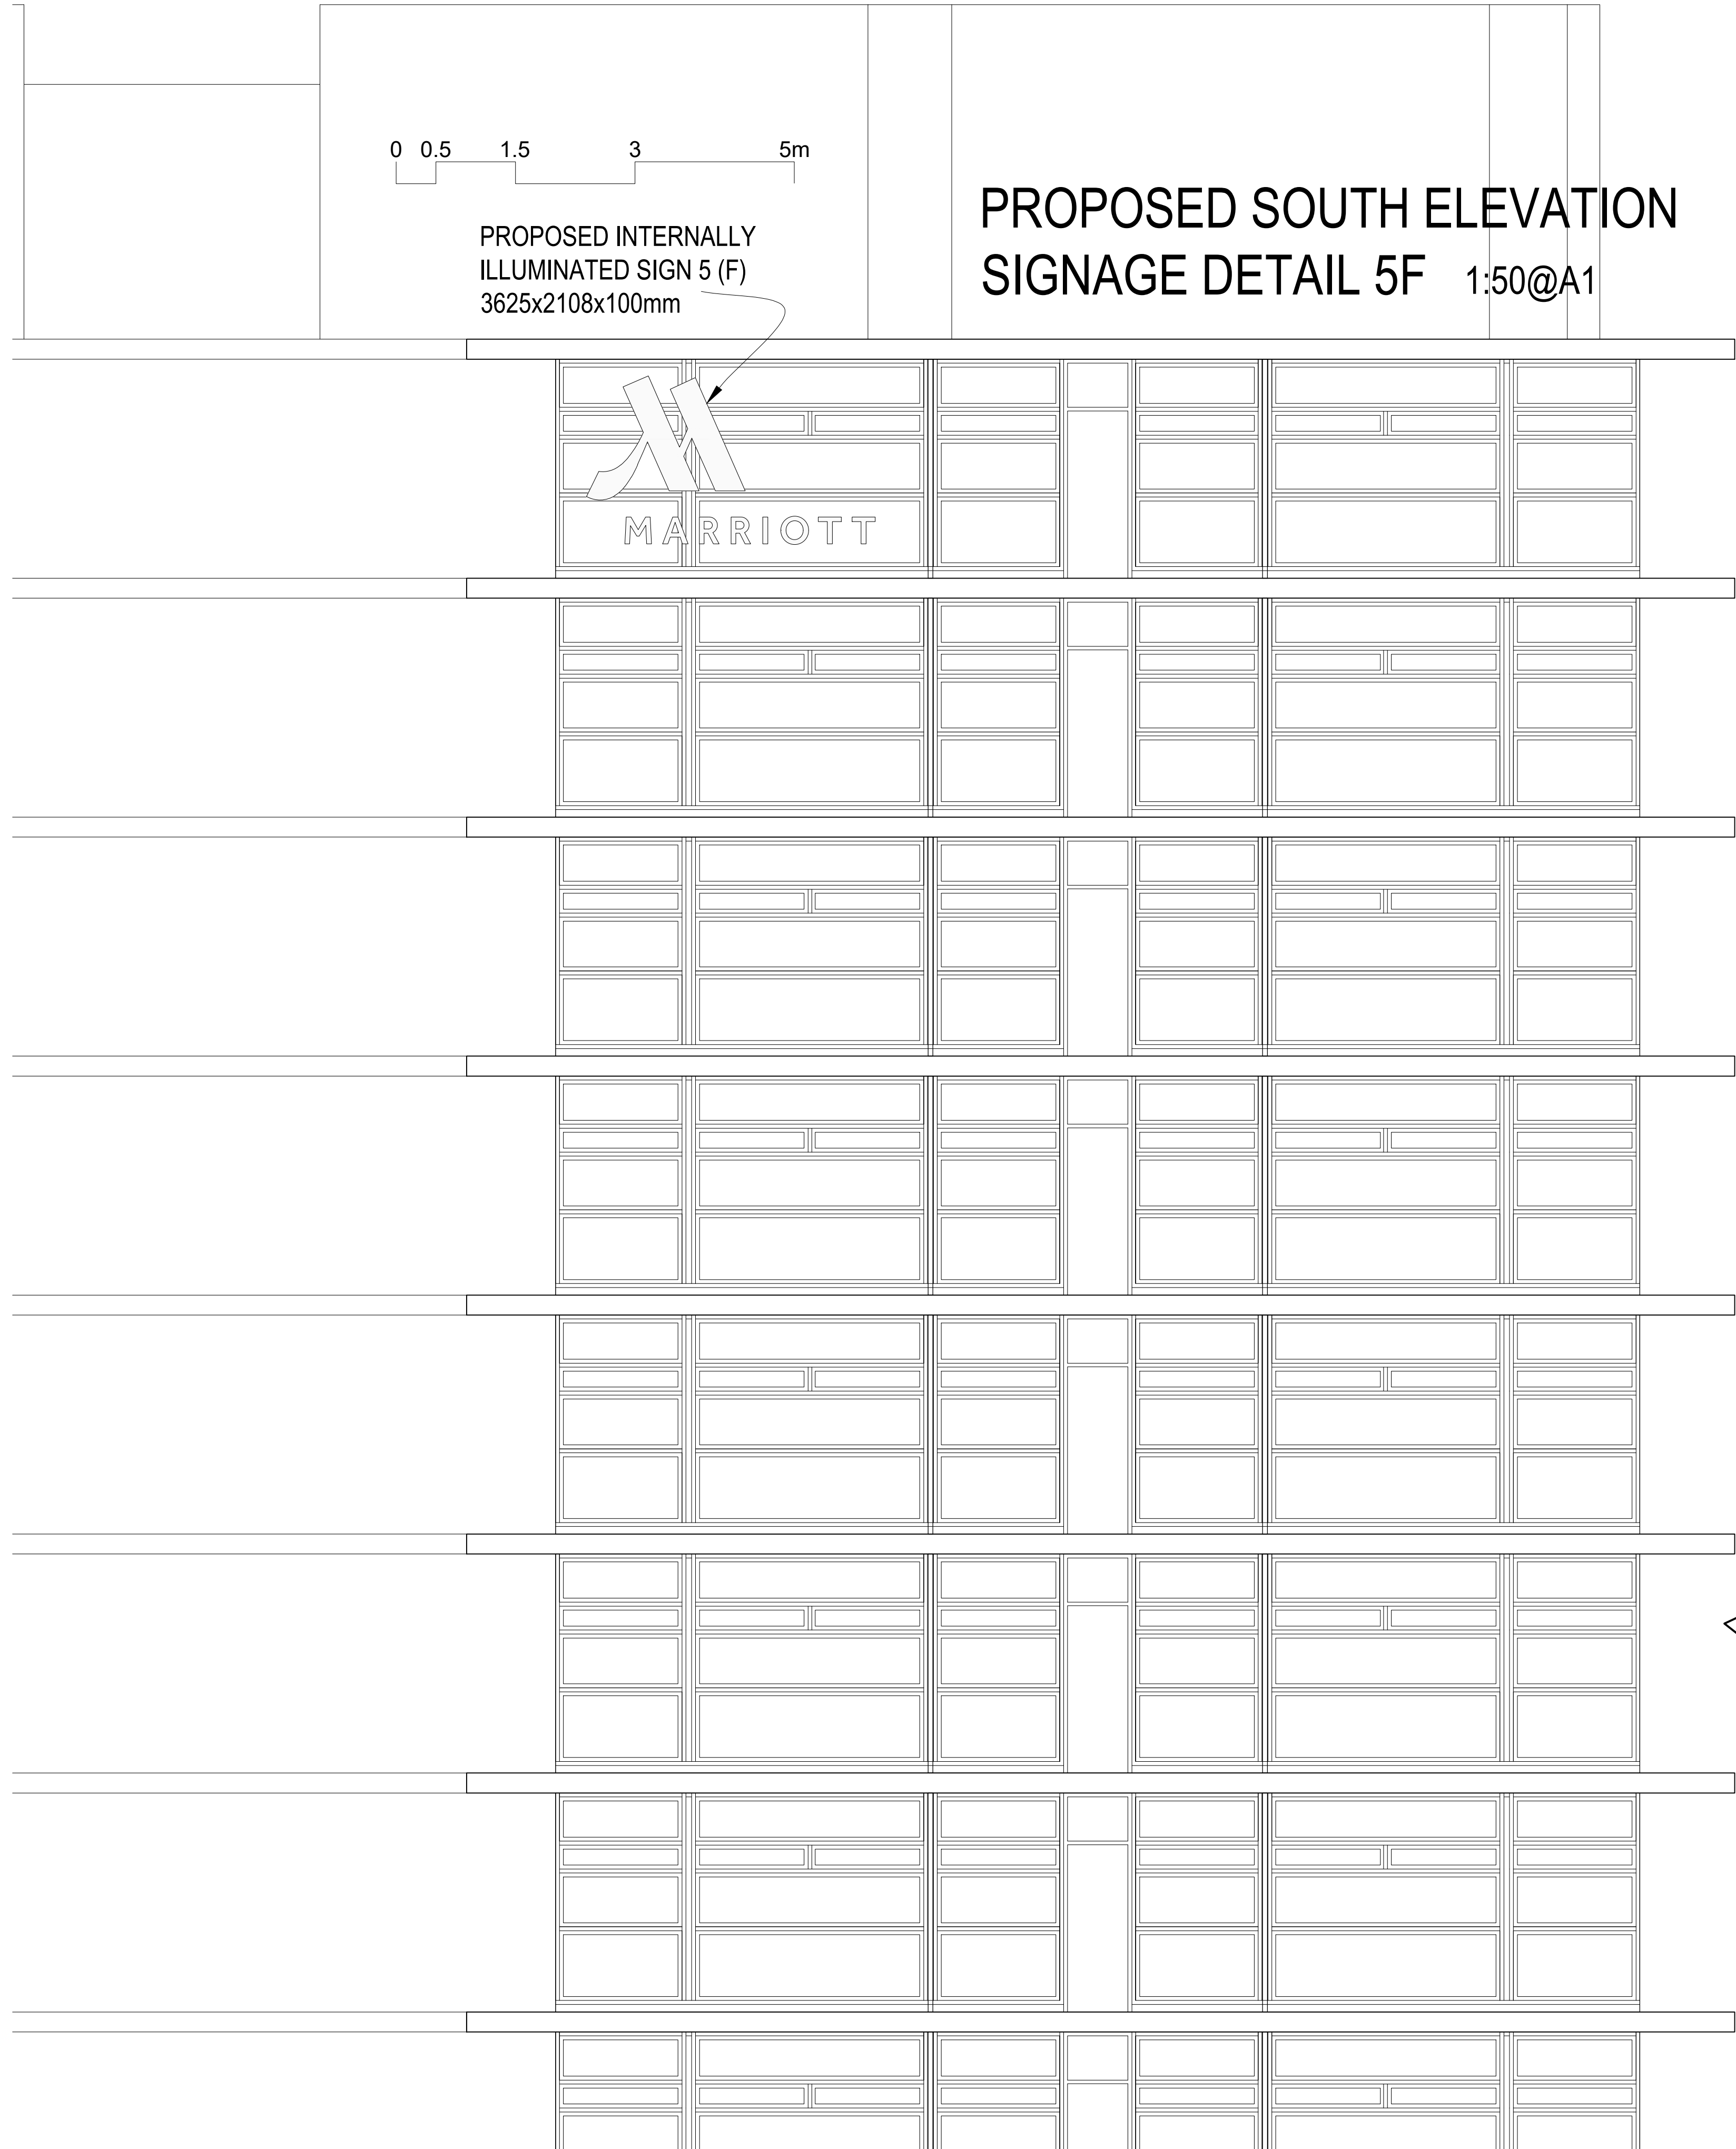

SIGN 5(E) SECTION 1:10

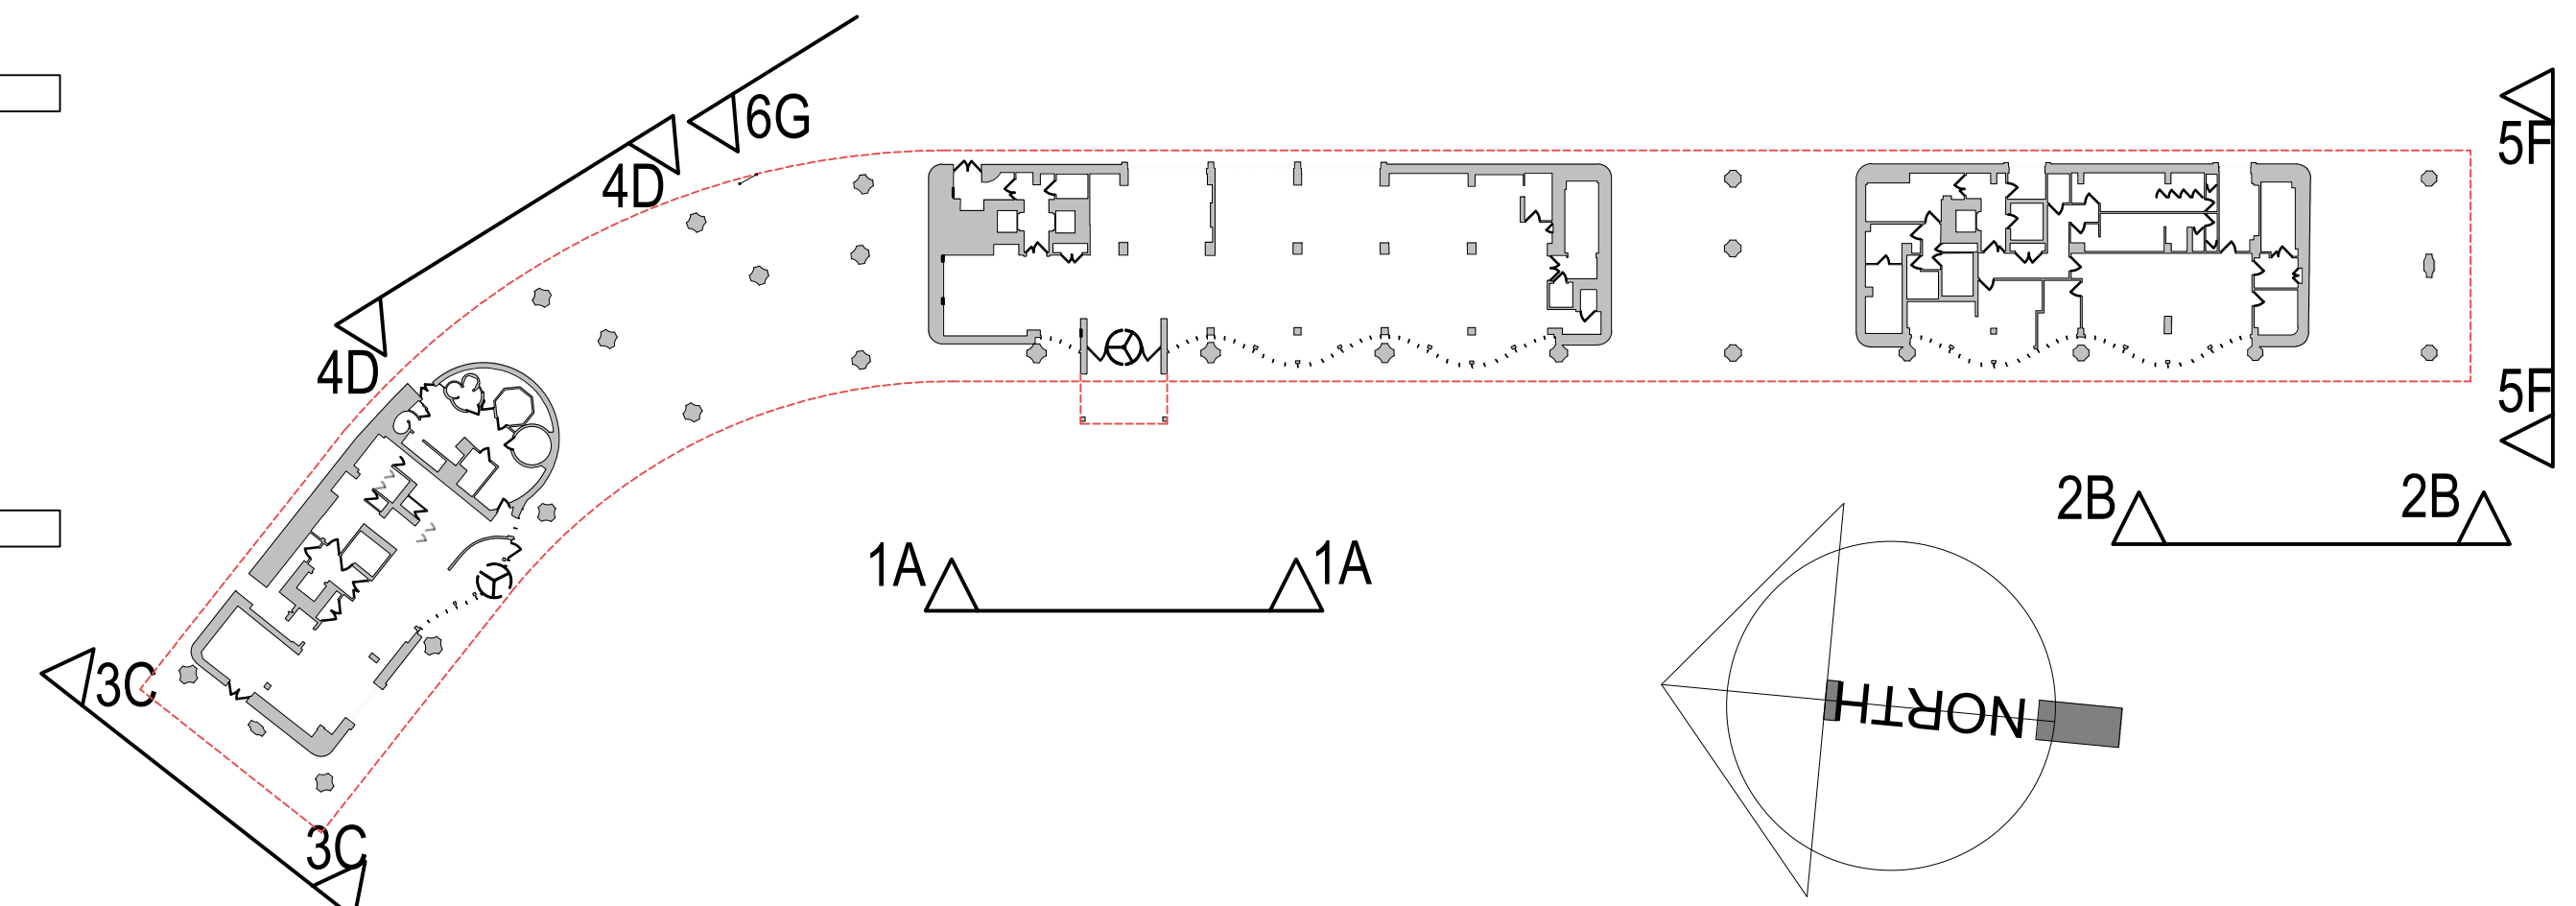

revision:		date:	
client:	project:	drawing:	
HAMILTON PYRAMID EUROPE	GATEWAY MANCHESTER LONDON ROAD MANCHESTER, M1 2PG	SIGNAGE DETAILED ELEVATIONS SIGN 5	
project no:	drawing no:	revision:	drawn: checked: date: scale @ A1
7442	PS.308	# DF	03.05.23 1:50 1:10