



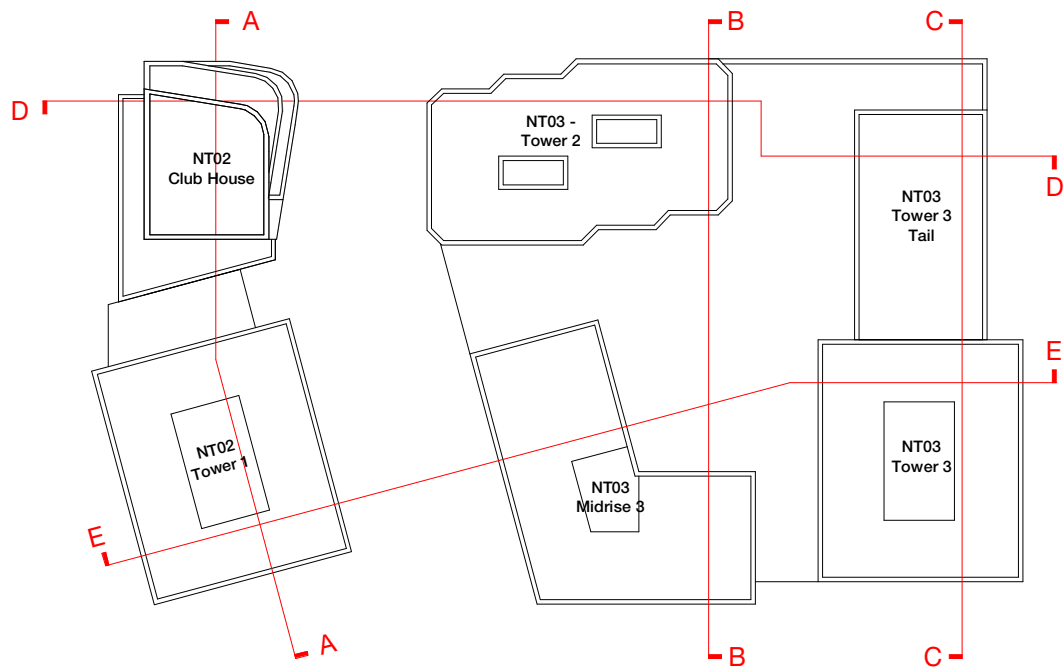

- 1B-1P-1S
- 1B-2P-1S
- 2B-3P-1S
- 2B-4P-1S
- 2B-4P-2S
- 3B-4P-2S
- 3B-5P-1S
- 3B-5P-2S
- 3B-6P-1S
- 3B-6P-2S
- Amenity
- Commercial
- Cycles
- Lobby
- MEP
- Parking
- Waste

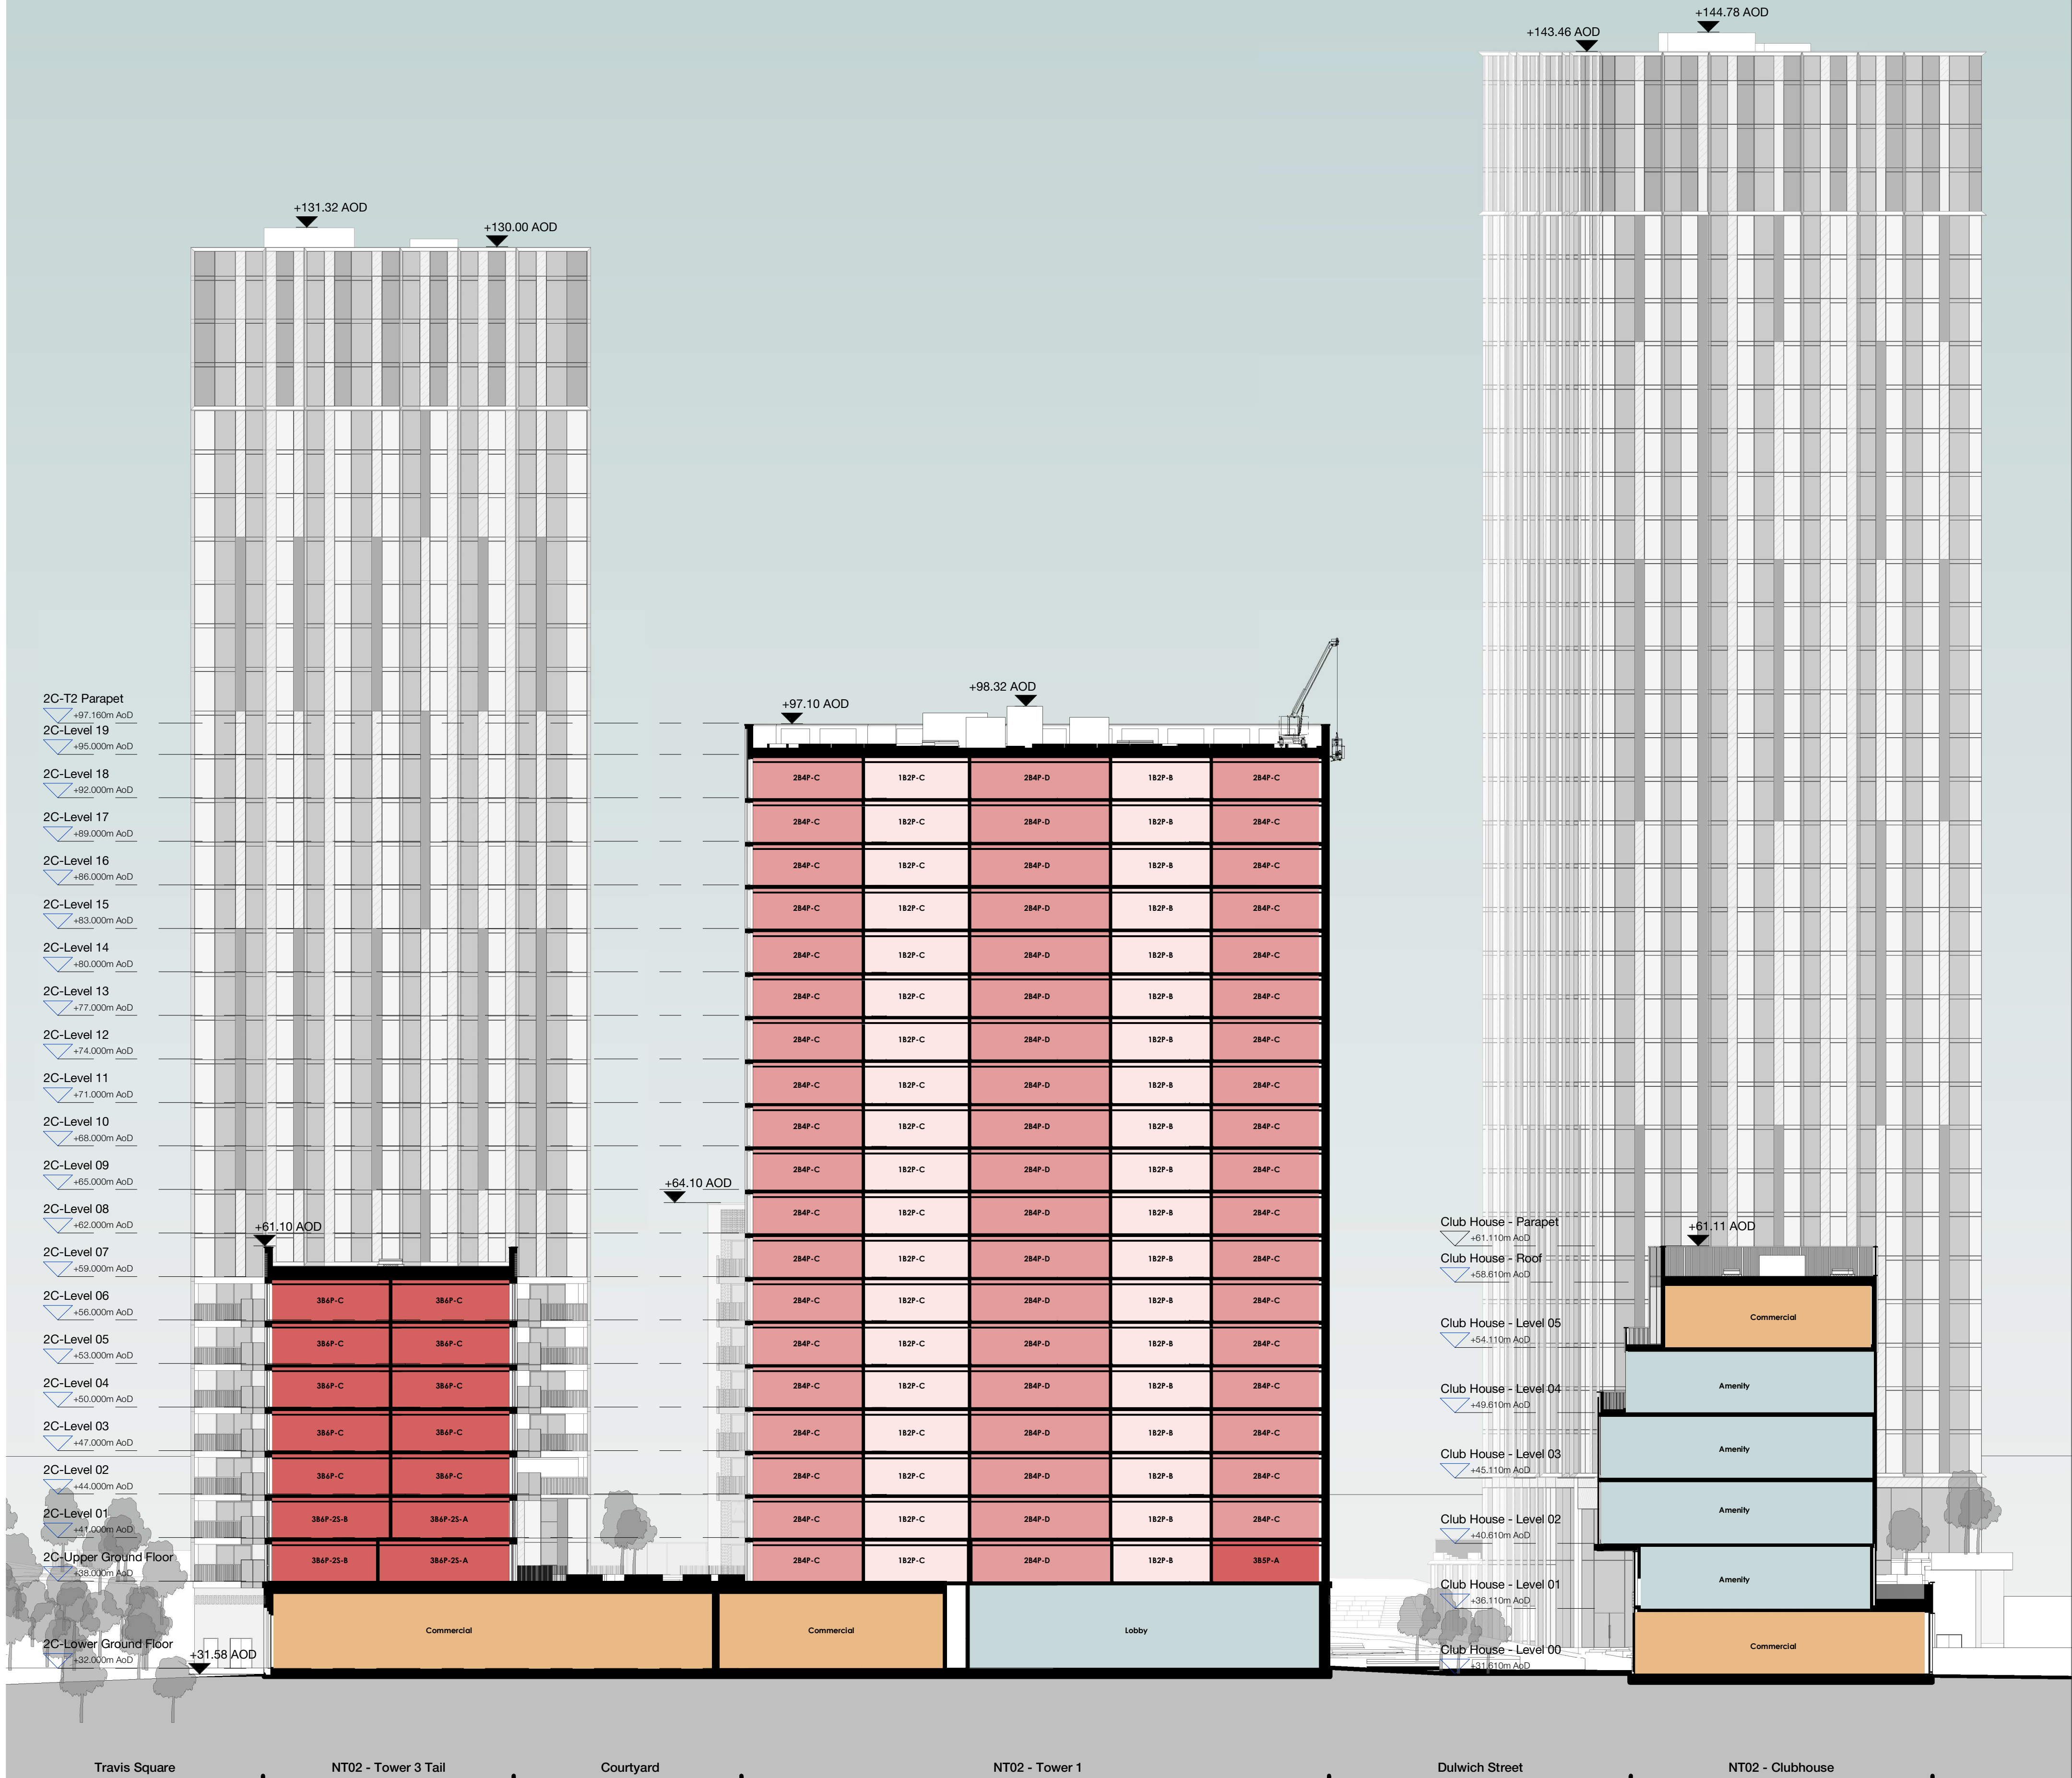

Planning-NT02-03 - Proposed Section D-D
1 : 250

Copyright Hawkins\Brown Architects
No implied licence exists. This drawing should not be used to calculate areas for the purposes of valuation. Do not scale this drawing. All dimensions to be checked on the site by the contractor and such dimensions to be their responsibility. All work must comply with relevant British Standards and Building Regulations requirements. Drawing errors and omissions to be reported to the architect. To be read in conjunction with Architect's specification and other consultant information.

Rev	Description	Date
P01	Issued for Planning	17.03.23
P02	Issued for Planning	31.03.23
P03	Issued for Planning	12.04.23

26-28 Hilton Street
Manchester M1 2EH

mail@hawkinsbrown.com
hawkinsbrown.com

Hawkins\Brown

Project
Red Bank NT02/03
Dantzie Street
Manchester
M4 4HF

Drawing
Proposed GA Section D-D

Scale @ A1
1 : 250

Date
March 2023

Drawn By
HECW

Checked By
JT

Job Number
210263

Status
S2

Purpose of Issue
For Approval

Drawing No.
RDB-HBA-2X-ZZ-DR-AR-080313

Rev
P03