


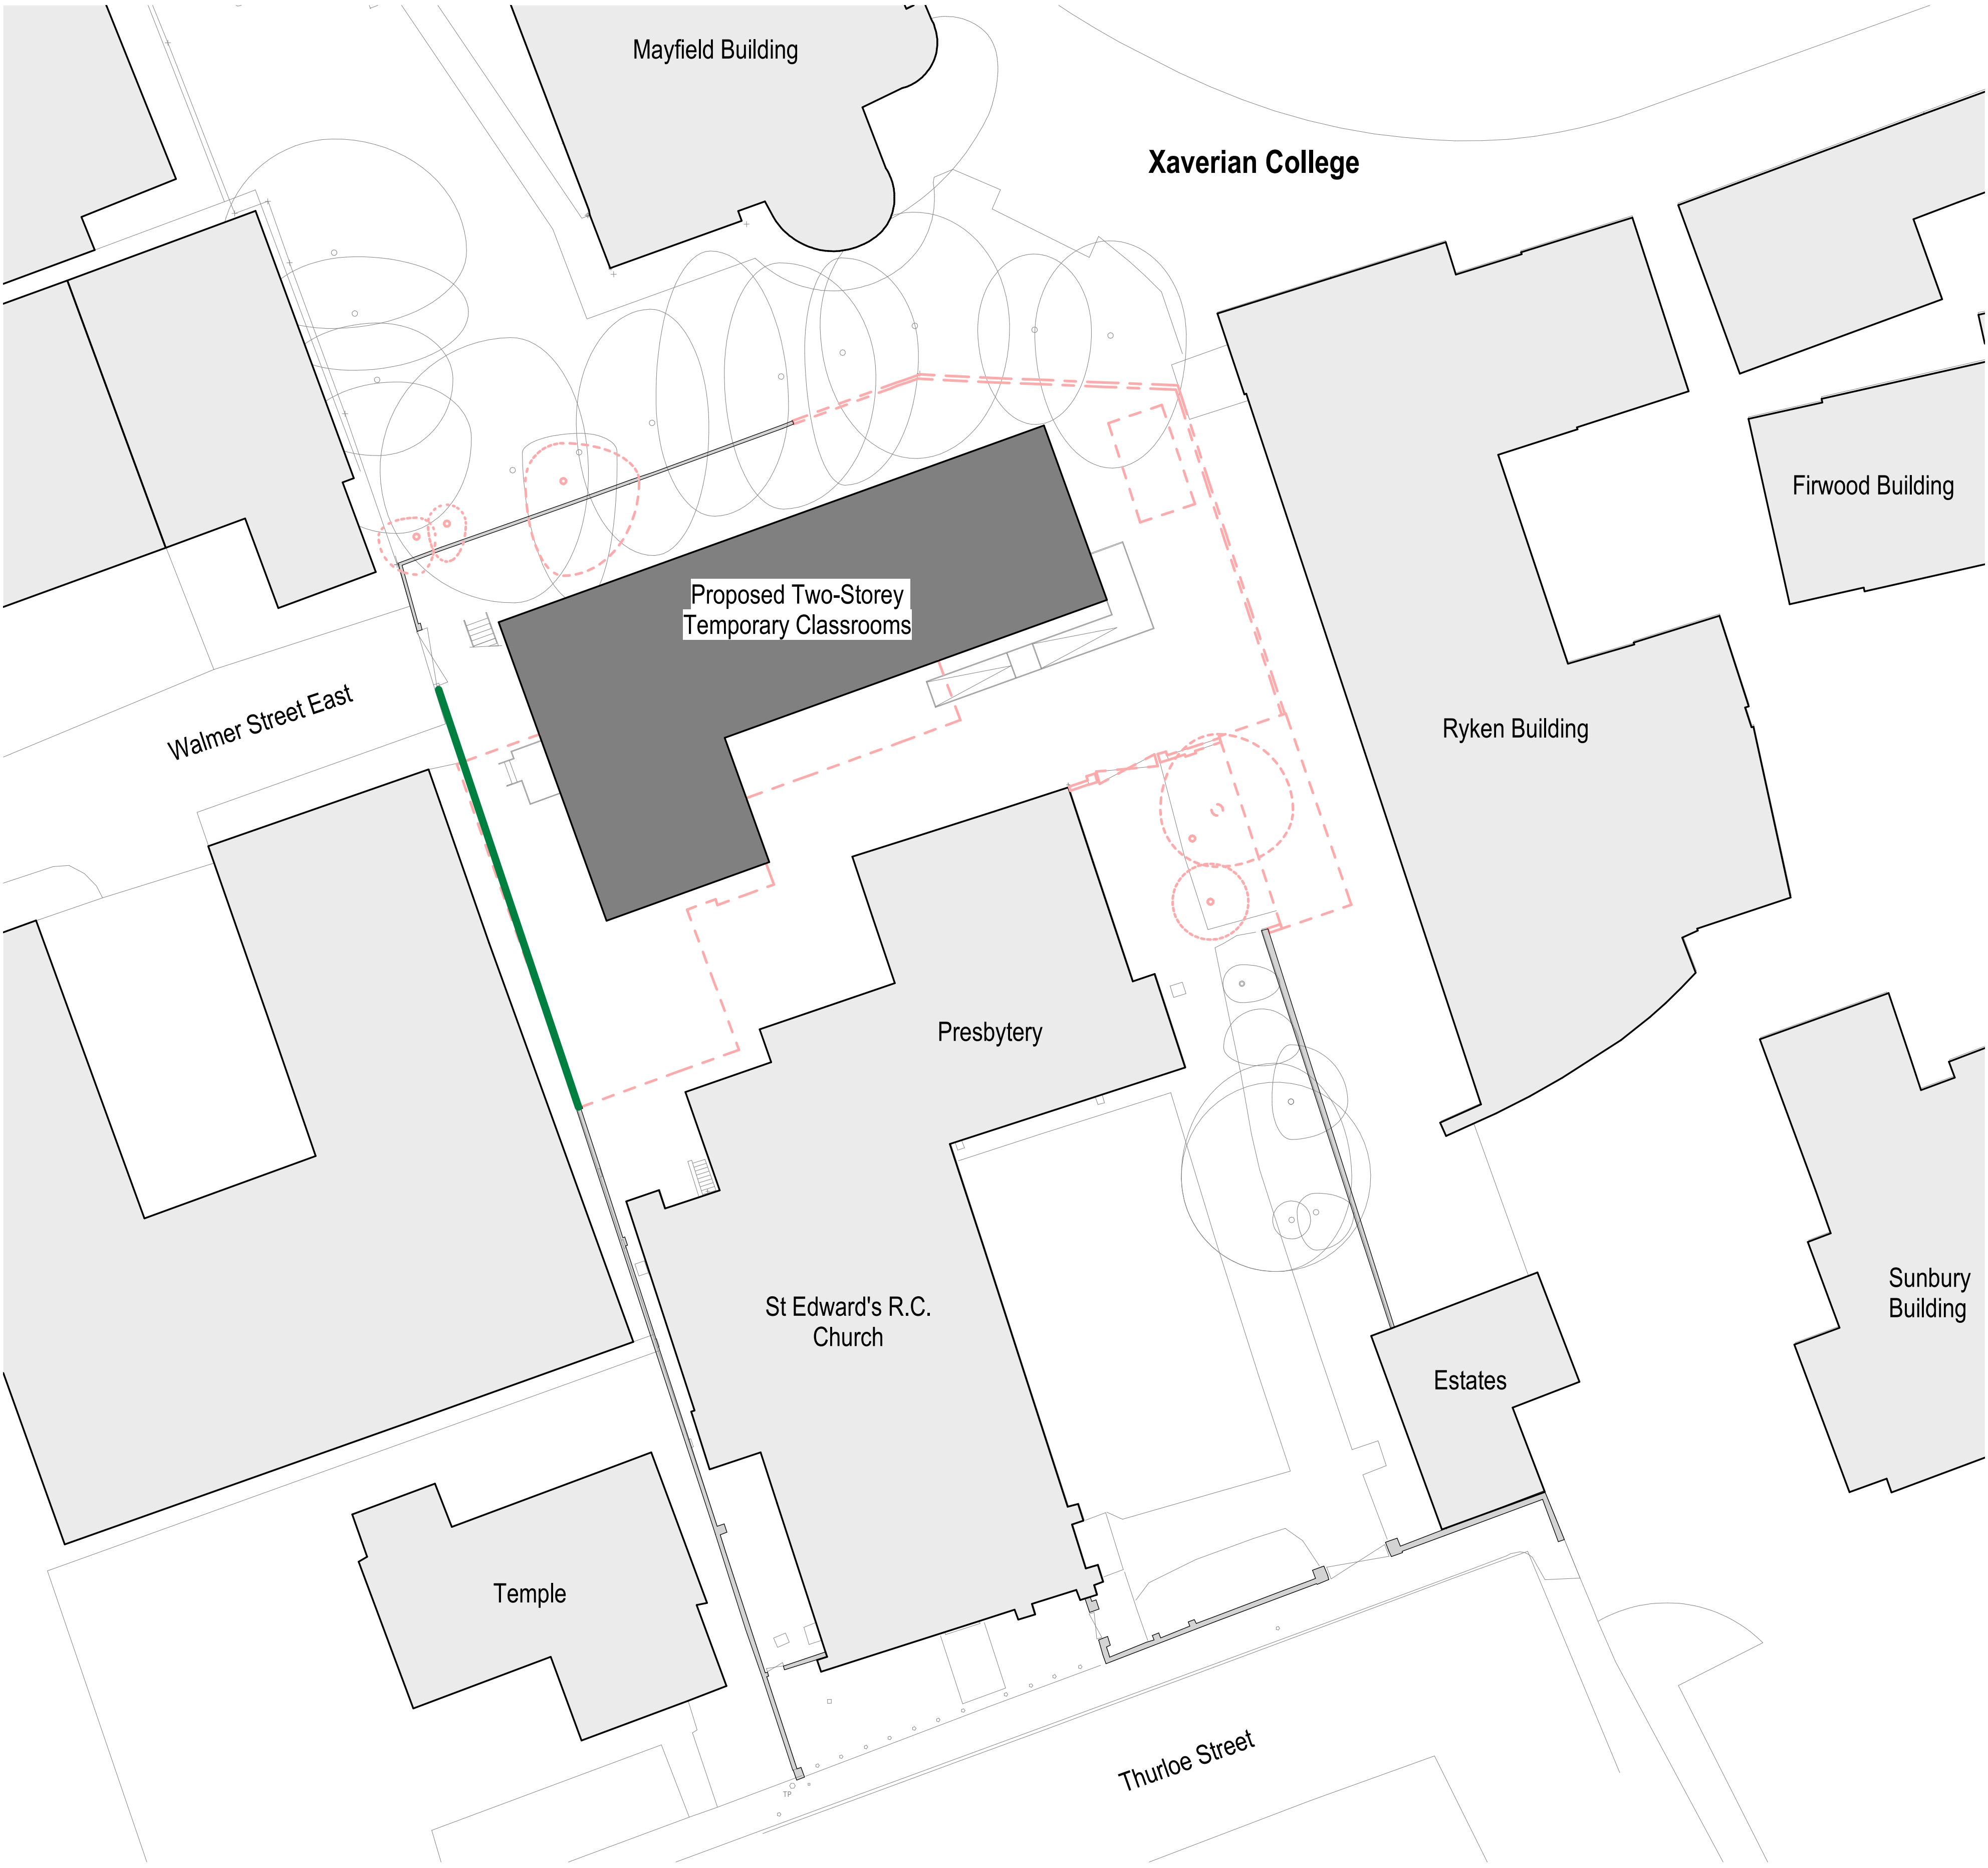

Proposed Site Plan  
1 : 200

**Notes**  
The Contractor is to check all dimensions and conditions on site before commencing. Do not scale from this drawing.  
This drawing remains the copyright of POZZONI Architecture Ltd.

| Scale Bars |    | TO BE USED ONLY AS GUIDANCE |      |      |      |
|------------|----|-----------------------------|------|------|------|
| 1:100      | mm | 0                           | 1000 | 2000 | 3000 |
| 1:200      | mm | 0                           | 1000 | 2000 | 3000 |
| 1:500      | m  | 0                           | 10   | 20   | 30   |
| 1:1250     | m  | 0                           | 10   | 20   | 30   |

**Site Plan Legend:**

- Proposed two-storey temporary classrooms (footprint approx. 365m²)
- Denotes extent of demolition (including previously approved Parish Hall [ref.126736/FO2020])
- Retained / reinstated boundary wall / gable at similar height to existing boundaries, as approved within the demolition of the Parish Hall (ref.126736/FO2020).  
In line with details as provided to discharge Condition 3 of Application ref. APP/B4215/W/21/3274148

|          |                                       |              |                   |
|----------|---------------------------------------|--------------|-------------------|
| P01      | Issued for Planning                   | CP           | 17.03.23          |
| Rev      | Description                           | By           | Date              |
| Client   | Xaverian College                      |              |                   |
| Job      | Xaverian College Temporary Classrooms |              |                   |
| Drawing  | Proposed Site Plan                    |              |                   |
| Ref      | 6037-1120                             | Rev          | P01               |
| Date     | 01/03/2023                            | Scale        | As indicated @ A1 |
| Disc     | CP                                    | Approved     | CM                |
| Planning | Tender                                | Construction |                   |
| Design   | Contract                              | As Built     |                   |

**pozzoni**

Woodville House  
2 Woodville Road  
Altrincham  
WA14 2EH  
+44 161 928 7848  
www.pozzoni.co.uk  
architects@pozzoni.co.uk