


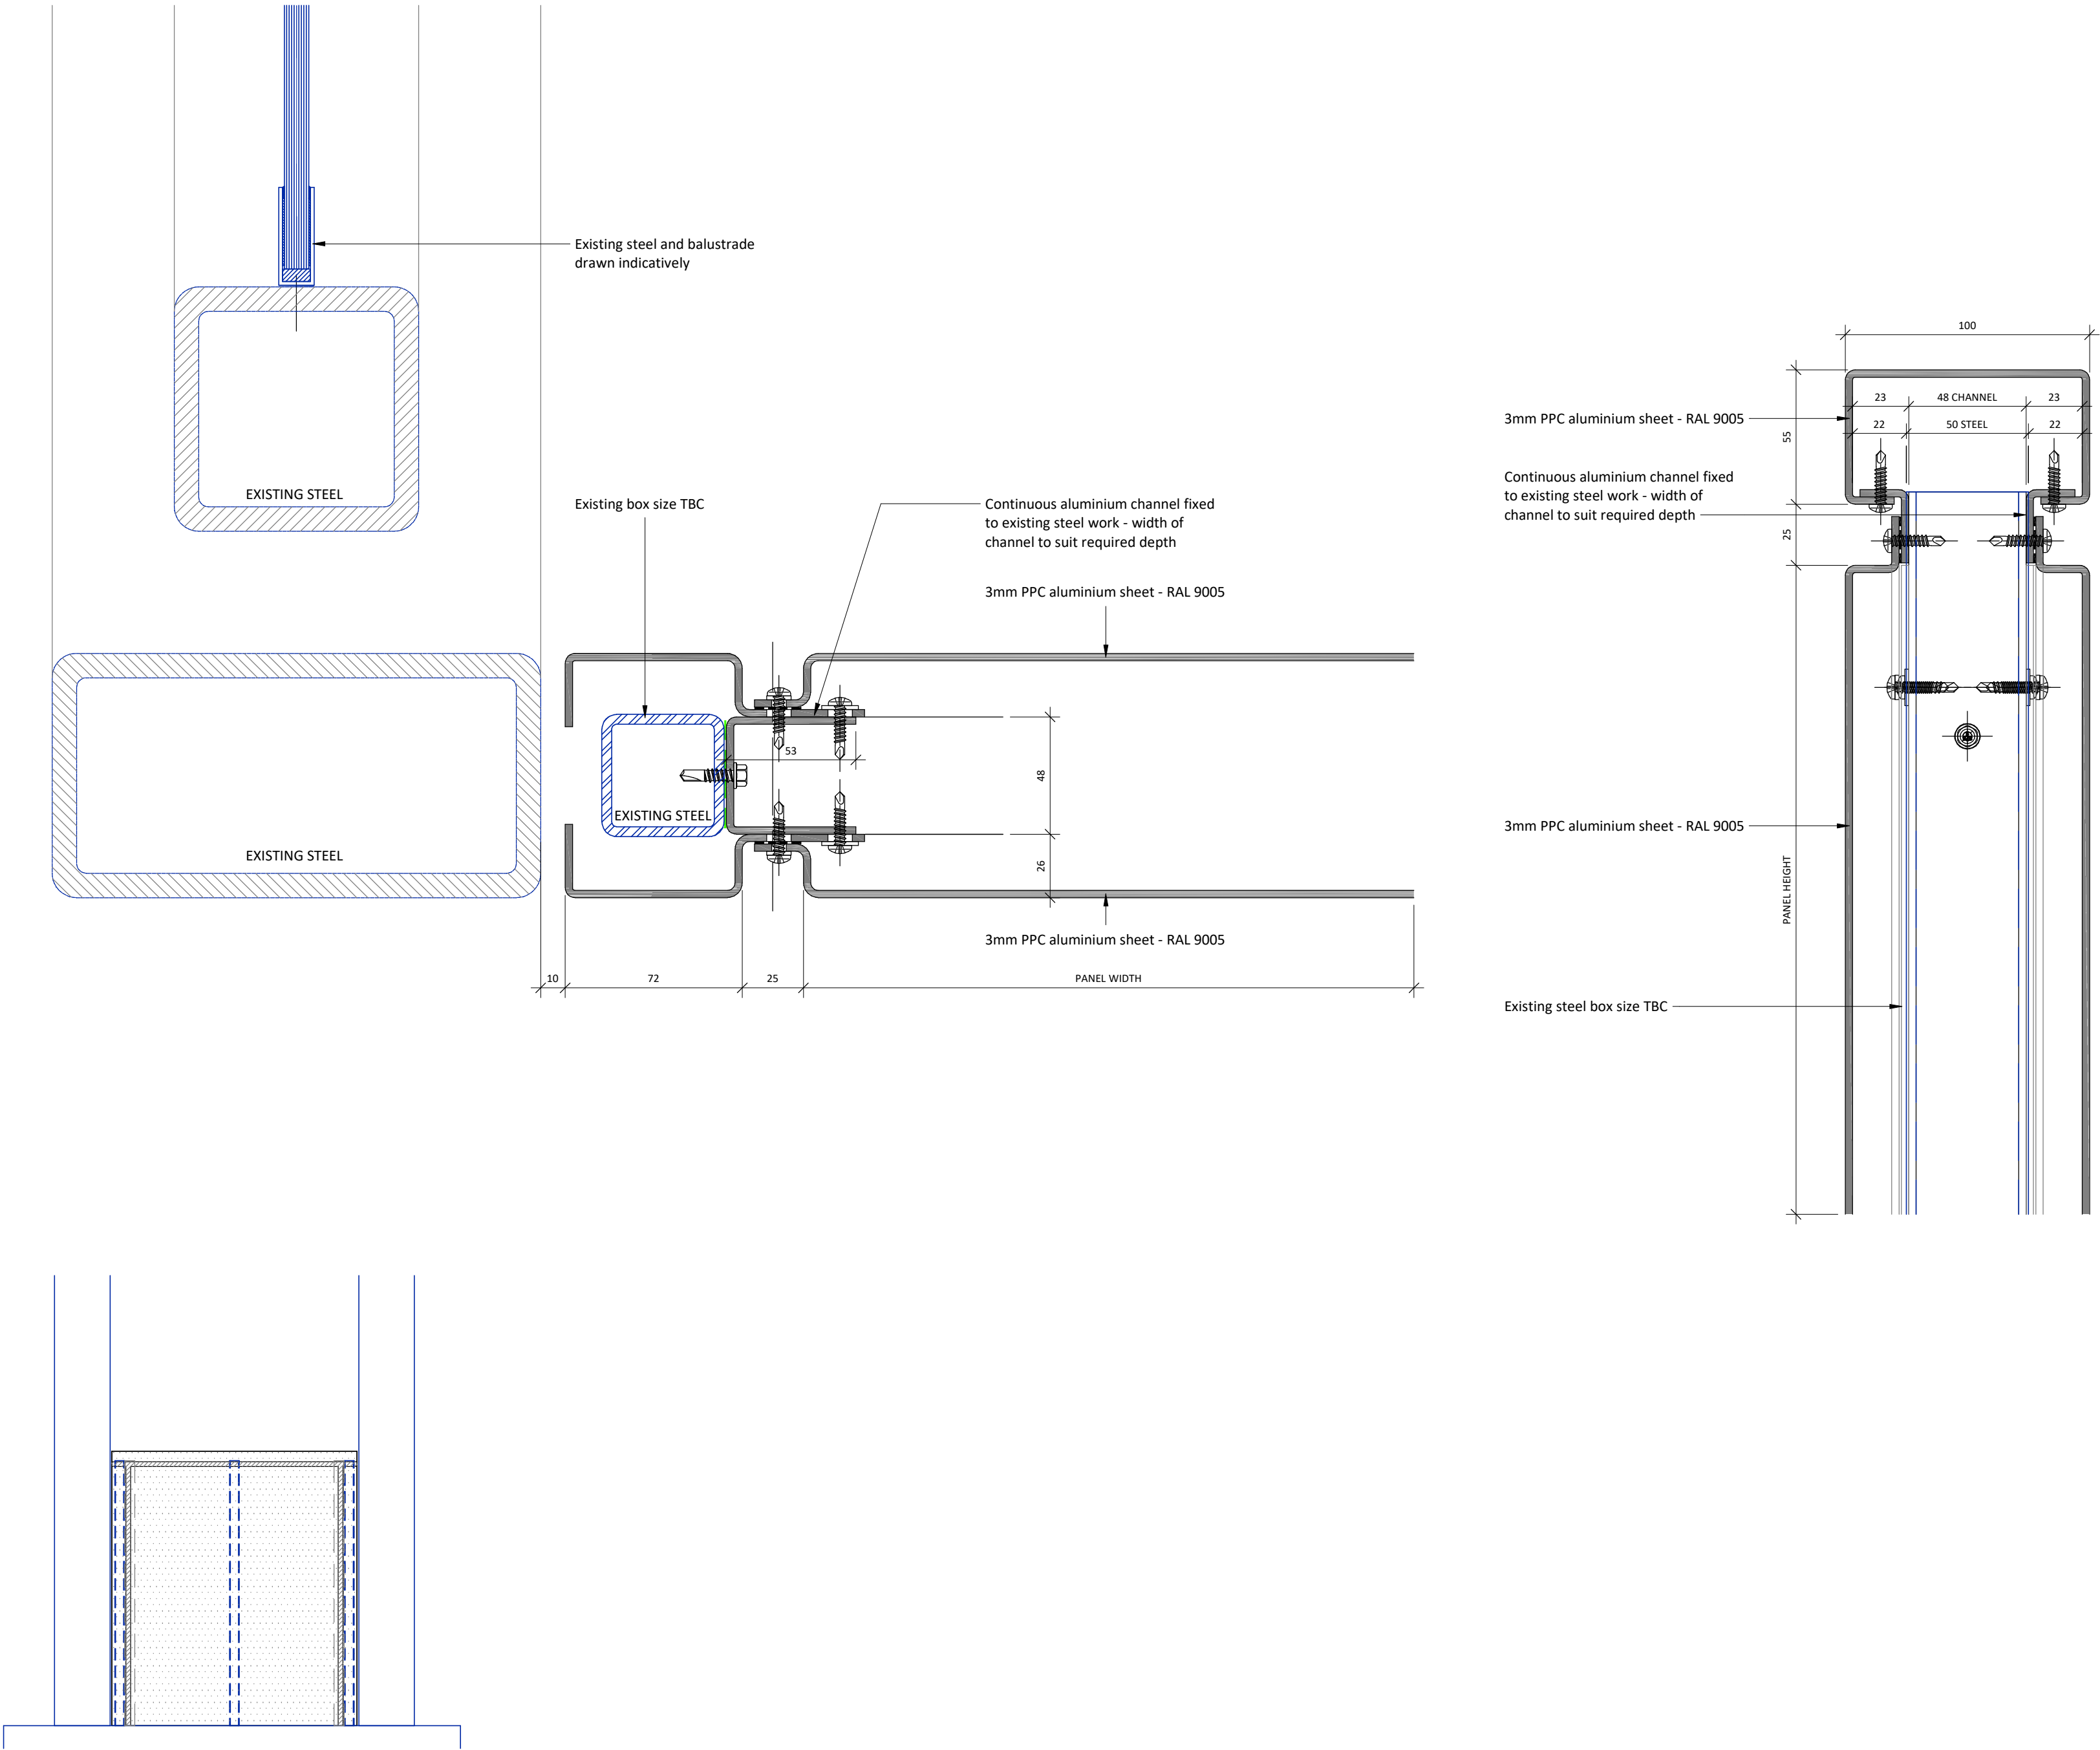

Rev	Date	Int	Description
-----	------	-----	-------------

**bt

ARCHITECTS**

RIBA
Chartered Practice

CLIENT:

BWP

PROJECT:

MOHO

DESCRIPTION:

Proposed Replacement end of Balcony
Closure Panel W/ Concealed Fixings - Jamb
and Head Detail

PURPOSE OF ISSUE:

Construction

DRAWN BY: CHECKED DATE: SCALE @ A2:

AP VS 13/04/23 1 : 2

JOB NO: STATUS CODE: DRAWING NO: REV

3895 A 129

FILE IDENTIFIER:

MH-BTP-00-D-DR-A-3895_129