


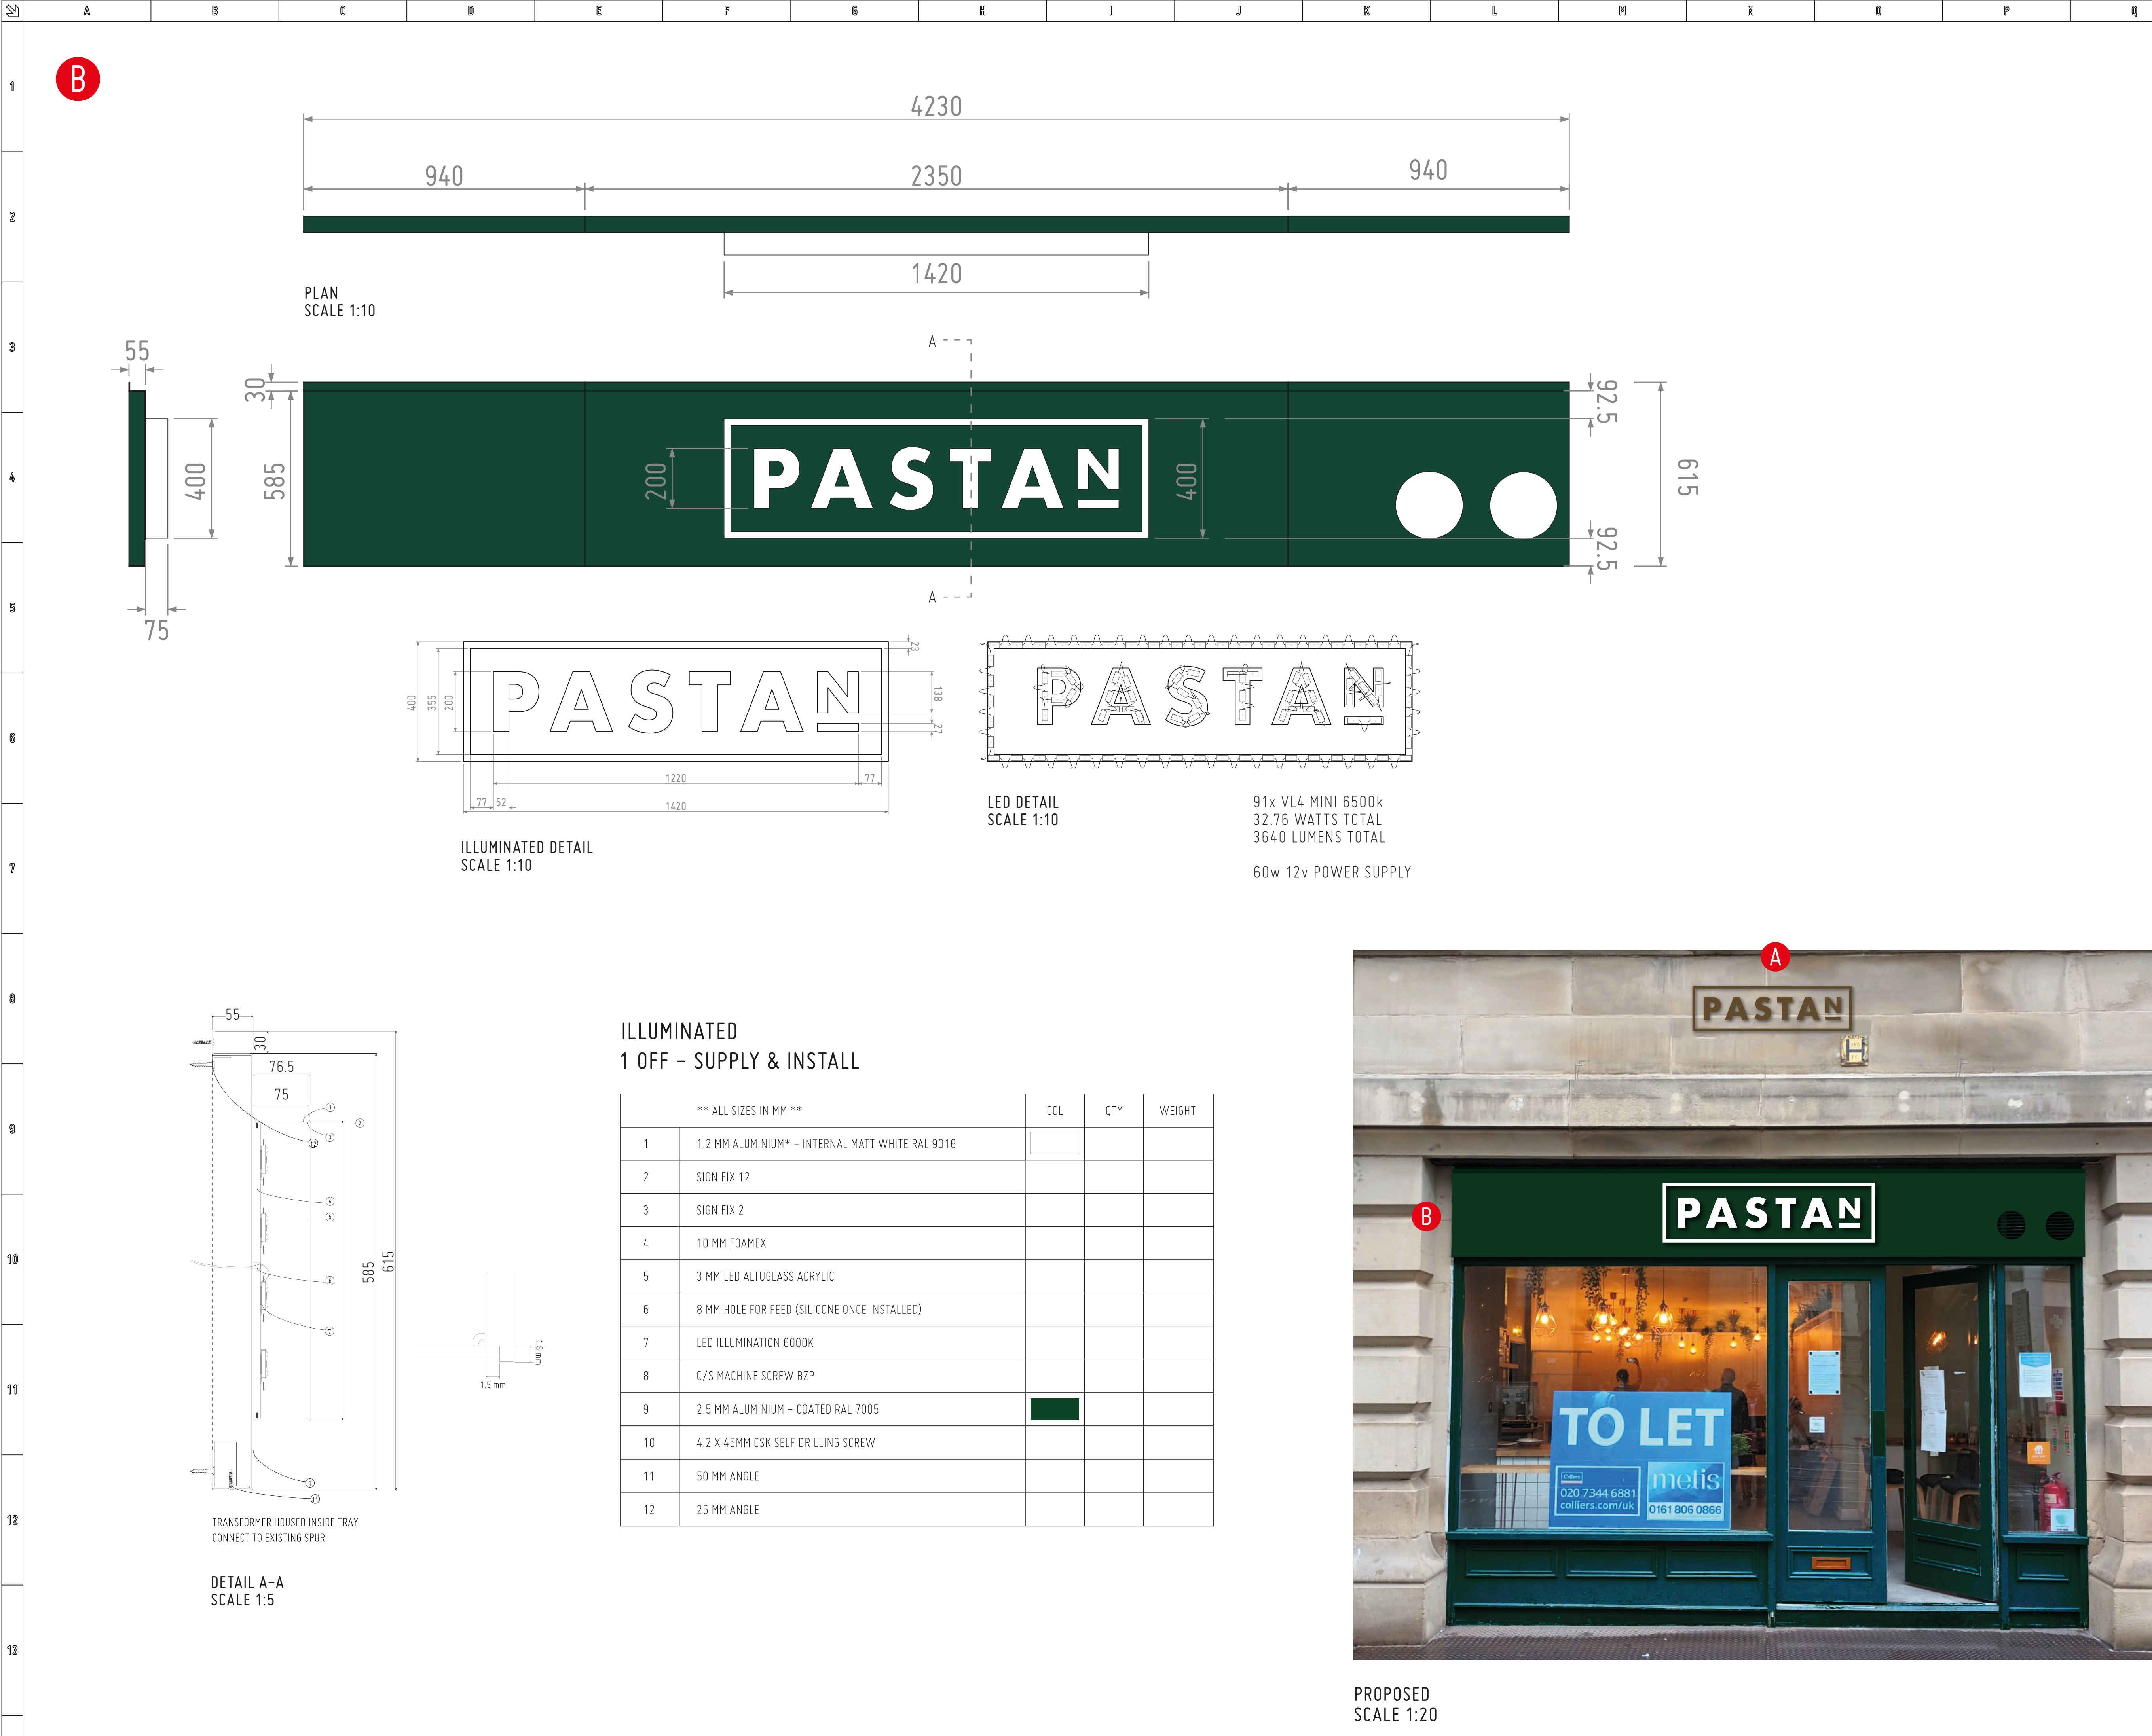

JOB NUMBER

57562

ACCOUNT MANAGER

JR

SIGN REFERENCE

B

PAGE

3 OF 3

SCALE

AS NOTED @A1

01 07/09/22 INITIAL DRAWING ISSUED TO PRODUCTION

COLOUR SPECIFICATION



RAL 7005

60% SEMI-GLOSS



RAL 9016

60% SEMI-GLOSS

CLIENT

PASTAN

VISUAL

ROYAL EXCHANGE UNIT SIGNAGE PACK



UNIT 1 FIRST AVENUE

EUROPA VILLAGE

MANCHESTER M17 1JZ

© ALL RIGHTS RESERVED INCLUDING THE RIGHT TO REPRODUCE IN WHOLE OR IN PART WITHOUT THE WRITTEN PERMISSION OF THE DESIGNER. THIS DRAWING IS FOR VISUAL PURPOSES ONLY AND NOT TO BE USED AS AN EXACT COLOUR REFERENCE.

QMS

ISO 9001 : 2015

REGISTERED

QMS

ISO 14001 : 2015

REGISTERED

QMS

ISO 45001 : 2018

REGISTERED

QMS

ISO 9001 : 2015

REGISTERED

PROPOSED
SCALE 1:20