


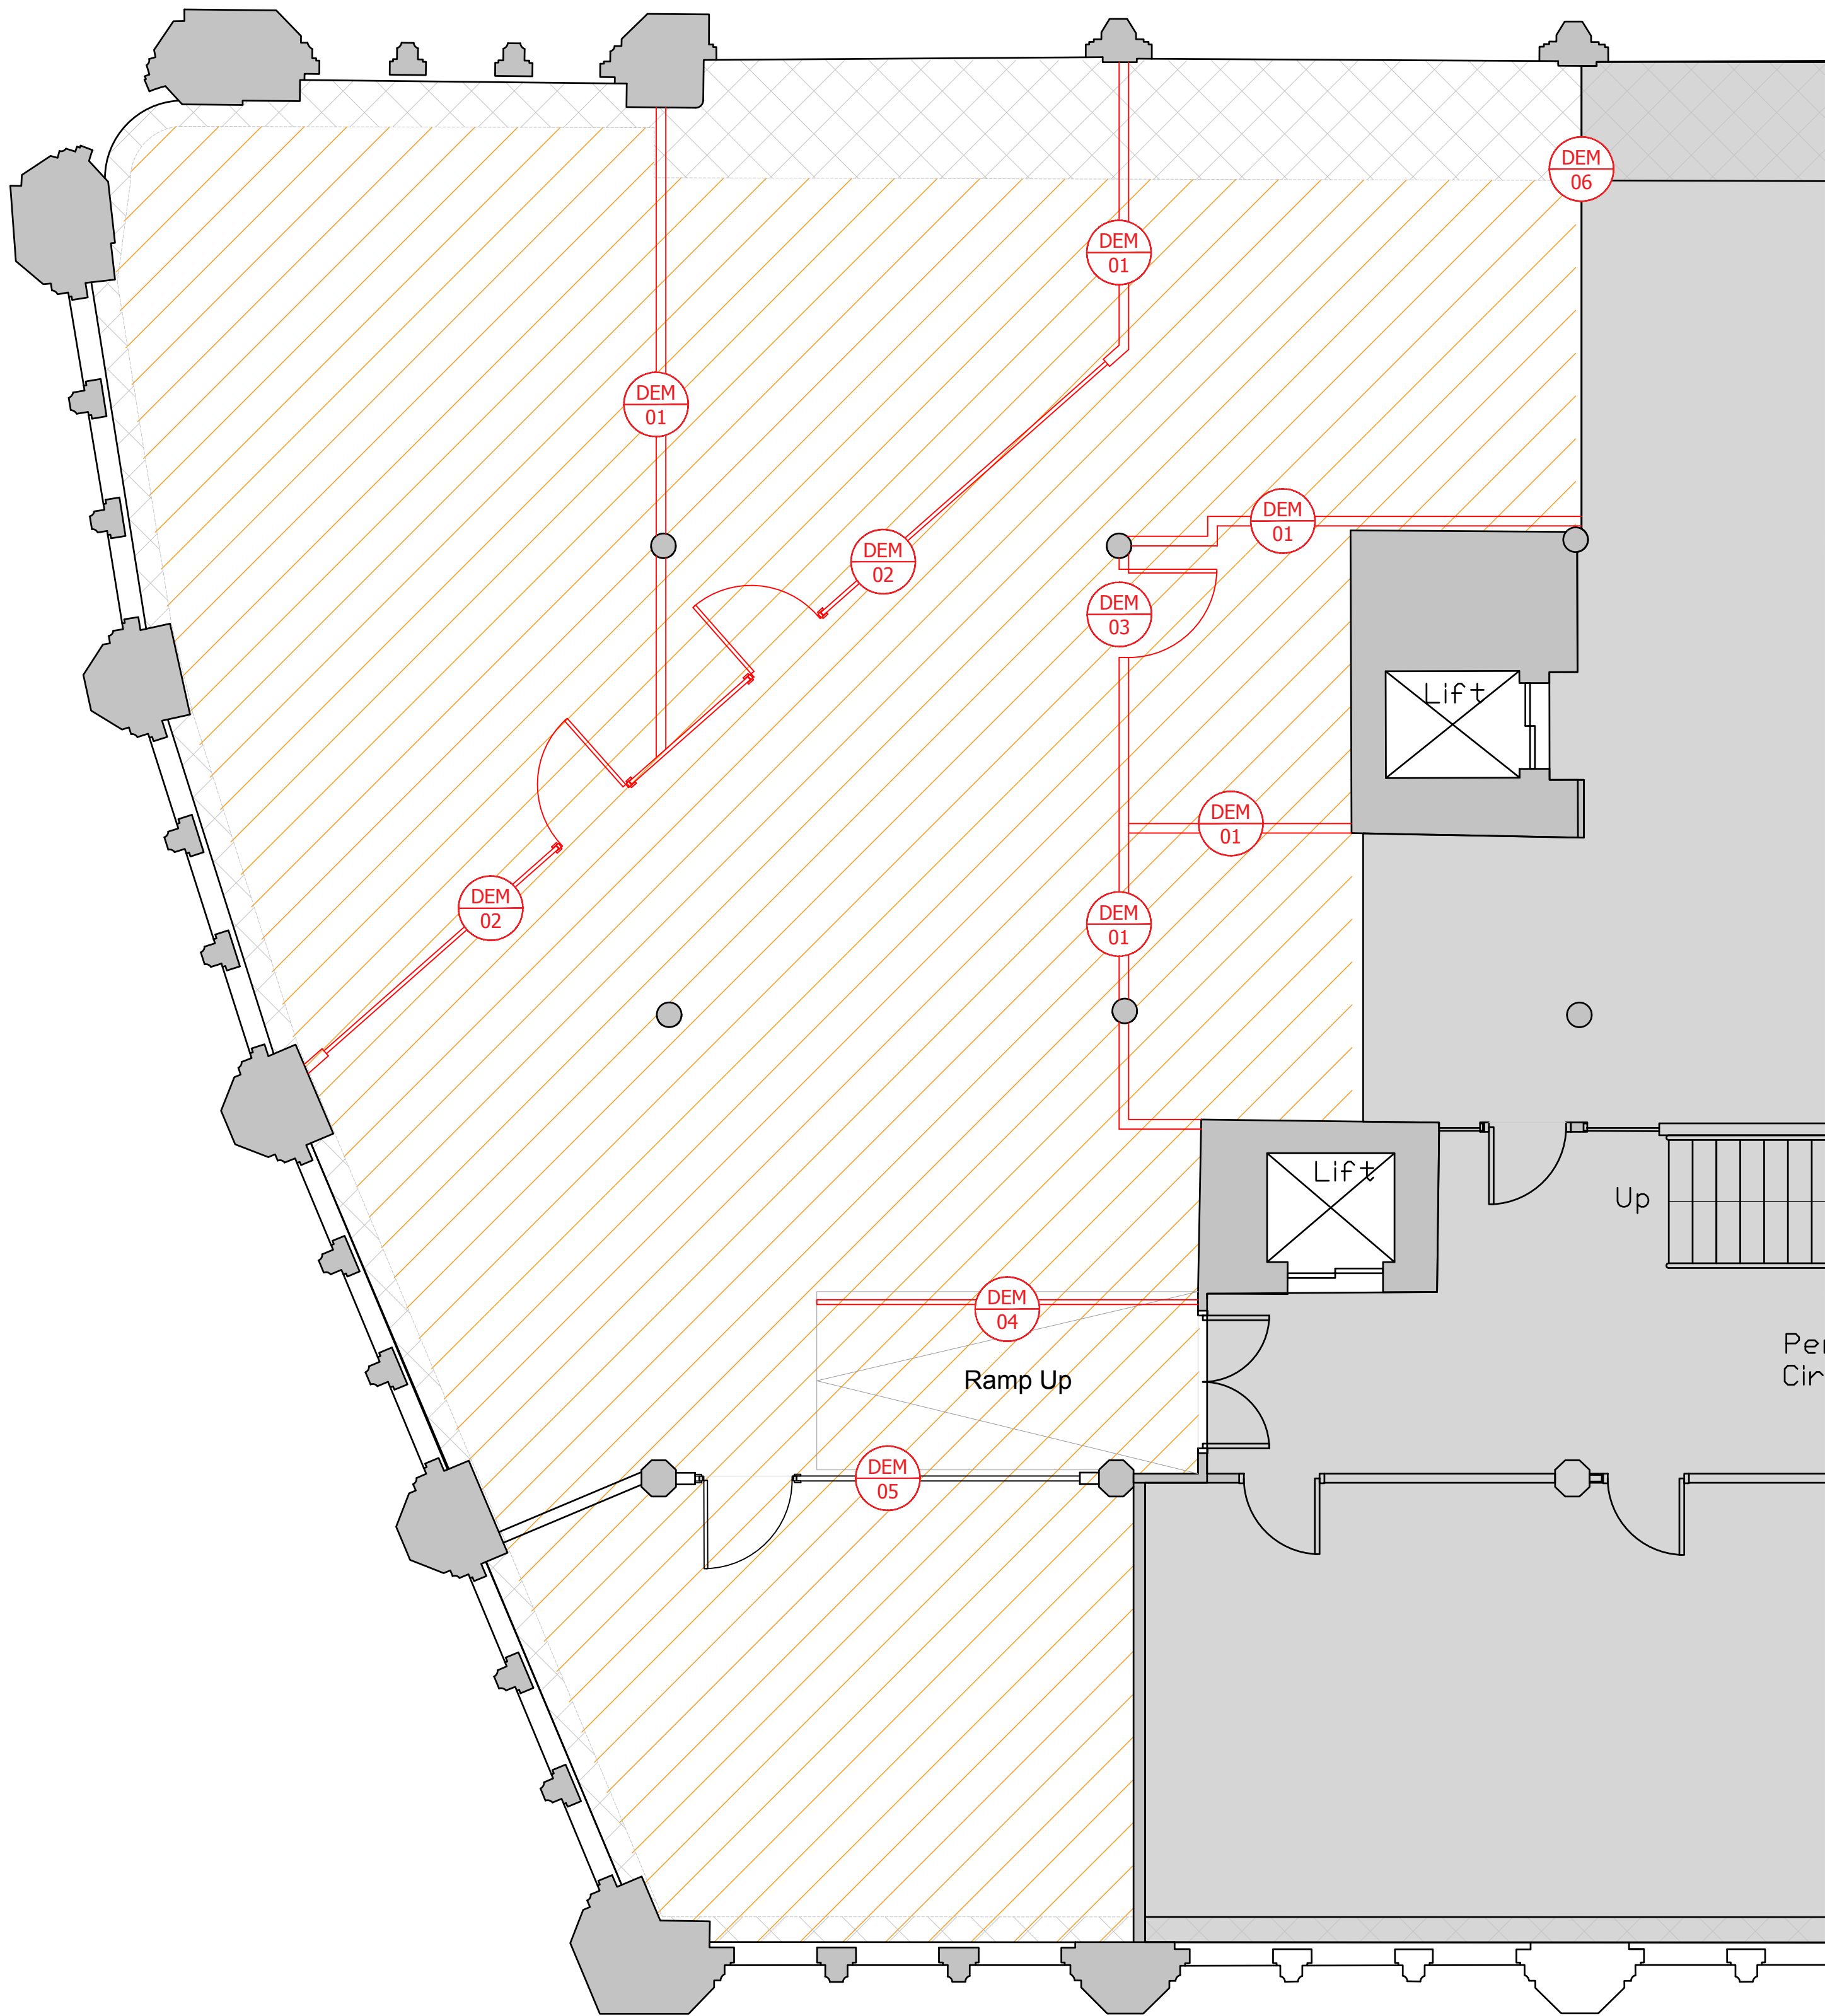


© COPYRIGHT
The copyright in this drawing is vested in Jackson Downes Ltd and no licence or assignment of any kind has been, or is, granted to any third party whether by provision of copies or originals of the drawings or otherwise unless agreed in writing.

DO NOT SCALE FROM THIS DRAWING
The contractor shall check and verify all dimensions on site and report any discrepancies in writing to Jackson Downes Ltd before proceeding with work.

FOR ELECTRONIC DATA ISSUE
Electronic data / drawings are issued as "read only" and should not be interrogated for measurement. All dimensions and levels should be read, only from those values stated in text, on the drawing.

Scale 1:50
0 1 2 3 4 5

- NOTES:
- Drawing to be printed in colour
 - All existing furniture to be removed unless otherwise stated
 - Power sockets and switches to be capped off where partitions are removed
 - Contractor to seek advise on structural integrity of existing walls
 - Contractor to provide risk assessment prior to starting demolition works
 - Drainage to be relocated as required

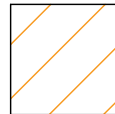- DEMOLITION LEGEND**
- DEM 01** REMOVAL OF SOLID PARTITION
 - DEM 02** REMOVAL OF GLAZED PARTITION & DOORS
 - DEM 03** REMOVAL OF DOORS
 - DEM 04** REMOVAL OF BALUSTRADE
 - DEM 05** REMOVAL OF MANIFESTATION
Existing window manifestation to be removed carefully and surfaces to be prepared for new manifestation
 - DEM 06** REMOVAL OF RADIATOR
Radiator to be carefully removed and capped to allow for new dividing partition. Radiator to be retained and relocated. Refer to GA for new location.
 -  REMOVAL OF EXISTING FLOOR FINISH
Existing floor finishes to be removed and surfaces to be suitably prepared for new floor finishes

REV	DESCRIPTION	DATE	REV BY
-----	-------------	------	--------

2202010101	21/03/2023	1:50 @ A1	STAGE 4	KG	CLIENT GROSVENOR
DWG NO.	DATE	SCALE	DWG STATUS	DRAWN BY	PROJECT CANADA HOUSE - 4F SUITE
					DWG TITLE DEMOLITION PLAN

JACKSON
DOWNES