



DO NOT SCALE

- KEY:
-  ROUTE OF SURFACE WATER EXCEEDANCE FLOW
 -  APPLICATION BOUNDARY
 -  SITE LOCAL LOW/HIGH POINTS

UNTIL TECHNICAL APPROVAL HAS BEEN OBTAINED FROM THE RELEVANT LOCAL AUTHORITIES OR STATUTORY BODIES, IT SHOULD BE UNDERSTOOD THAT ALL DRAWINGS ARE ISSUED AS PRELIMINARY AND NOT FOR CONSTRUCTION. SHOULD THE CONTRACTOR AND / OR EMPLOYER COMMENCE WORK PRIOR TO APPROVAL BEING GIVEN, IT IS ENTIRELY AT THEIR OWN RISK

P01	29/03/2023	JEB	ISSUED FOR PLANNING	SM	SM
REV	DATE	BY	DESCRIPTION	CHK	APP

DRAWING STATUS: S2 - FOR INFORMATION



8 First Street, Manchester, M15 4GU, UK
T+ 44 (0) 161 200 5000
wsp.com

CLIENT: FAR EAST CONSORTIUM

ARCHITECT: HAWKINS BROWN/MACREANOR LAVINGTON

SITE/PROJECT: REDBANK & DANTZIC STREET


TITLE: APPLICATION 5
EXCEEDANCE - OVERLAND FLOW ROUTES

SCALE @ A1: 1:500	CHECKED: SM	APPROVED: SM
PROJECT NO: 70079268	DESIGNED: JEB	DRAWN: JEB
	DATE: March 23	REV:

DRAWING No: RDB-WSP-00-XX-DR-CV-00200 P01

© WSP UK Ltd

File name: \\UK.VSPGROUP.COM\CENTRAL DATA\PROJECTS\7079268- REDBANK & DANTZIC STREET MASTERPLAN\3 WPDR DRAINAGE ENGINEERING\DRAWINGS\RDB-WSP-00-XX-DR-CV-00200_NTB&NTM OVERLAND FLOW.DWG, issued on 21 April 2023 12:37:00, by Bmaddockealack

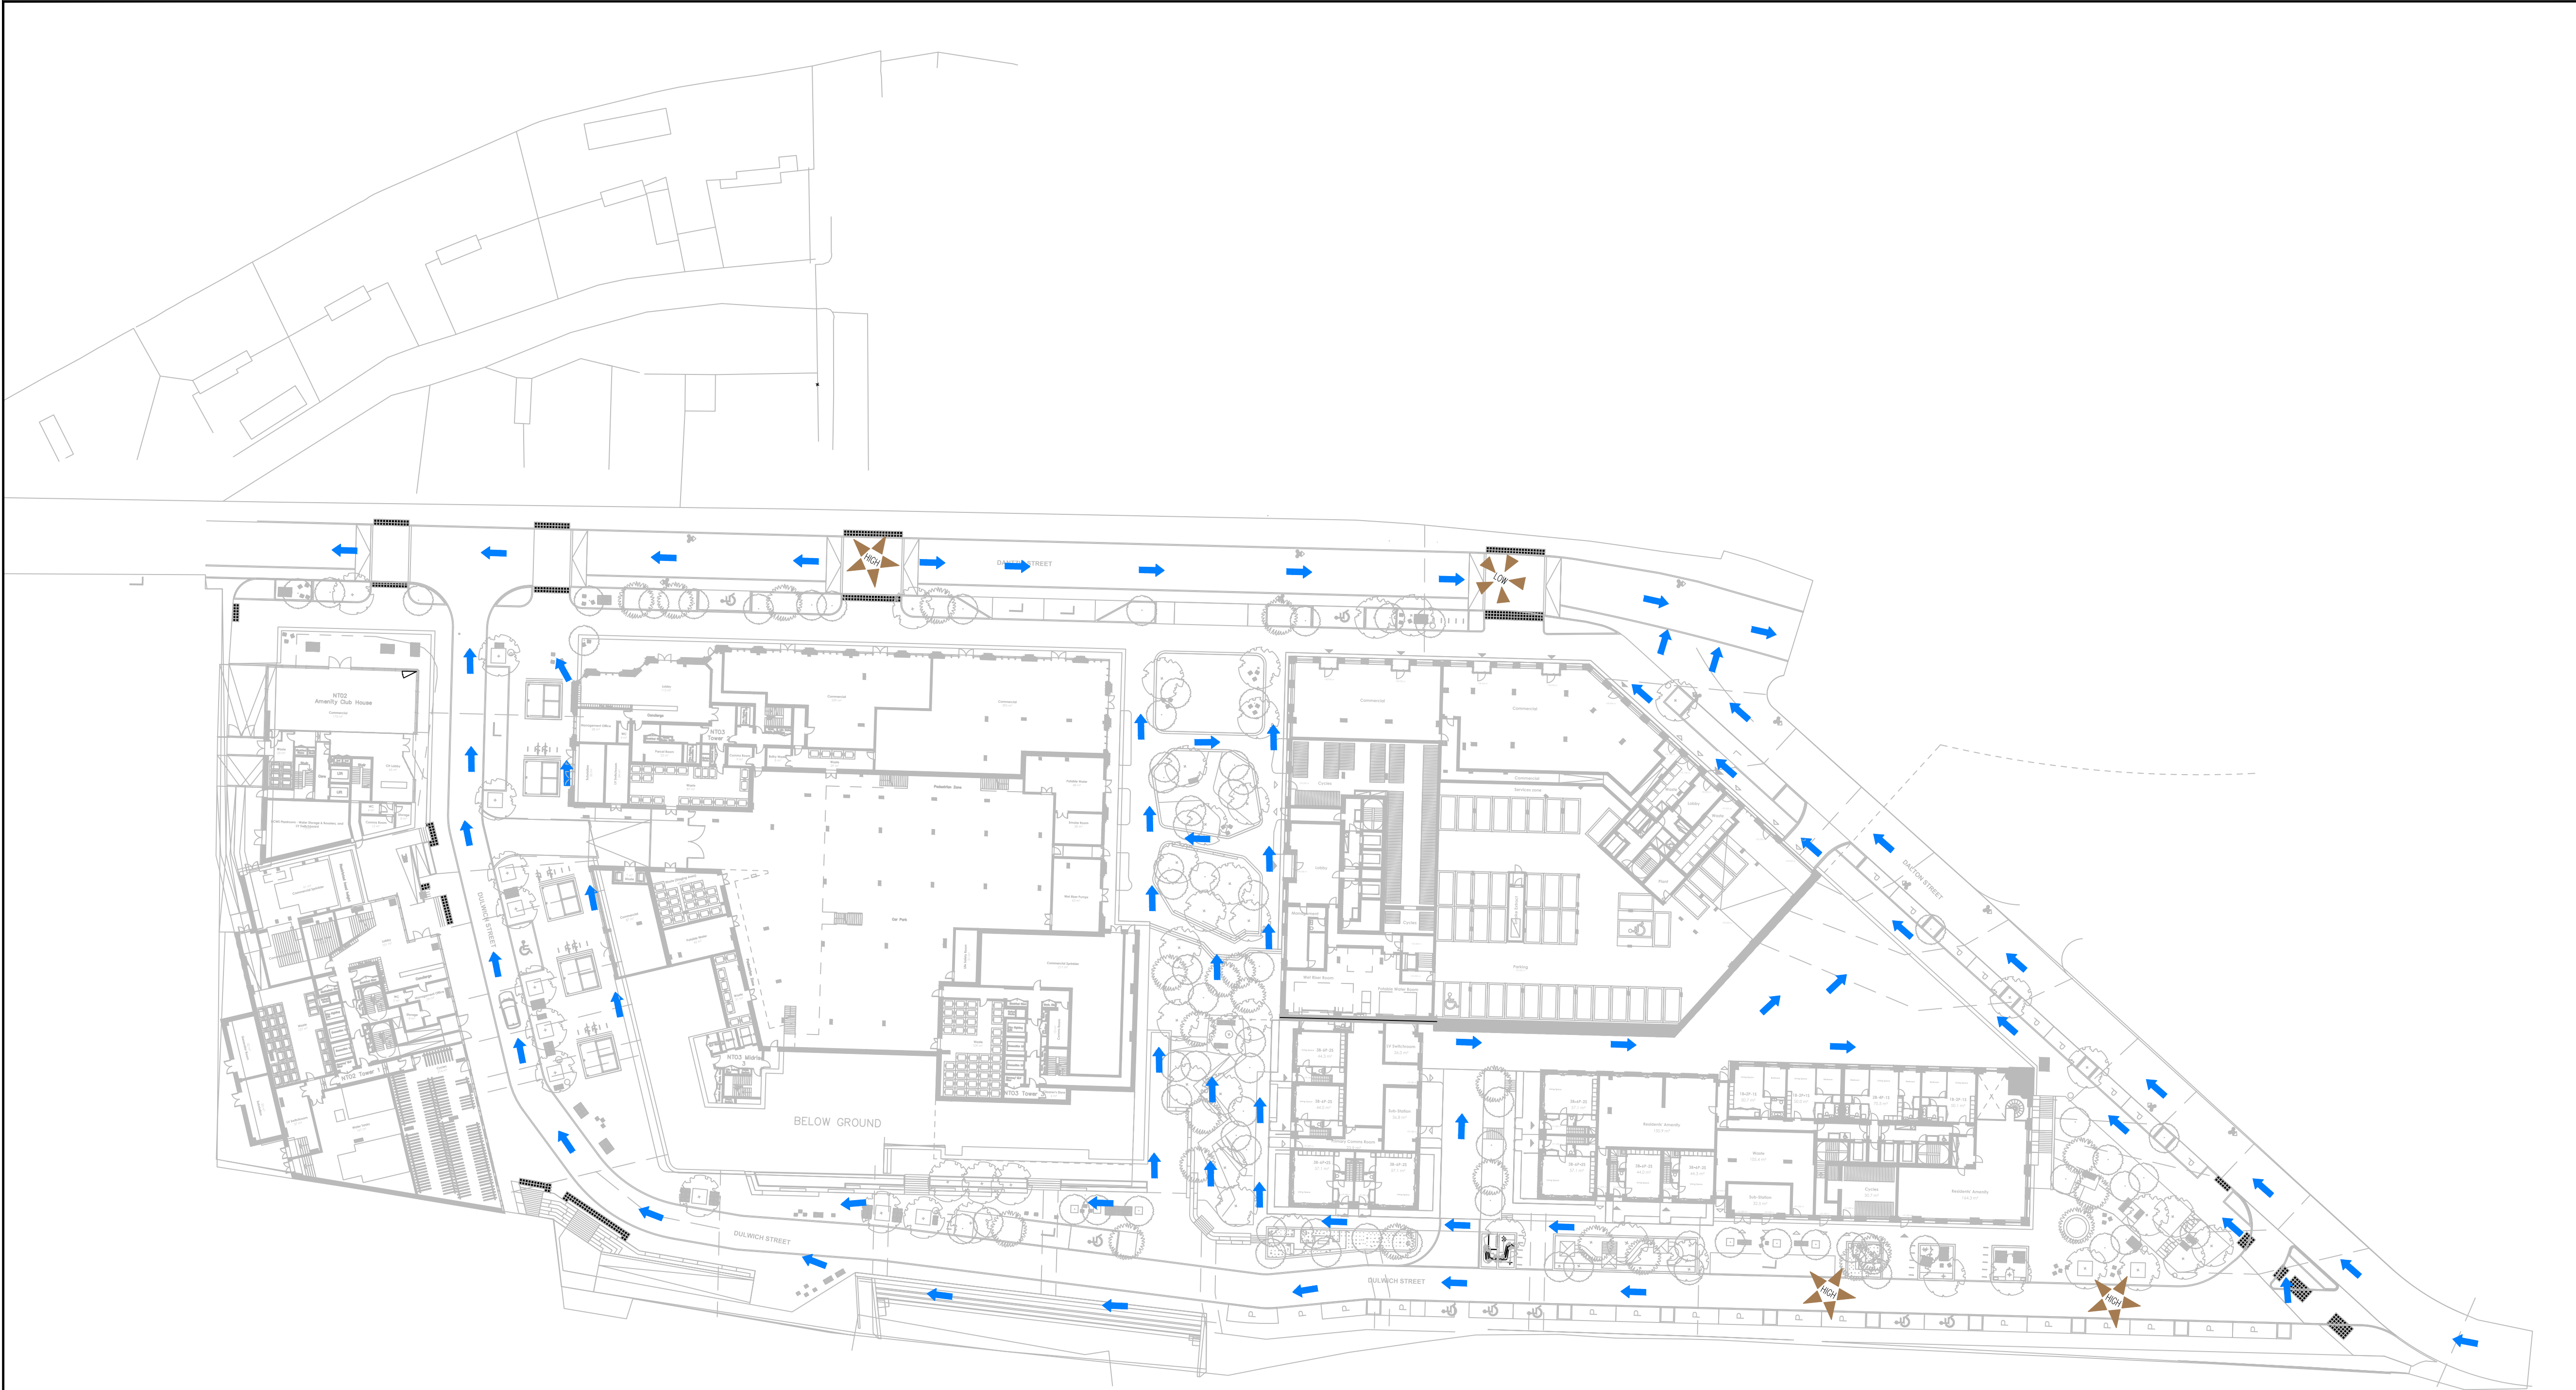

DO NOT SCALE

- KEY:
-  ROUTE OF SURFACE WATER EXCEEDANCE FLOW
 -  APPLICATION BOUNDARY
 -  SITE LOCAL LOW/HIGH POINTS

UNTIL TECHNICAL APPROVAL HAS BEEN OBTAINED FROM THE RELEVANT LOCAL AUTHORITIES OR STATUTORY BODIES, IT SHOULD BE UNDERSTOOD THAT ALL DRAWINGS ARE ISSUED AS PRELIMINARY AND NOT FOR CONSTRUCTION. SHOULD THE CONTRACTOR AND / OR EMPLOYER COMMENCE WORK PRIOR TO APPROVAL BEING GIVEN, IT IS ENTIRELY AT THEIR OWN RISK

P01	21/04/2023	JEB	UPDATED FOR PLANNING	SM	SM
P01	29/03/2023	JEB	FIRST ISSUE	SM	SM
REV	DATE	BY	DESCRIPTION	CHK	APP

DRAWING STATUS: S2 - FOR INFORMATION



8 First Street, Manchester, M15 4GU, UK
T+ 44 (0) 161 200 5000
wsp.com

CLIENT: FAR EAST CONSORTIUM

ARCHITECT: HAWKINS BROWN/MACREANOR LAVINGTON

SITE/PROJECT: REDBANK & DANTZIC STREET


TITLE: APPLICATION 5
EXCEEDANCE - OVERLAND FLOW ROUTES

SCALE @ A1:	1:500	CHECKED:	SM	APPROVED:	SM
PROJECT NO:	70079268	DESIGNED:	JEB	DRAWN:	JEB
				DATE:	March 23

DRAWING No:	RDB-WSP-00-XX-DR-CV-00200	REV:	P02
-------------	---------------------------	------	-----

© WSP UK Ltd

File name: \\UK\WSPGROUP\COMMON\DATA\PROJECTS\70709268-RDBANK & DANTZIC STREET MASTERPLAN\3 WPDR DRAINAGE ENGINEERING\DRAWINGS\RDB-WSP-XX-DR-CV-00021_OUTLINE OVERLAND FLOW.DWG, printed on 29 March 2023 15:55:21, by: Birmabombola_black

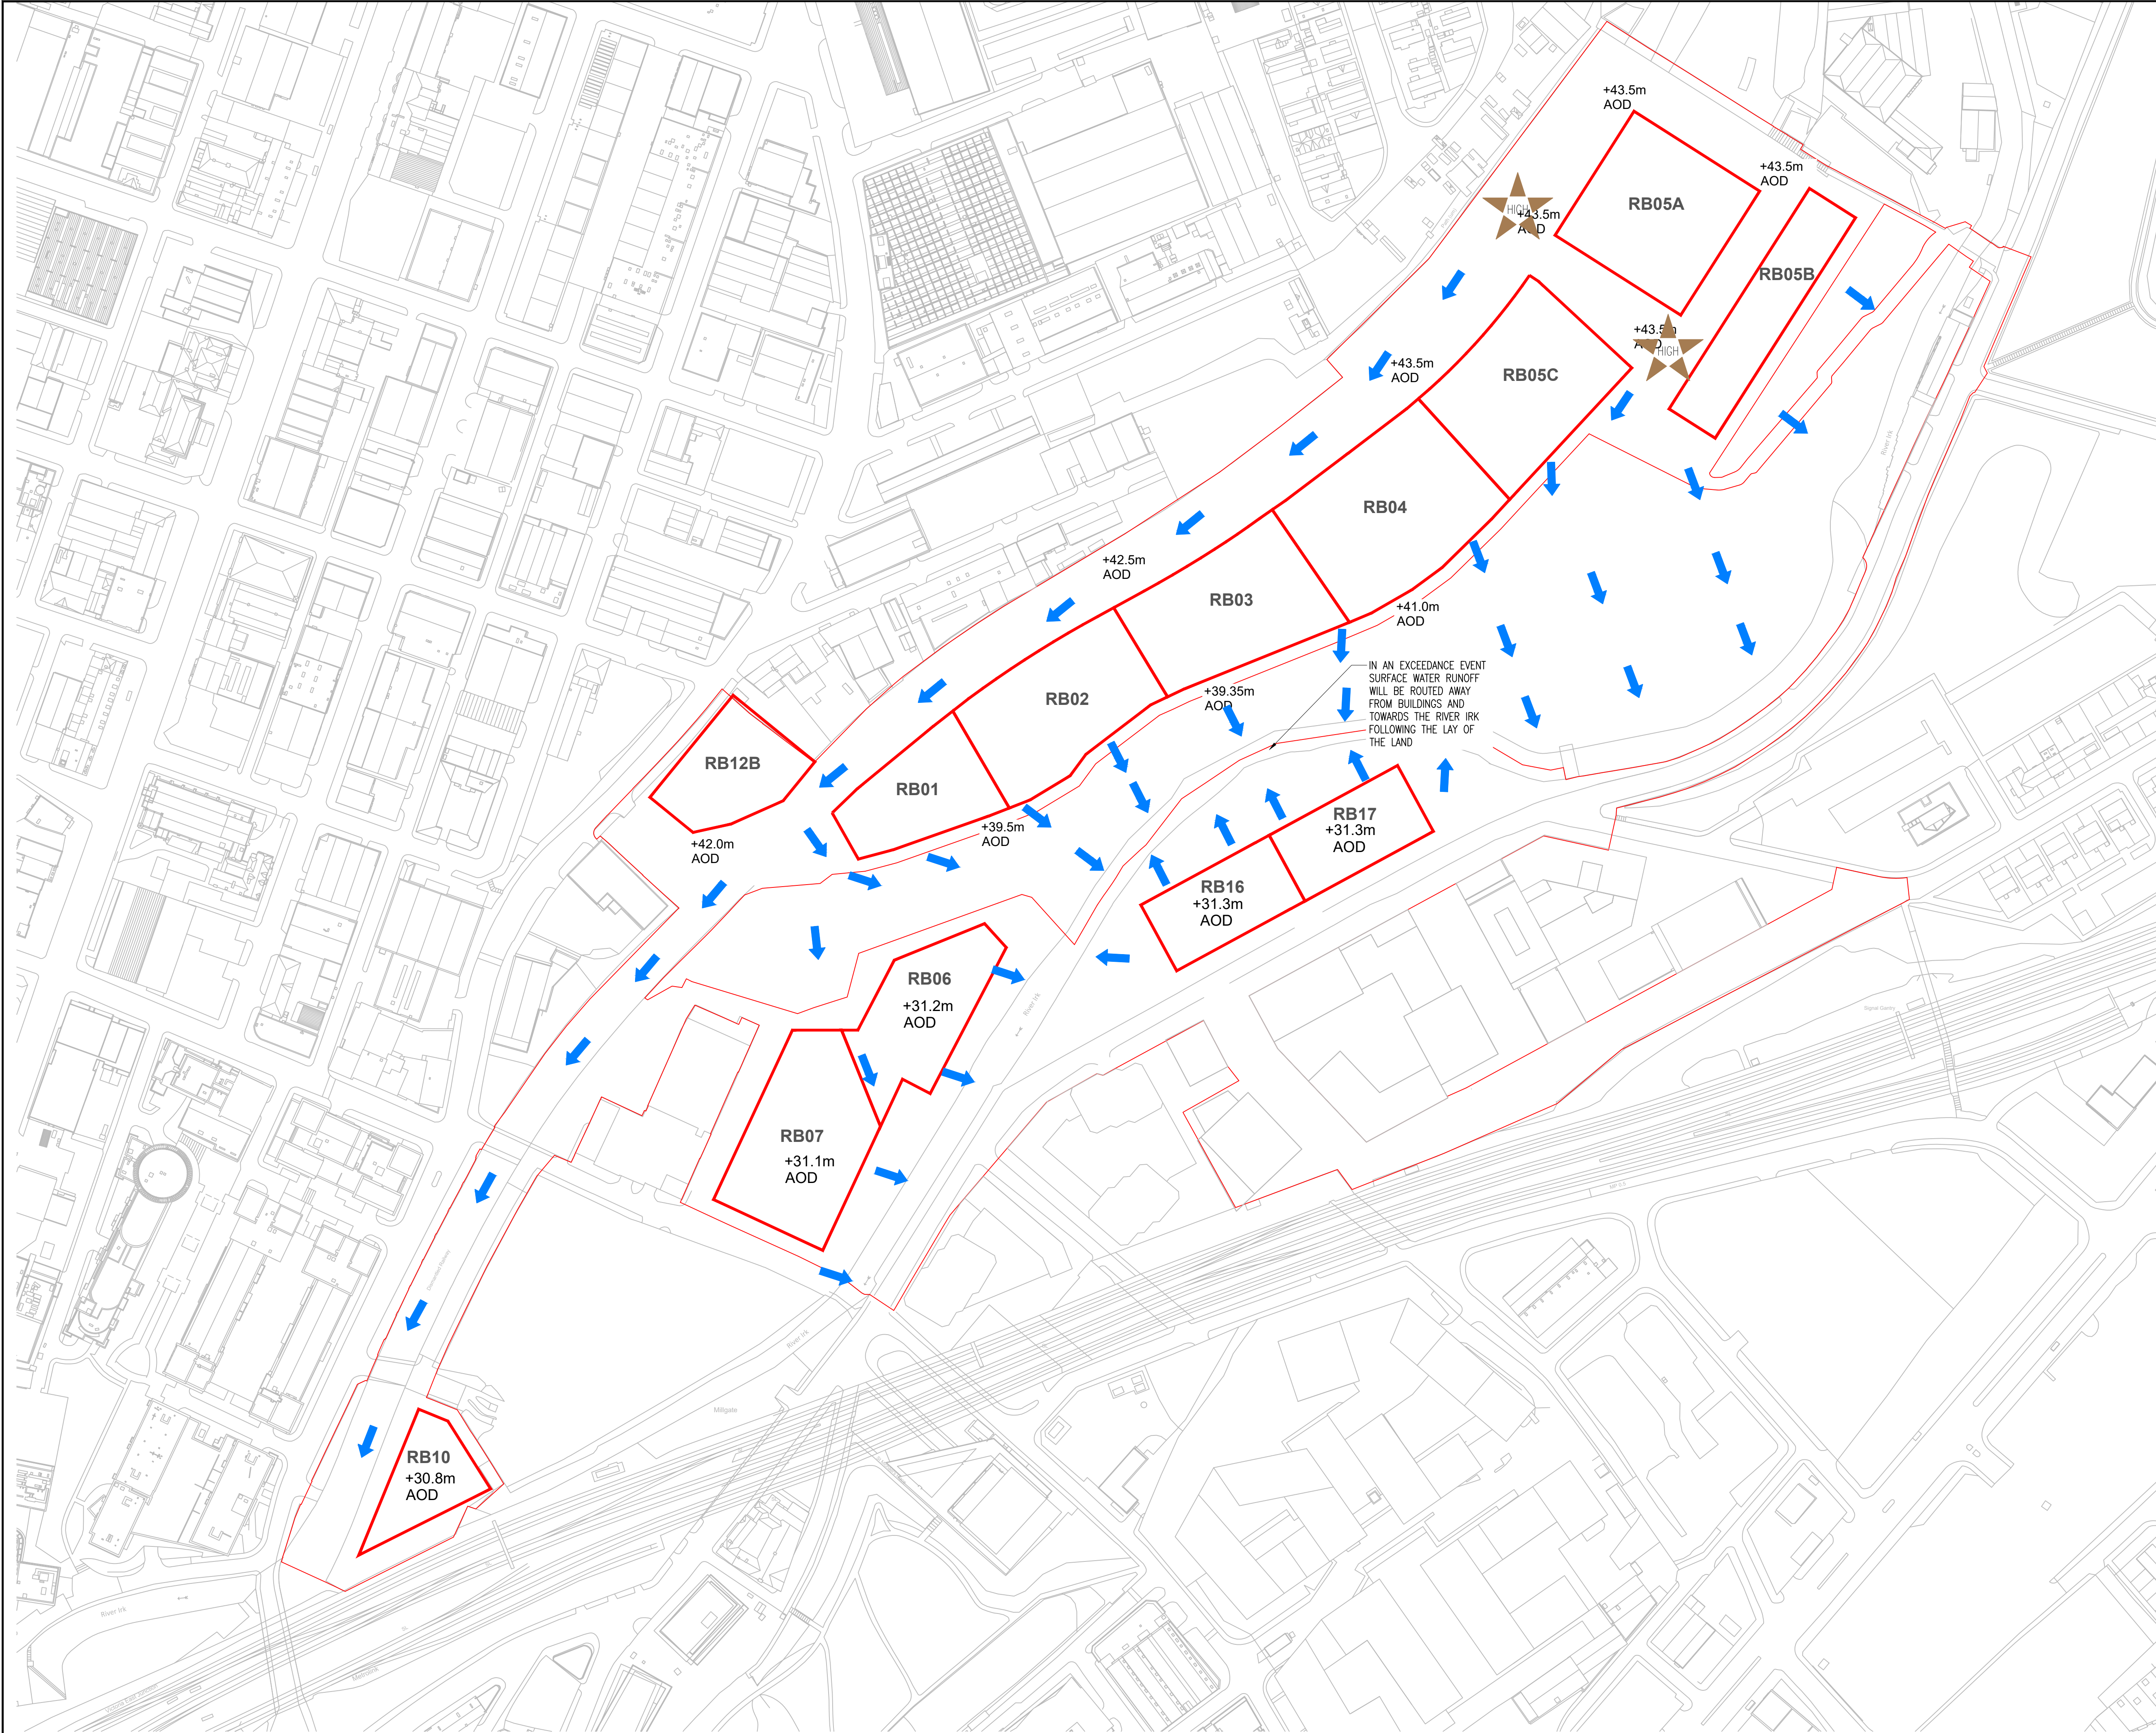

DO NOT SCALE

KEY:




ROUTE OF SURFACE WATER EXCEEDANCE FLOW



PLOT BOUNDARY



APPLICATION BOUNDARY

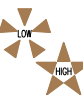

SITE LOCAL LOW/HIGH POINTS

UNTIL TECHNICAL APPROVAL HAS BEEN OBTAINED FROM THE RELEVANT LOCAL AUTHORITIES OR STATUTORY BODIES, IT SHOULD BE UNDERSTOOD THAT ALL DRAWINGS ARE ISSUED AS PRELIMINARY AND NOT FOR CONSTRUCTION. SHOULD THE CONTRACTOR AND / OR EMPLOYER COMMENCE WORK PRIOR TO APPROVAL BEING GIVEN, IT IS ENTIRELY AT THEIR OWN RISK

P01	31/03/2023	JEB	ISSUED FOR PLANNING	SM	SM
REV	DATE	BY	DESCRIPTION	CHK	APP

DRAWING STATUS:

S2 - FOR INFORMATION



8 First Street, Manchester, M15 4GU, UK
T+ 44 (0) 161 200 5000
wsp.com

CLIENT:

FAR EAST CONSORTIUM

ARCHITECT:

MACREANOR LAVINGTON

SITE/PROJECT:

REDBANK & DANTZIC STREET

TITLE:

APPLICATION 4
EXCEEDANCE - OVERLAND FLOW ROUTES

SCALE @ A1:	CHECKED:	APPROVED:		
1:1250	SM	SM		
PROJECT NO:	DESIGNED:	DRAWN:	DATE:	
70079268	JEB	JEB	March 23	
DRAWING No:				REV:
RDB-WSP-00-XX-DR-CV-00201				P01

© WSP UK Ltd