



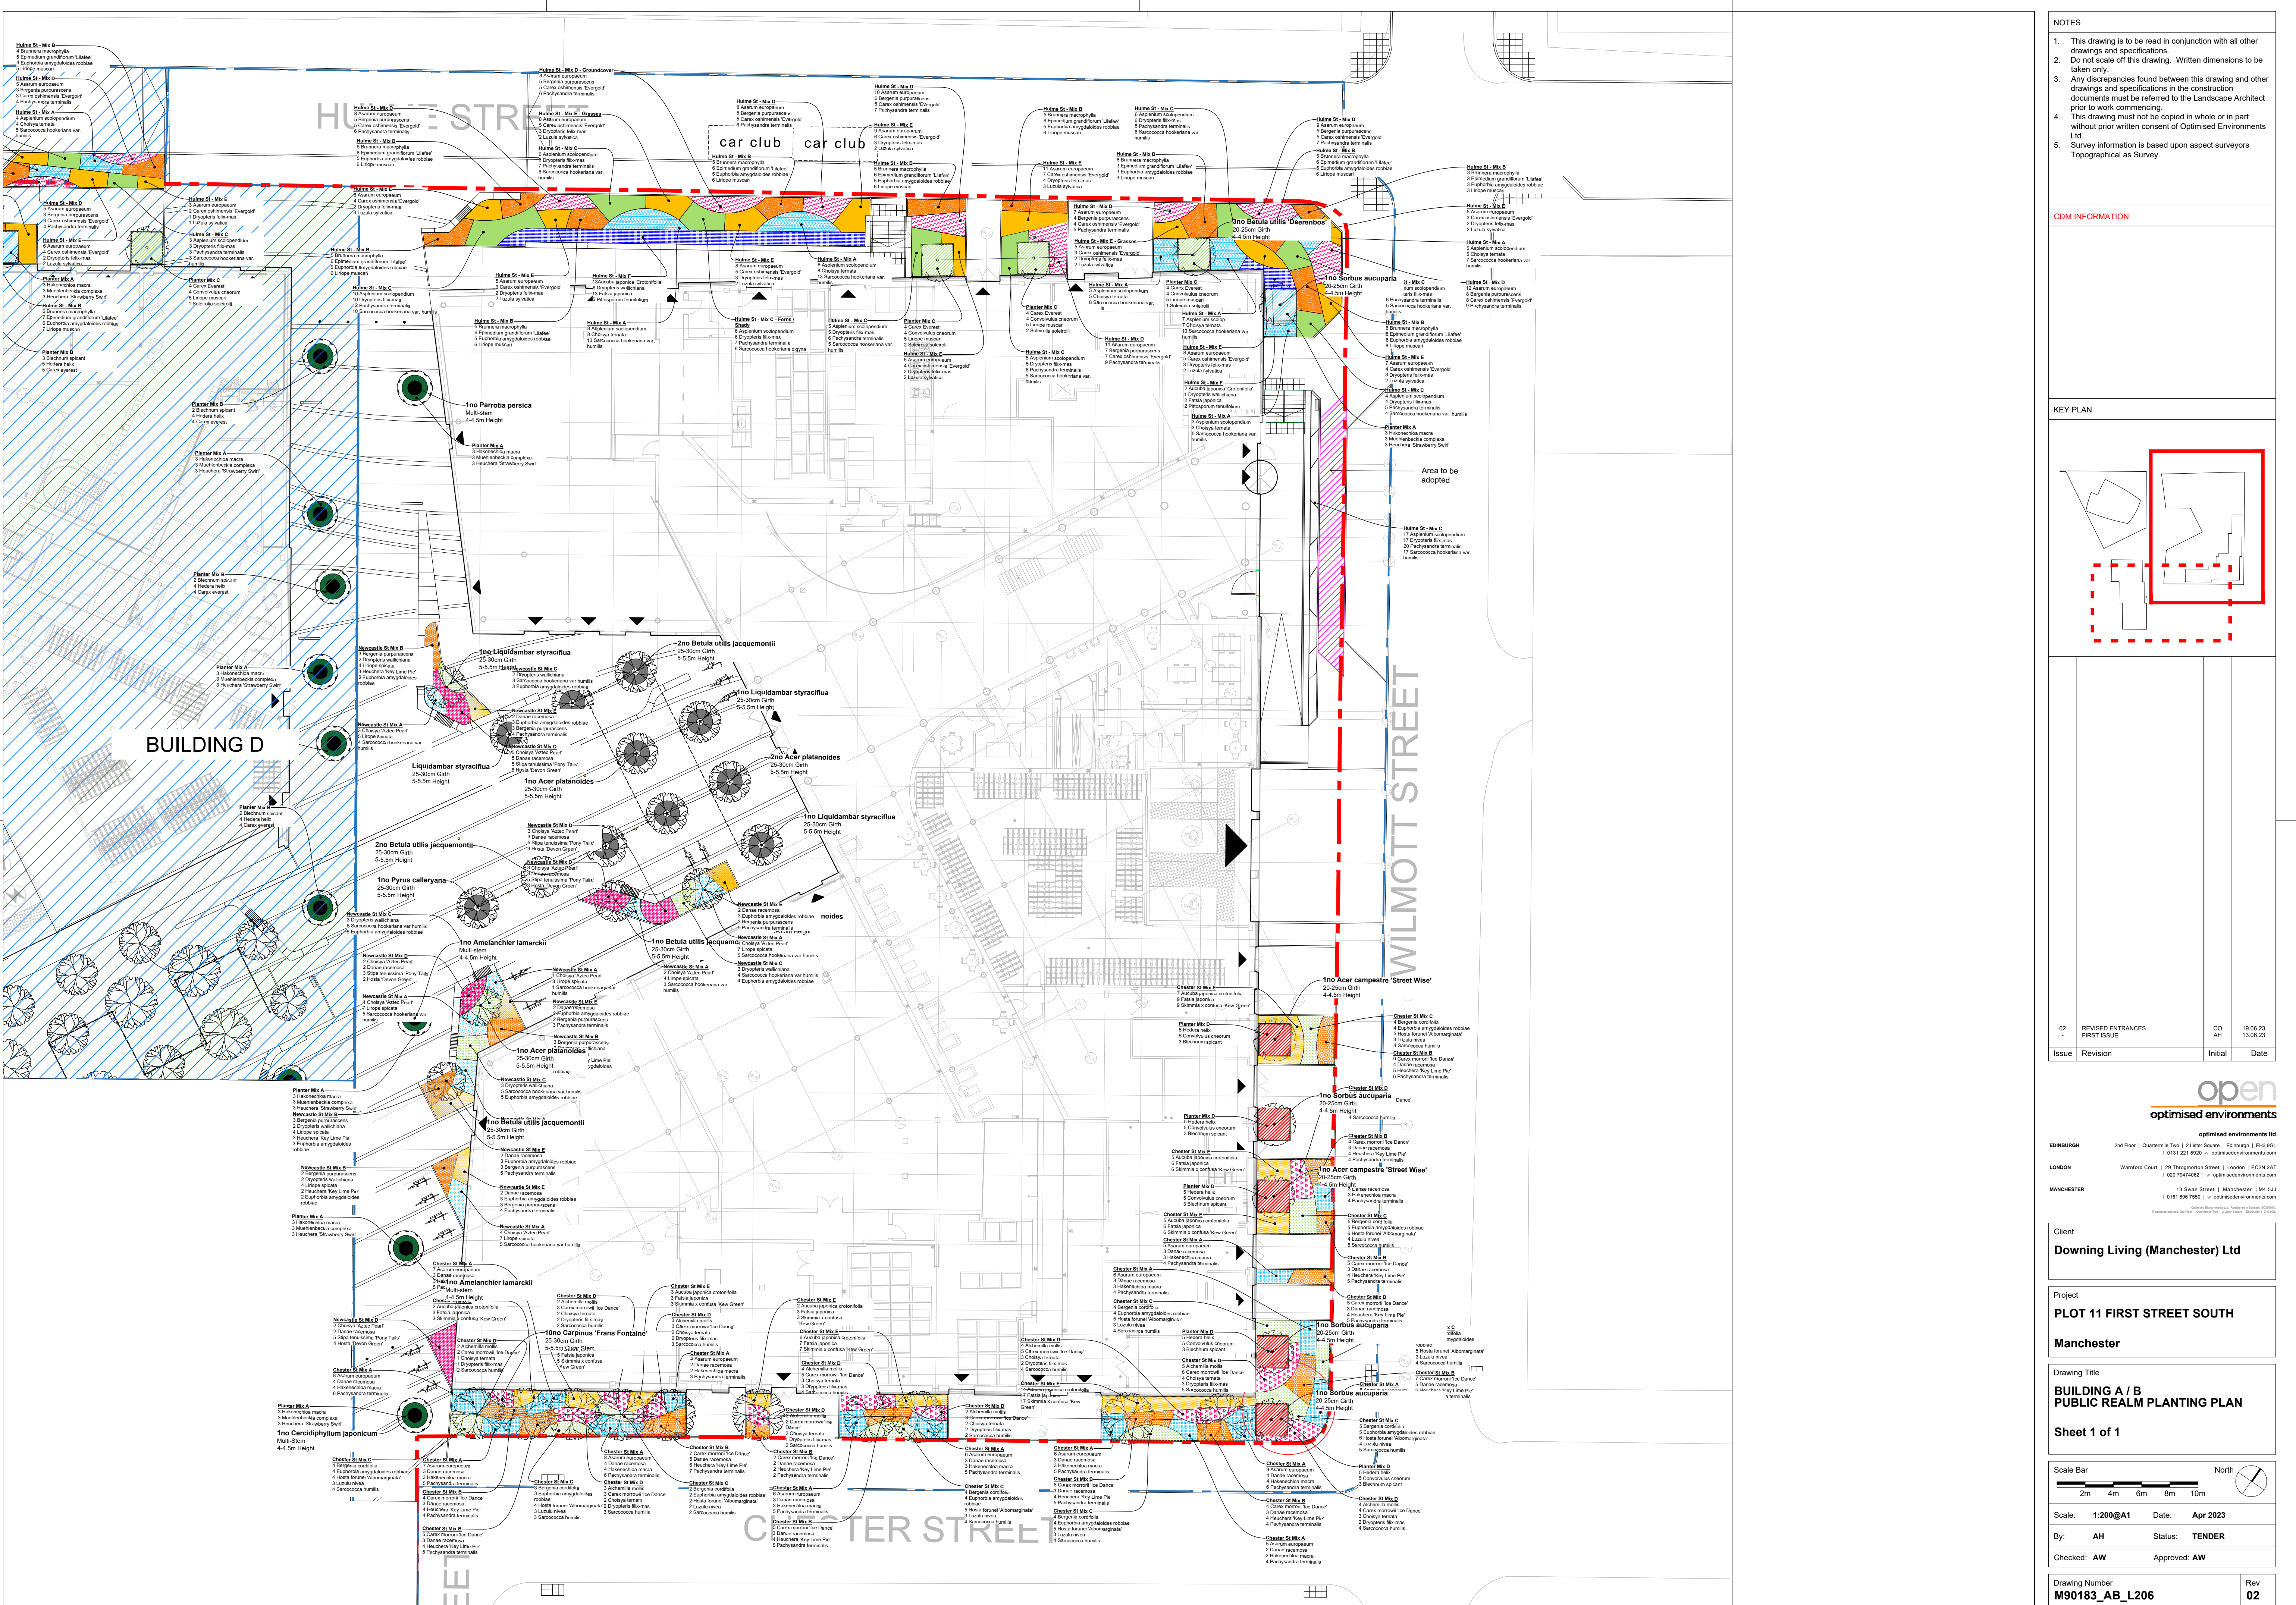

- NOTES
1. This drawing is to be read in conjunction with all other drawings and specifications.
 2. Do not scale off this drawing. Written dimensions to be taken only.
 3. Any discrepancies found between this drawing and other drawings and specifications in the construction documents must be referred to the Landscape Architect prior to work commencing.
 4. This drawing must not be copied in whole or in part without prior written consent of Optimised Environments Ltd.
 5. Survey information is based upon aspect surveys Topographical as Survey.

CDM INFORMATION

KEY PLAN

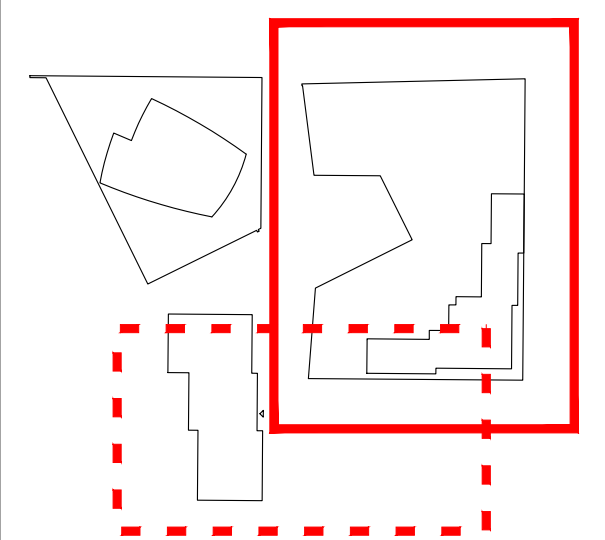

Issue	Revision	Initial	Date
02	REVISED ENTRANCES	CO	19.06.23
-	FIRST ISSUE	AD	13.06.23

open
optimised environments

optimised environments ltd
2nd Floor | Quarterme Two | 21st Street | Edinburgh | EH3 6GL
t: 0131 221 8820 | e: info@openenvironments.com
l: 020 79474662 | w: openenvironments.com

EDINBURGH 2nd Floor | Quarterme Two | 21st Street | Edinburgh | EH3 6GL
t: 0131 221 8820 | e: info@openenvironments.com
l: 020 79474662 | w: openenvironments.com

LONDON Wanford Court | 29 Throgmorton Street | London | EC2N 2AT
t: 020 79474662 | e: info@openenvironments.com
l: 020 79474662 | w: openenvironments.com

MANCHESTER 13 Swan Street | Manchester | M4 5JZ
t: 0161 996 7550 | e: info@openenvironments.com
l: 0161 996 7550 | w: openenvironments.com

Client
Downing Living (Manchester) Ltd

Project
PLOT 11 FIRST STREET SOUTH
Manchester

Drawing Title
**BUILDING A / B
PUBLIC REALM PLANTING PLAN**
Sheet 1 of 1

Scale Bar
2m 4m 6m 8m 10m

Scale: 1:200@A1 Date: Apr 2023

By: AH Status: TENDER

Checked: AW Approved: AW

Drawing Number
M90183_AB_L206

Rev
02