


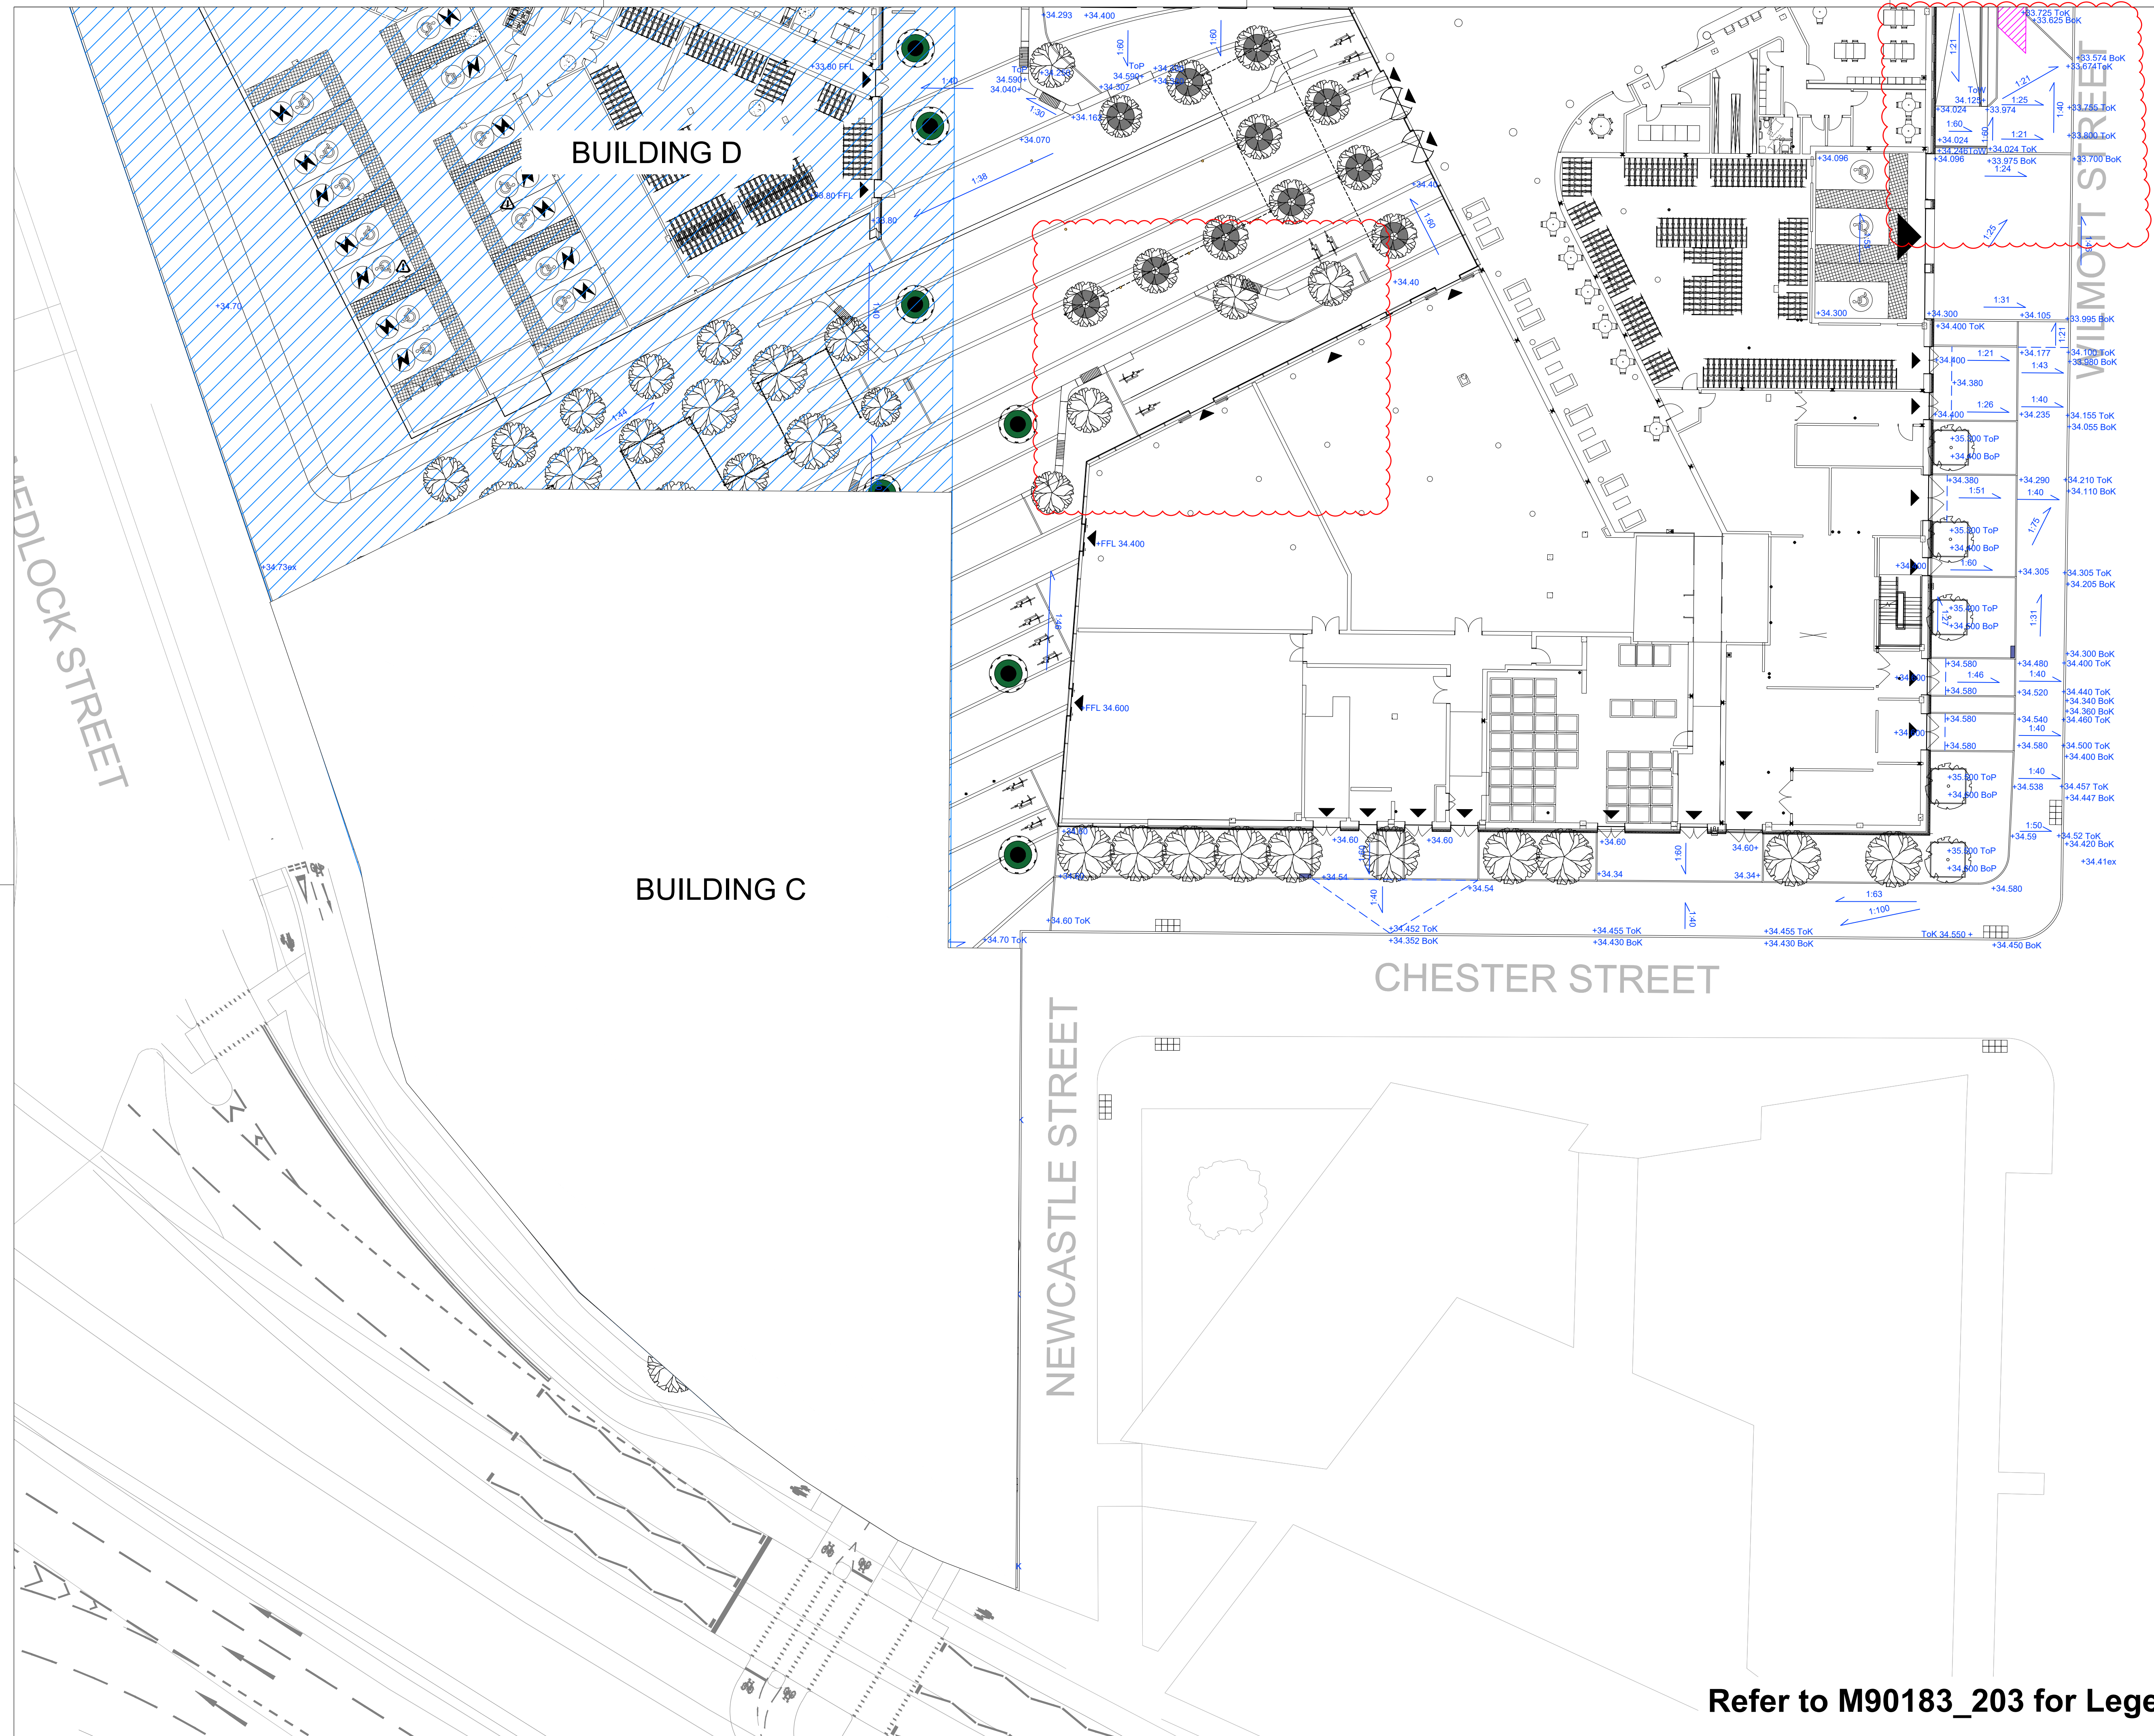


Refer to M90183_203 for Legend

- | NOTES | |
|-------|--|
| 1. | This drawing is to be read in conjunction with all other drawings and specifications. |
| 2. | Do not scale off this drawing. Written dimensions to be taken only. |
| 3. | Any discrepancies found between this drawing and other drawings and specifications in the construction documents must be referred to the Landscape Architect to work commencing. |
| 4. | This drawing must not be copied in whole or in part without prior written consent of Optimised Environments Ltd. |
| 5. | Survey information is based upon aspect surveyors Topographical as Survey. |

CDM INFORMATION

KEY PLAN

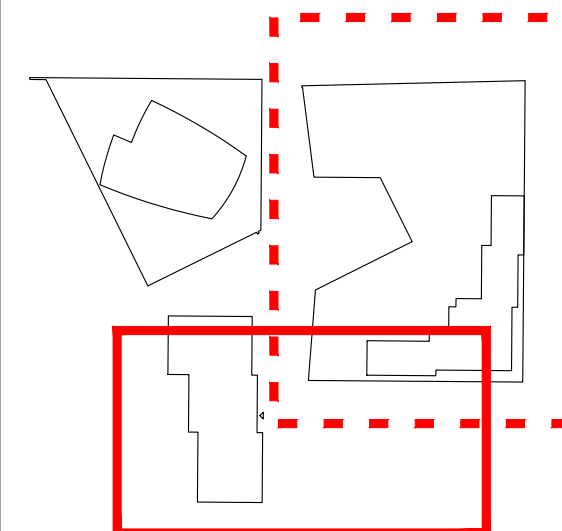

03	REVISED ENTRANCES	CO	19.06.23
02	GF Architectural Update	CO	27.04.23
A	STAGE 4	CO	31.10.22
Issue	Revision	Initial	Date

oper
optimised environment

EDINBURGH 2nd Floor | Quartermile Two | 2 Lister Square | Edinburgh | EH9 9QJ
t 0131 221 5920 | w optimisedenvironments.co.uk

LONDON Warfield Court | 29 Throgmorton Street | London | EC2N 2AT
t 020 7947 4062 | w optimisedenvironments.co.uk

MANCHESTER 13 Swan Street | Manchester | M4 5LJ
t 0161 696 7550 | w optimisedenvironments.co.uk


Client

Downing Living (Manchester) Ltd

Project
PLOT 11 FIRST STREET SOUTH

Manchester

BUILDING A-B
PUBLIC REALM LEVELS & GRADES
Sheet 2 of 2

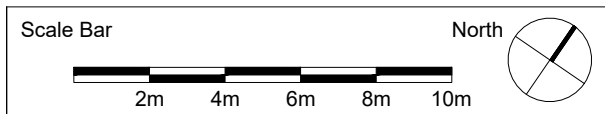

Scale: 1:200@A1 Date: Jan 2022

By: **CO** Status: **TENDER**

Checked: **AW** Approved: **AW**

Drawing Number
M90183_AB_L602

03