

NOTES:



FIGURED DIMENSIONS TO BE TAKEN IN PREFERENCE TO SCALED DIMENSIONS.
ALL DIMENSIONS TO BE CHECKED ON SITE.

Legend

Below Ground Drainage

Room Legend

1. Waiting Area 1
2. Consultation Room 1
3. Reception/Pharmacy
4. Consultation Room 2
5. Consultation Room 3
6. Waiting Area 2
7. Dog Kennel/Pharmacy (not surveyed)
8. Surgery Preparation (not surveyed)

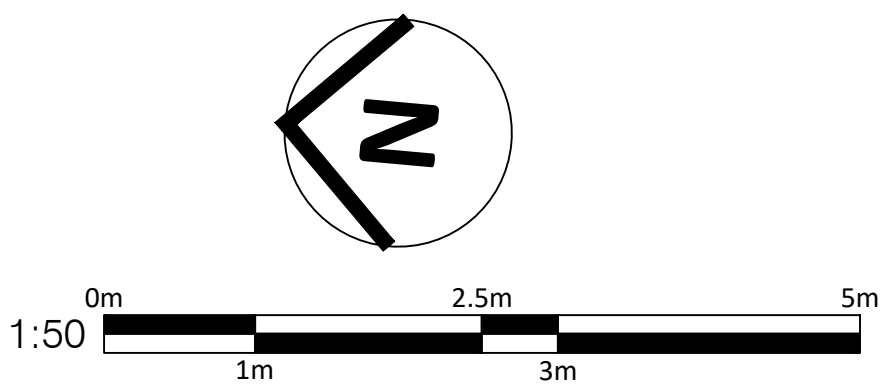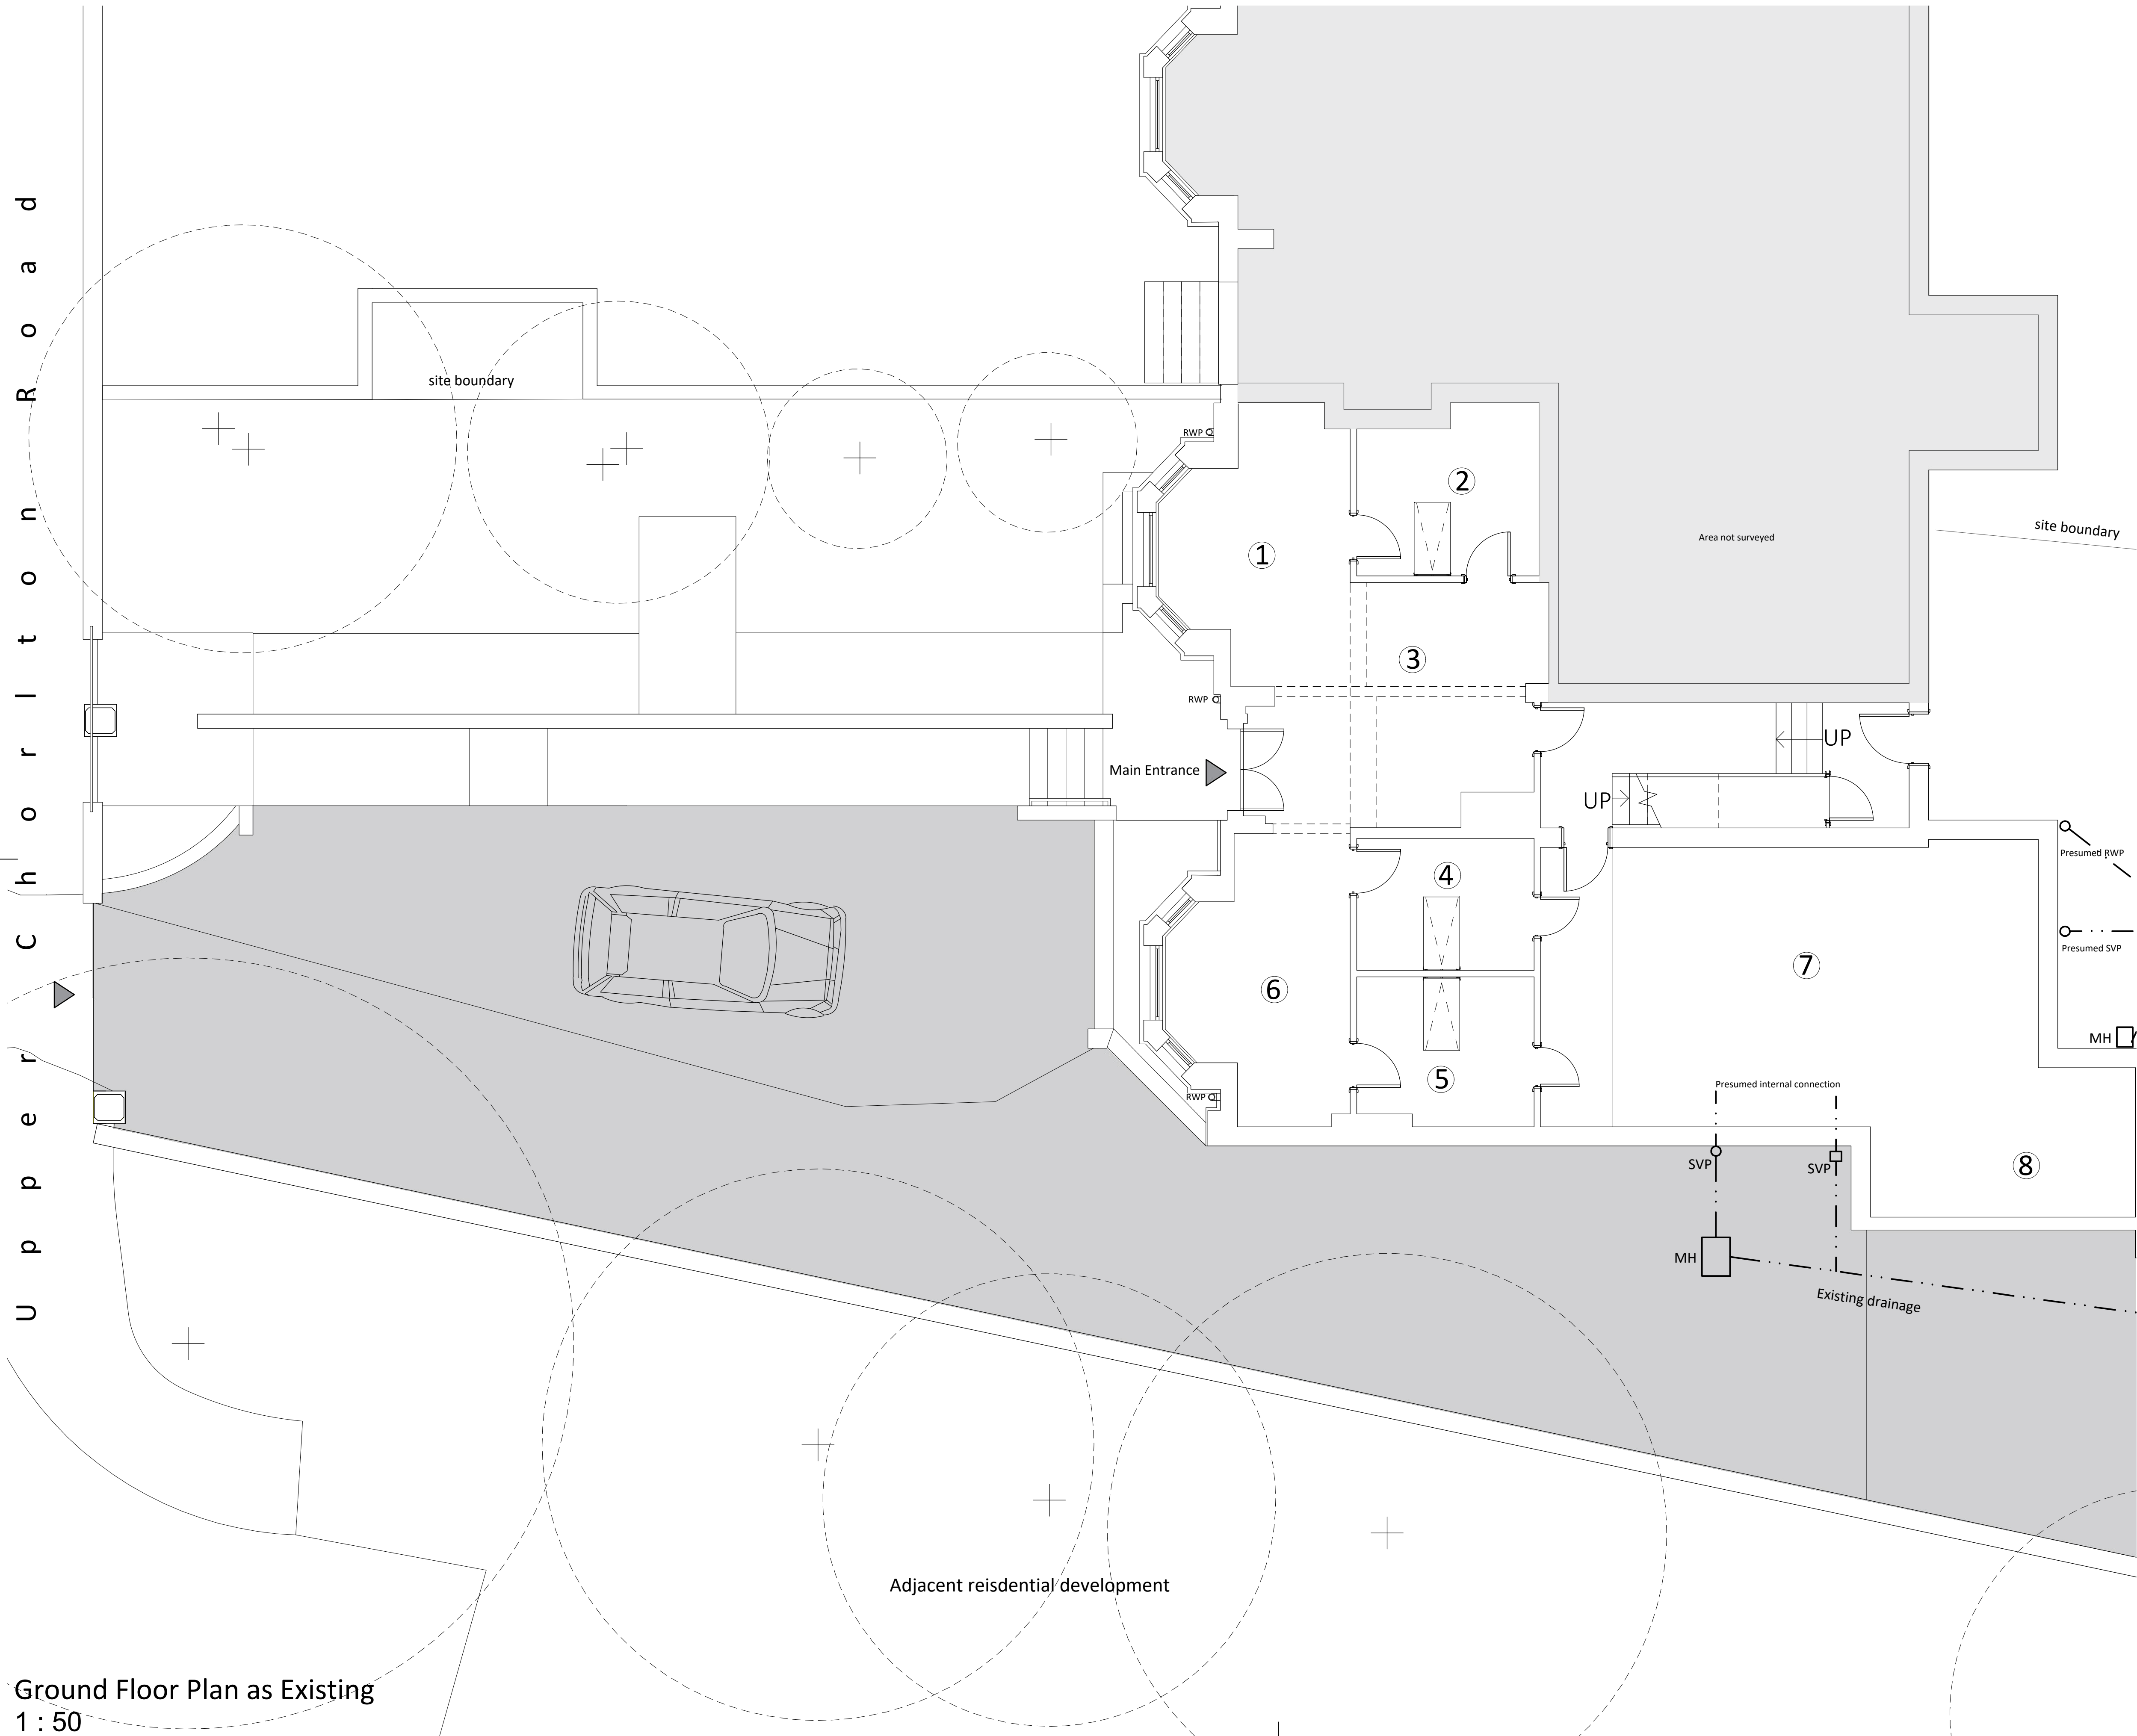

Revised:		Date:		Description:	
		GRAHAM SIBBALD			
Chartered Surveyors and Property Consultants					
233 St Vincent Street, Glasgow G2 5QY Telephone 0141 332 1194 Fax 0141 332 5914 Website: www.g-s.co.uk Email: cad@g-s.co.uk					
Client IVC Evidenceia UK, The Chocolate Factory, Keynsham, Bristol BS31 2AU					
Project EXTENSION TO VETERINARY PRACTICE					
Address 221 Upper Chorlton Road Manchester M16 0DE					
Drawing Title Ground Floor as Existing					
Department No. GB 13477		Drg No. L(20)001		Revision 1st	
Aims. No. 2023/02\0319		Drawing Status Planning		Sheet Size 1:50 @ A1	
Drawn By JWV		Checked By CL			Date 21/03/2023
PREPARED BY GRAHAM + SIBBALD TECHNICAL SERVICES LLP					