


EXISTING BOUNDARIES TO BE RETAINED

- EW1

Existing brick wall with concrete coping to top to be retained in place
- EF1


Existing metal palisade fence to be retained in place

NEW BOUNDARIES TO BE CONSTRUCTED

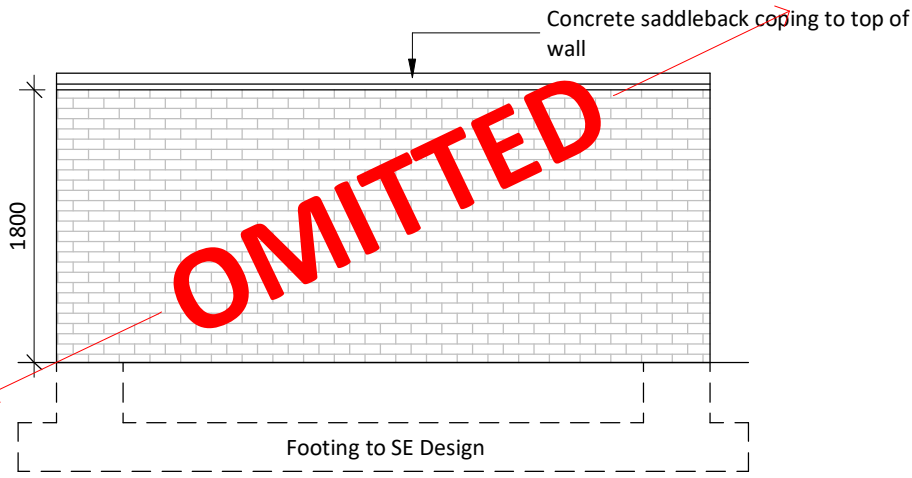


- PW1

Brick wall to top to overall height of 1800mm + concrete coping to form secure boundary treatment between proposed bin store and external pavement

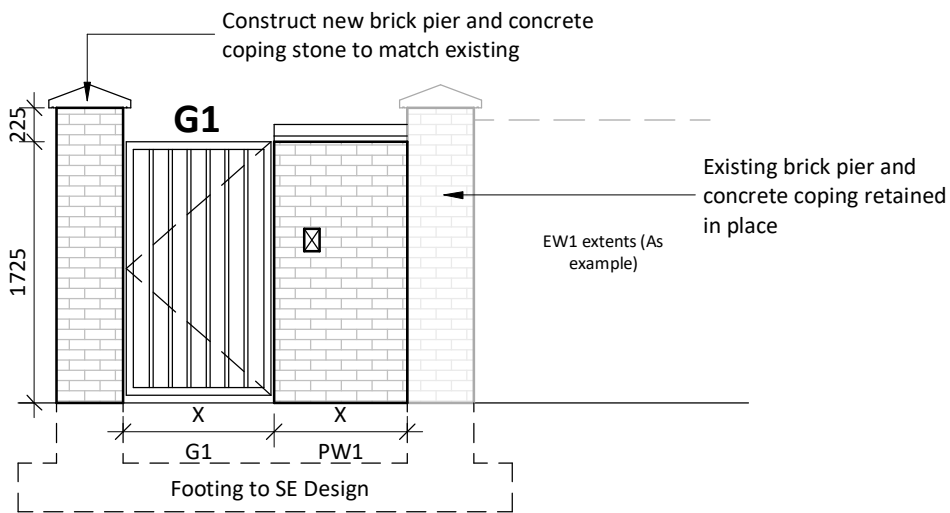


- PW2 and G1

Brick wall with concrete coping to top to overall height of 1950mm to match existing EW1 (noted above)

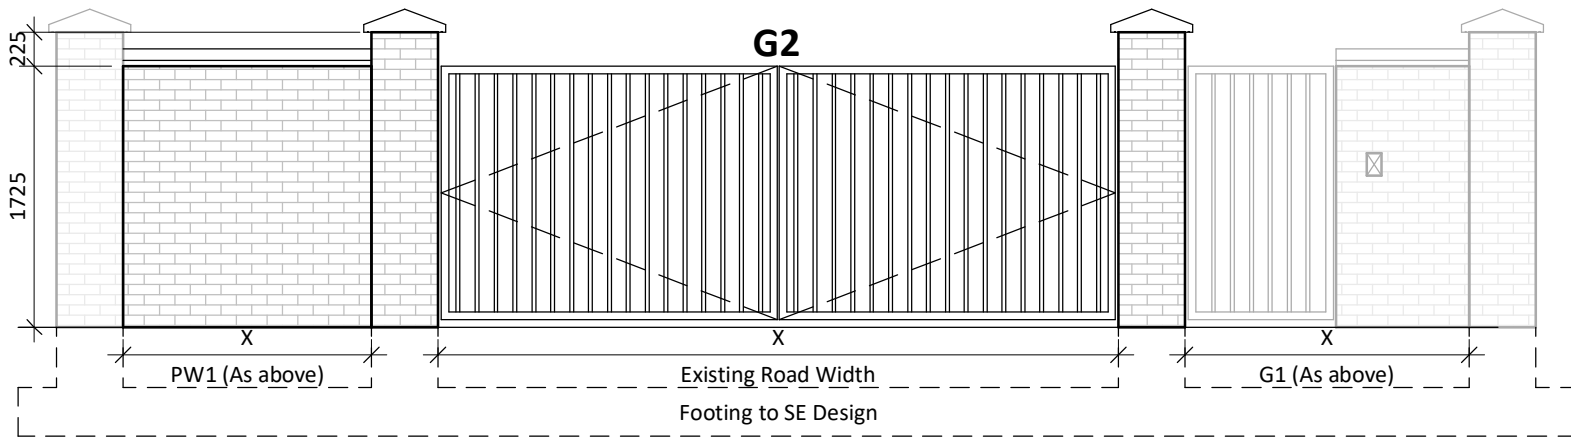


- G2

Supply and install new roprietary electric vehicular access gate with fob access control for residents and refuse collection

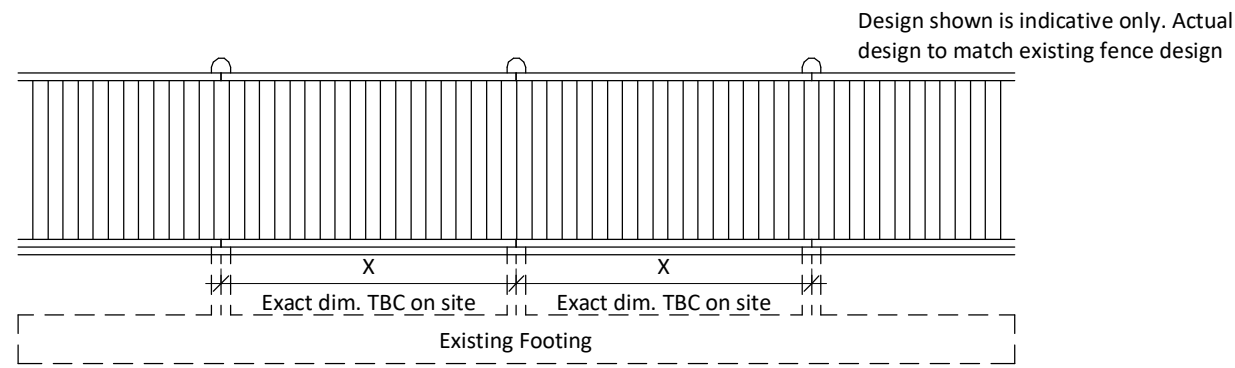

- PF1

Simple TSW timber fencing to match existing to be fixed back to existing posts along existing boundary to a suggested height of 1200mm (min. 1100mm)

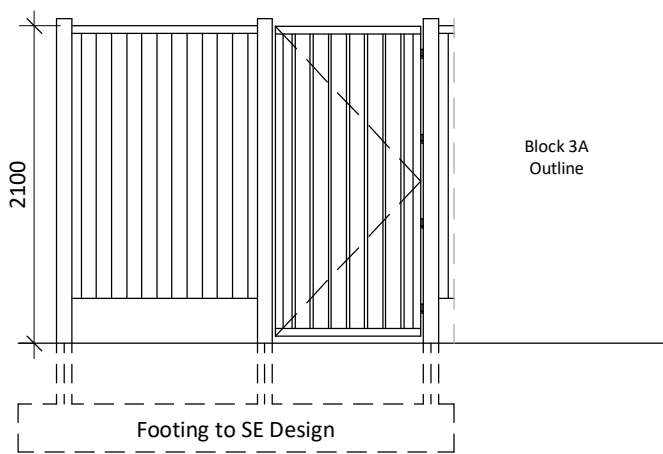

- PF2

Hit and miss close boarded TSW timber fence panels sat on 300mm concrete gravel board to an overall height of 2100mm. Proprietary TSW gate with S/S fittings and fixtures and handle/lock to be used by Arawak Walton only (where indicated) Concrete slotted fence posts to retain panels.


Boundary Treatment Details

1 : 50

00 Proposed Boundary Treatments & External Works

Plan

1 : 200

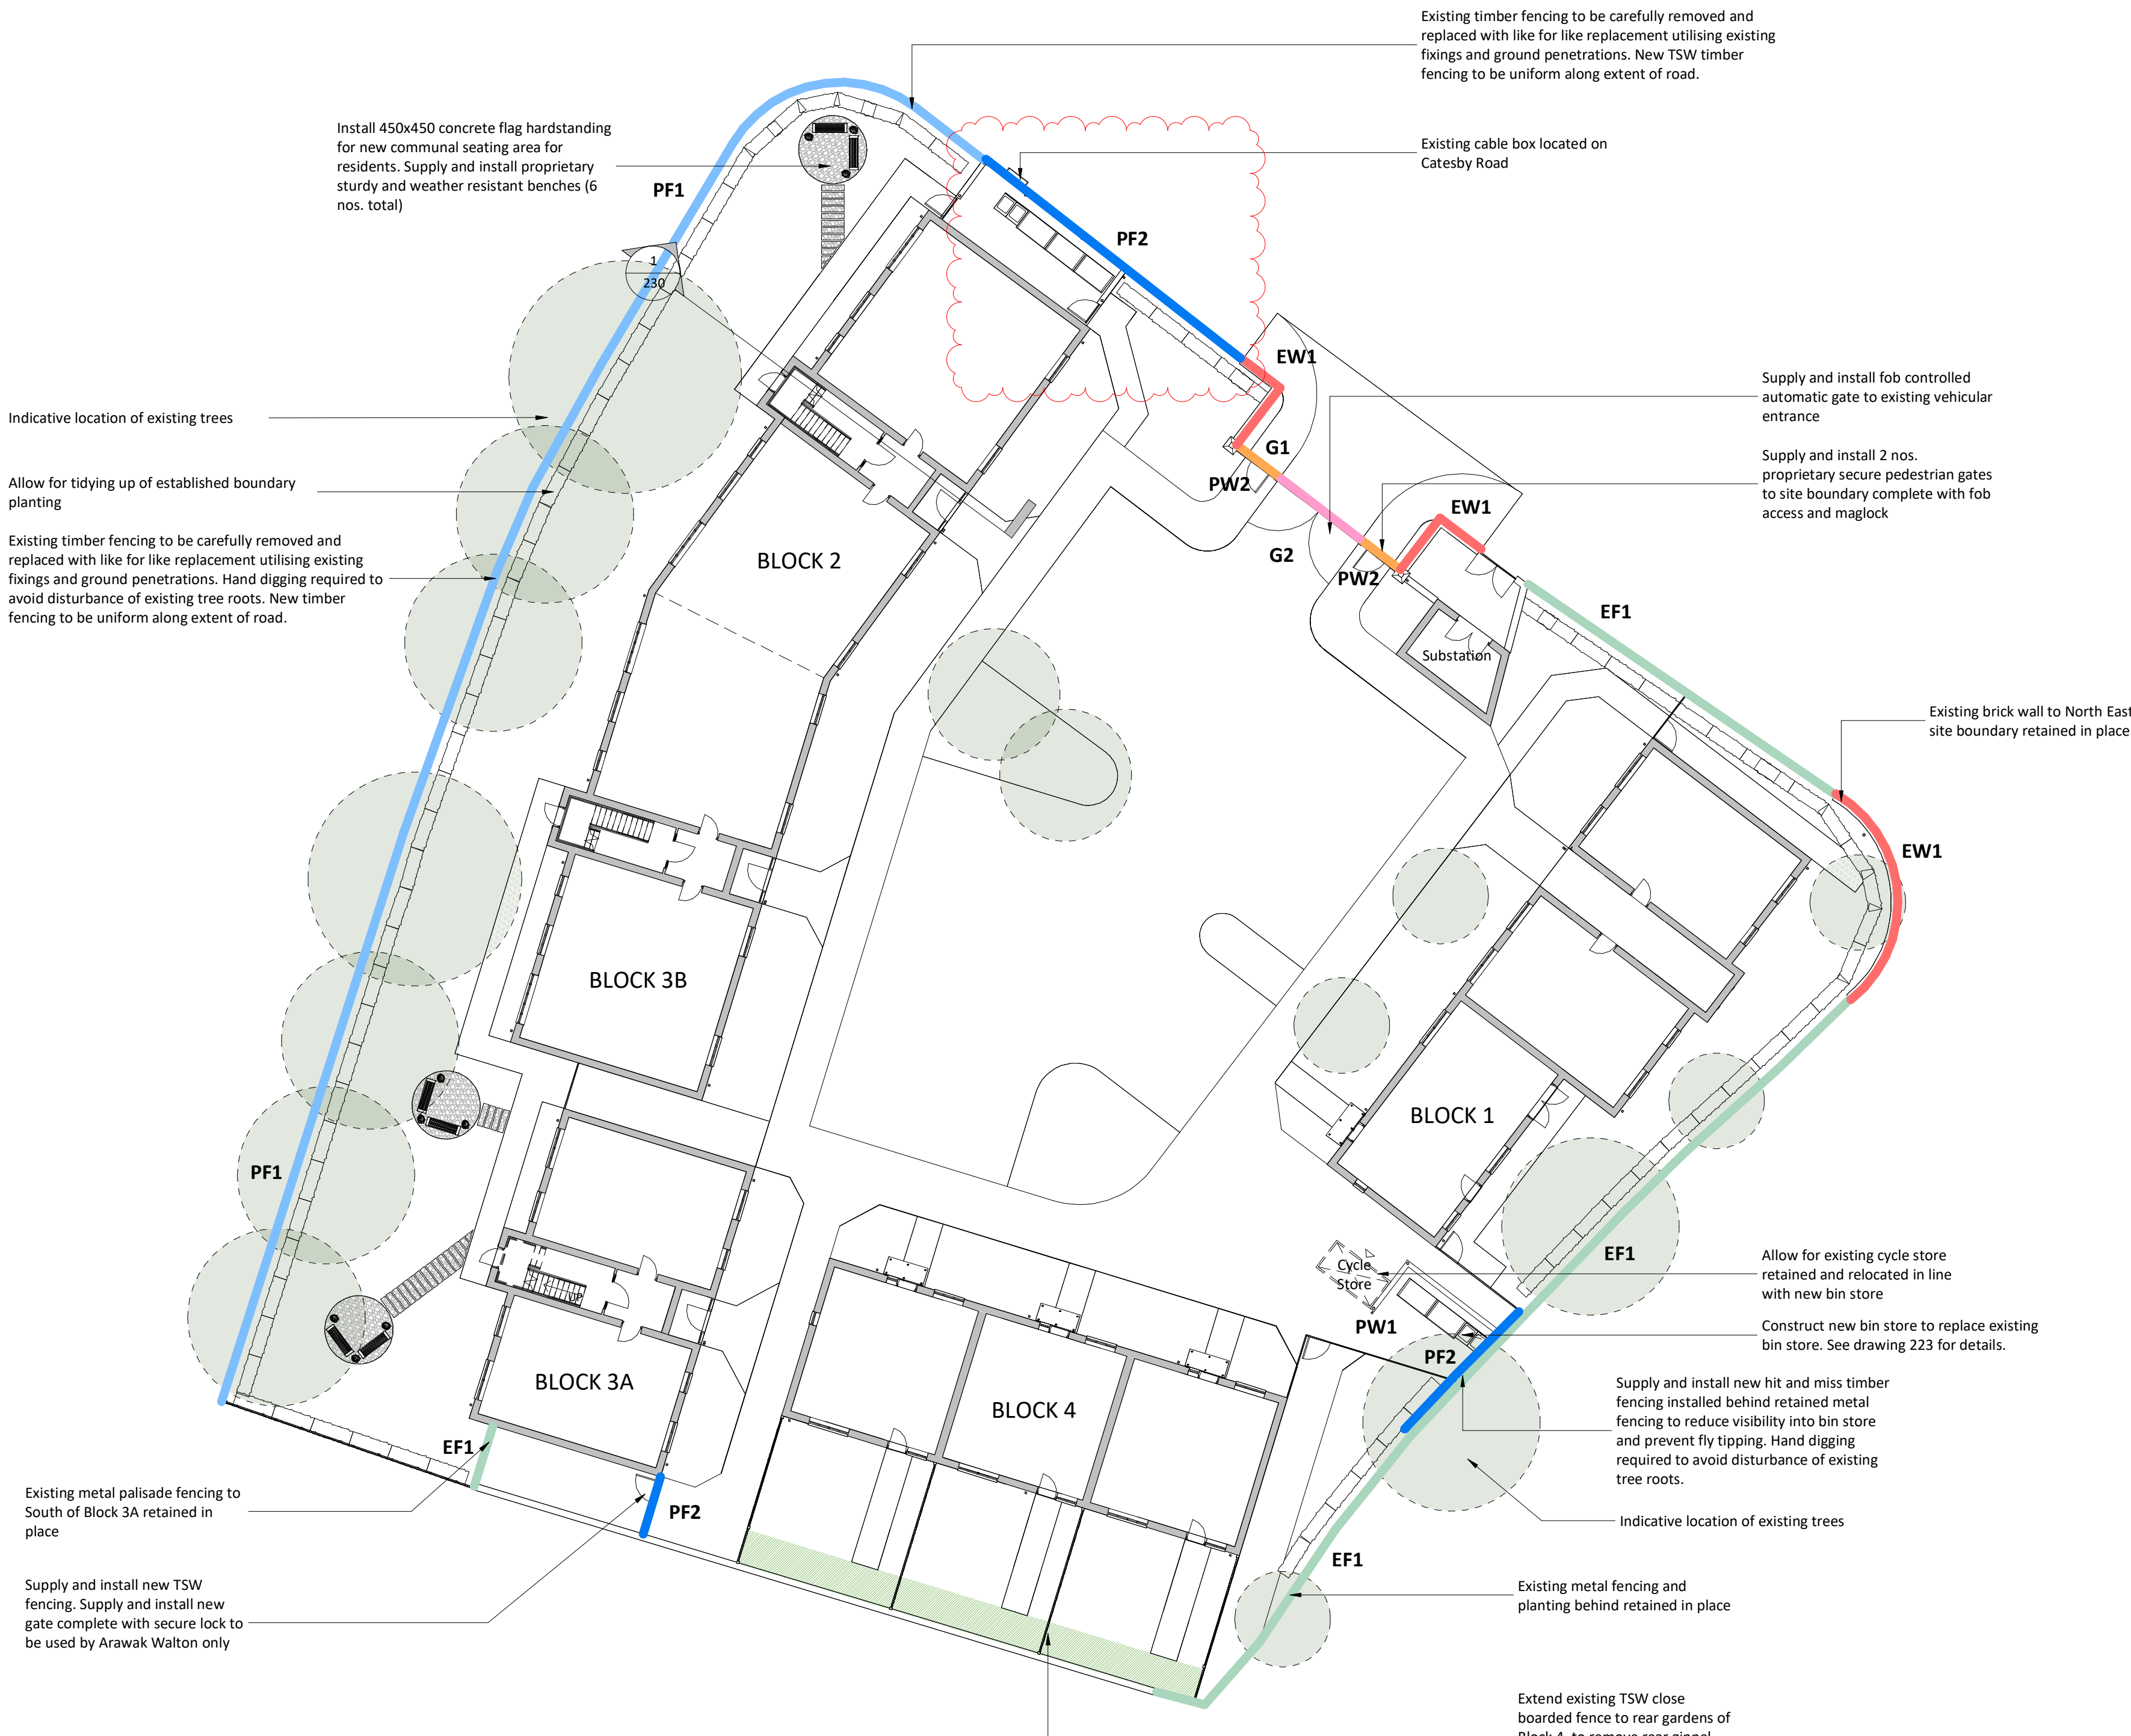


This drawing is copyright Bernard Taylor Partnership Ltd and must not be copied or disclosed by or to any unauthorised persons without the prior written consent of Bernard Taylor Partnership Ltd

Do not scale from this drawing. Do not take measurements from the CAD base. Any discrepancies are to be reported to the architect for clarification.

All dimensions are to be checked on site prior to construction, manufacture of any components and ordering of materials and equipment.

All materials and workmanship to be in accordance with the current British Standards and codes of practice.

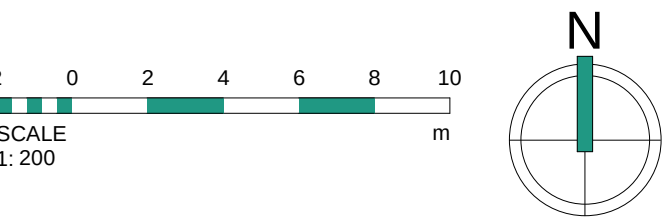

C	03.07.23	LB	Extent of PF2 amended
B	22.08.22	LT	Drawing status changed to Contract
A	05.05.22	LT	Drawing status changed to Building Regulations
Rev	Date	Int	Description



CLIENT:
ARAWAK WALTON

PROJECT:
Mary Seacole Gardens

DESCRIPTION:
Boundary Treatment Plan

PURPOSE OF ISSUE:
Planning

DRAWN BY: CHECKED DATE: SCALE @ A1:
JP LT 08/11/21 As indicated

JOB NO: STATUS CODE: DRAWING NO: REV
3928 S2 225 C

FILE IDENTIFIER:
MS-BTP-00-SP-DR-A-3928_225.C

Elizabeth House 486 Didsbury Road Heaton Mersey Stockport SK4 3BS
0161 443 1221 info@bernardtaylor.co.uk www.btparchitects.co.uk