
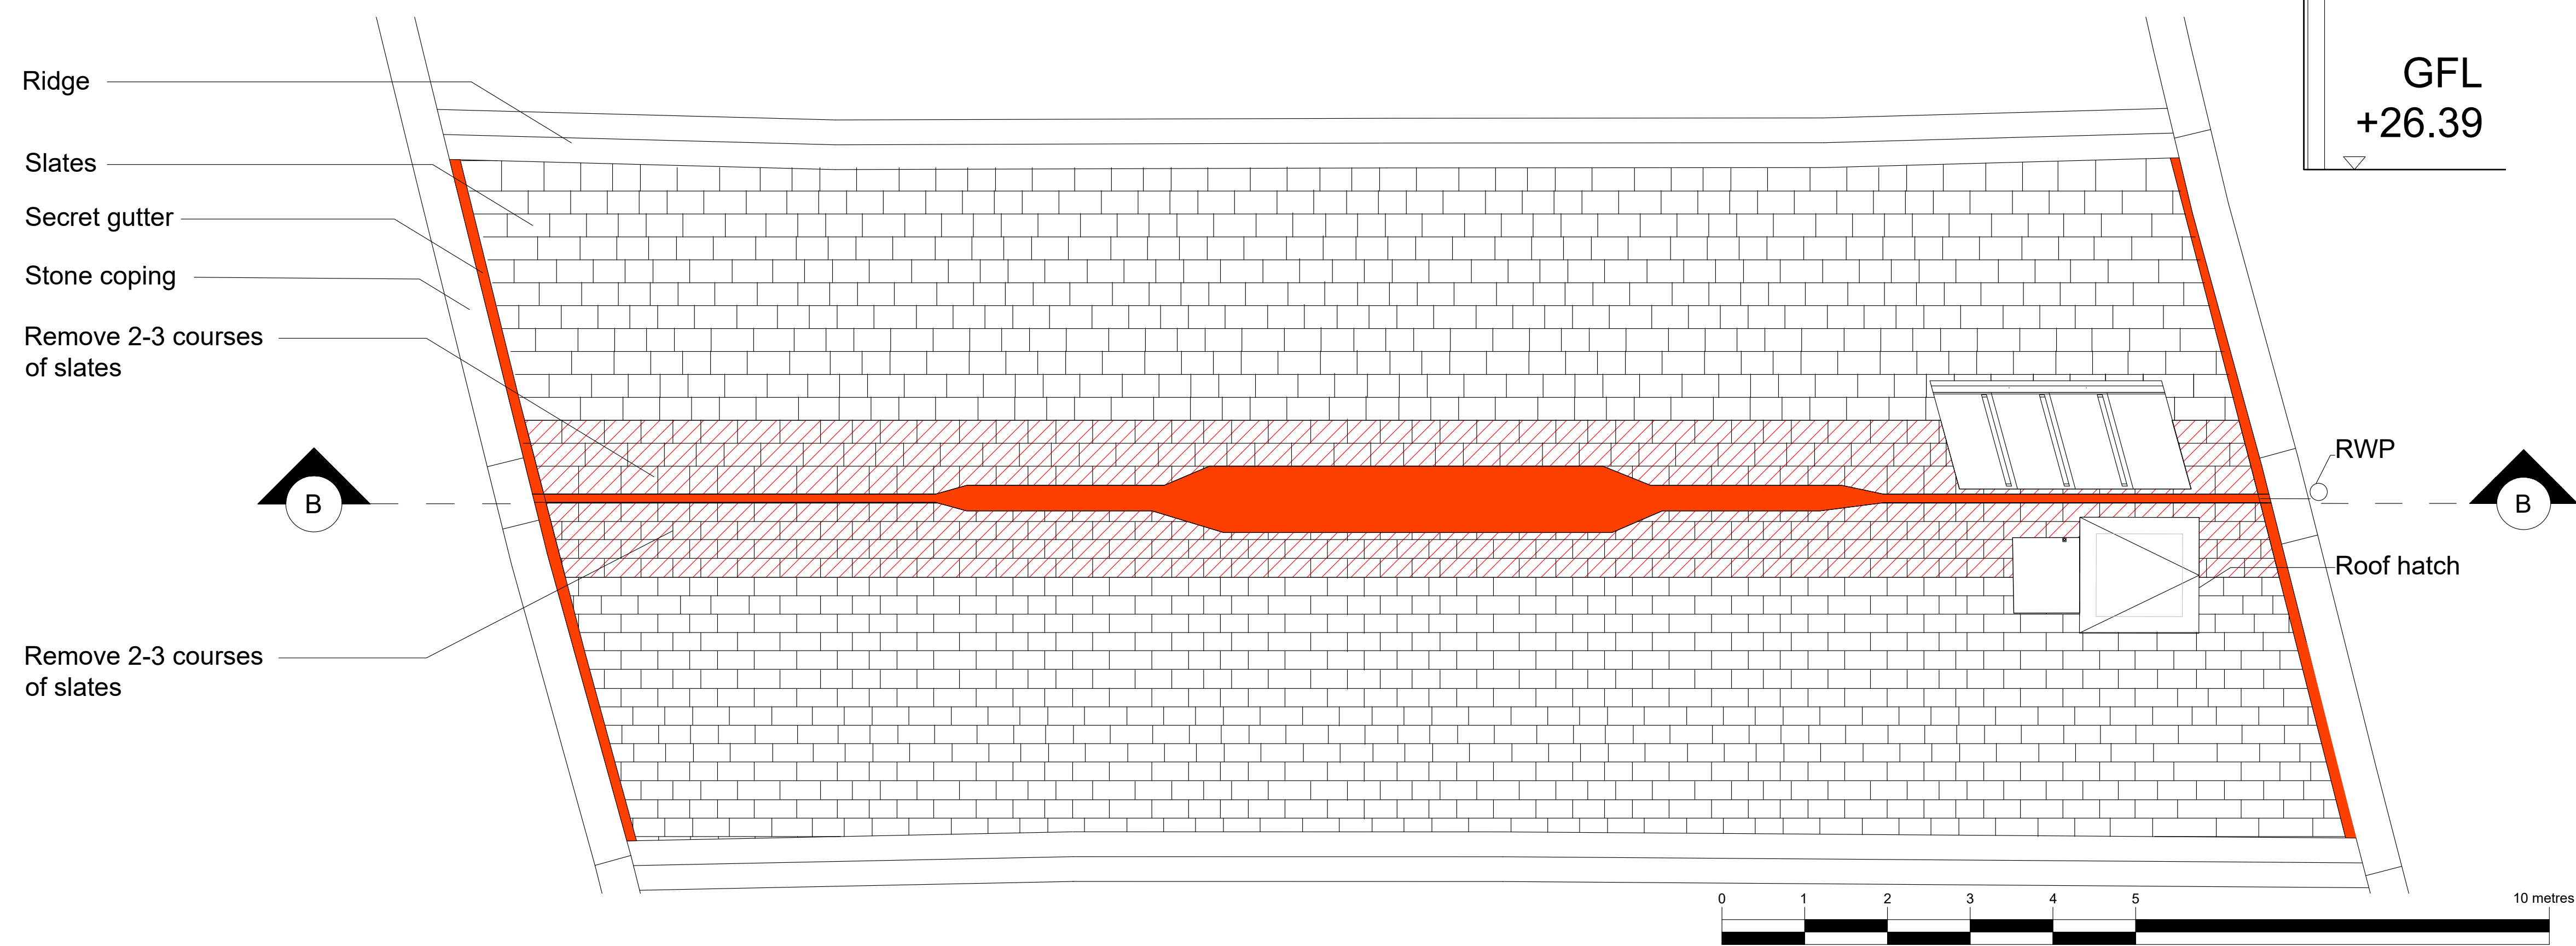


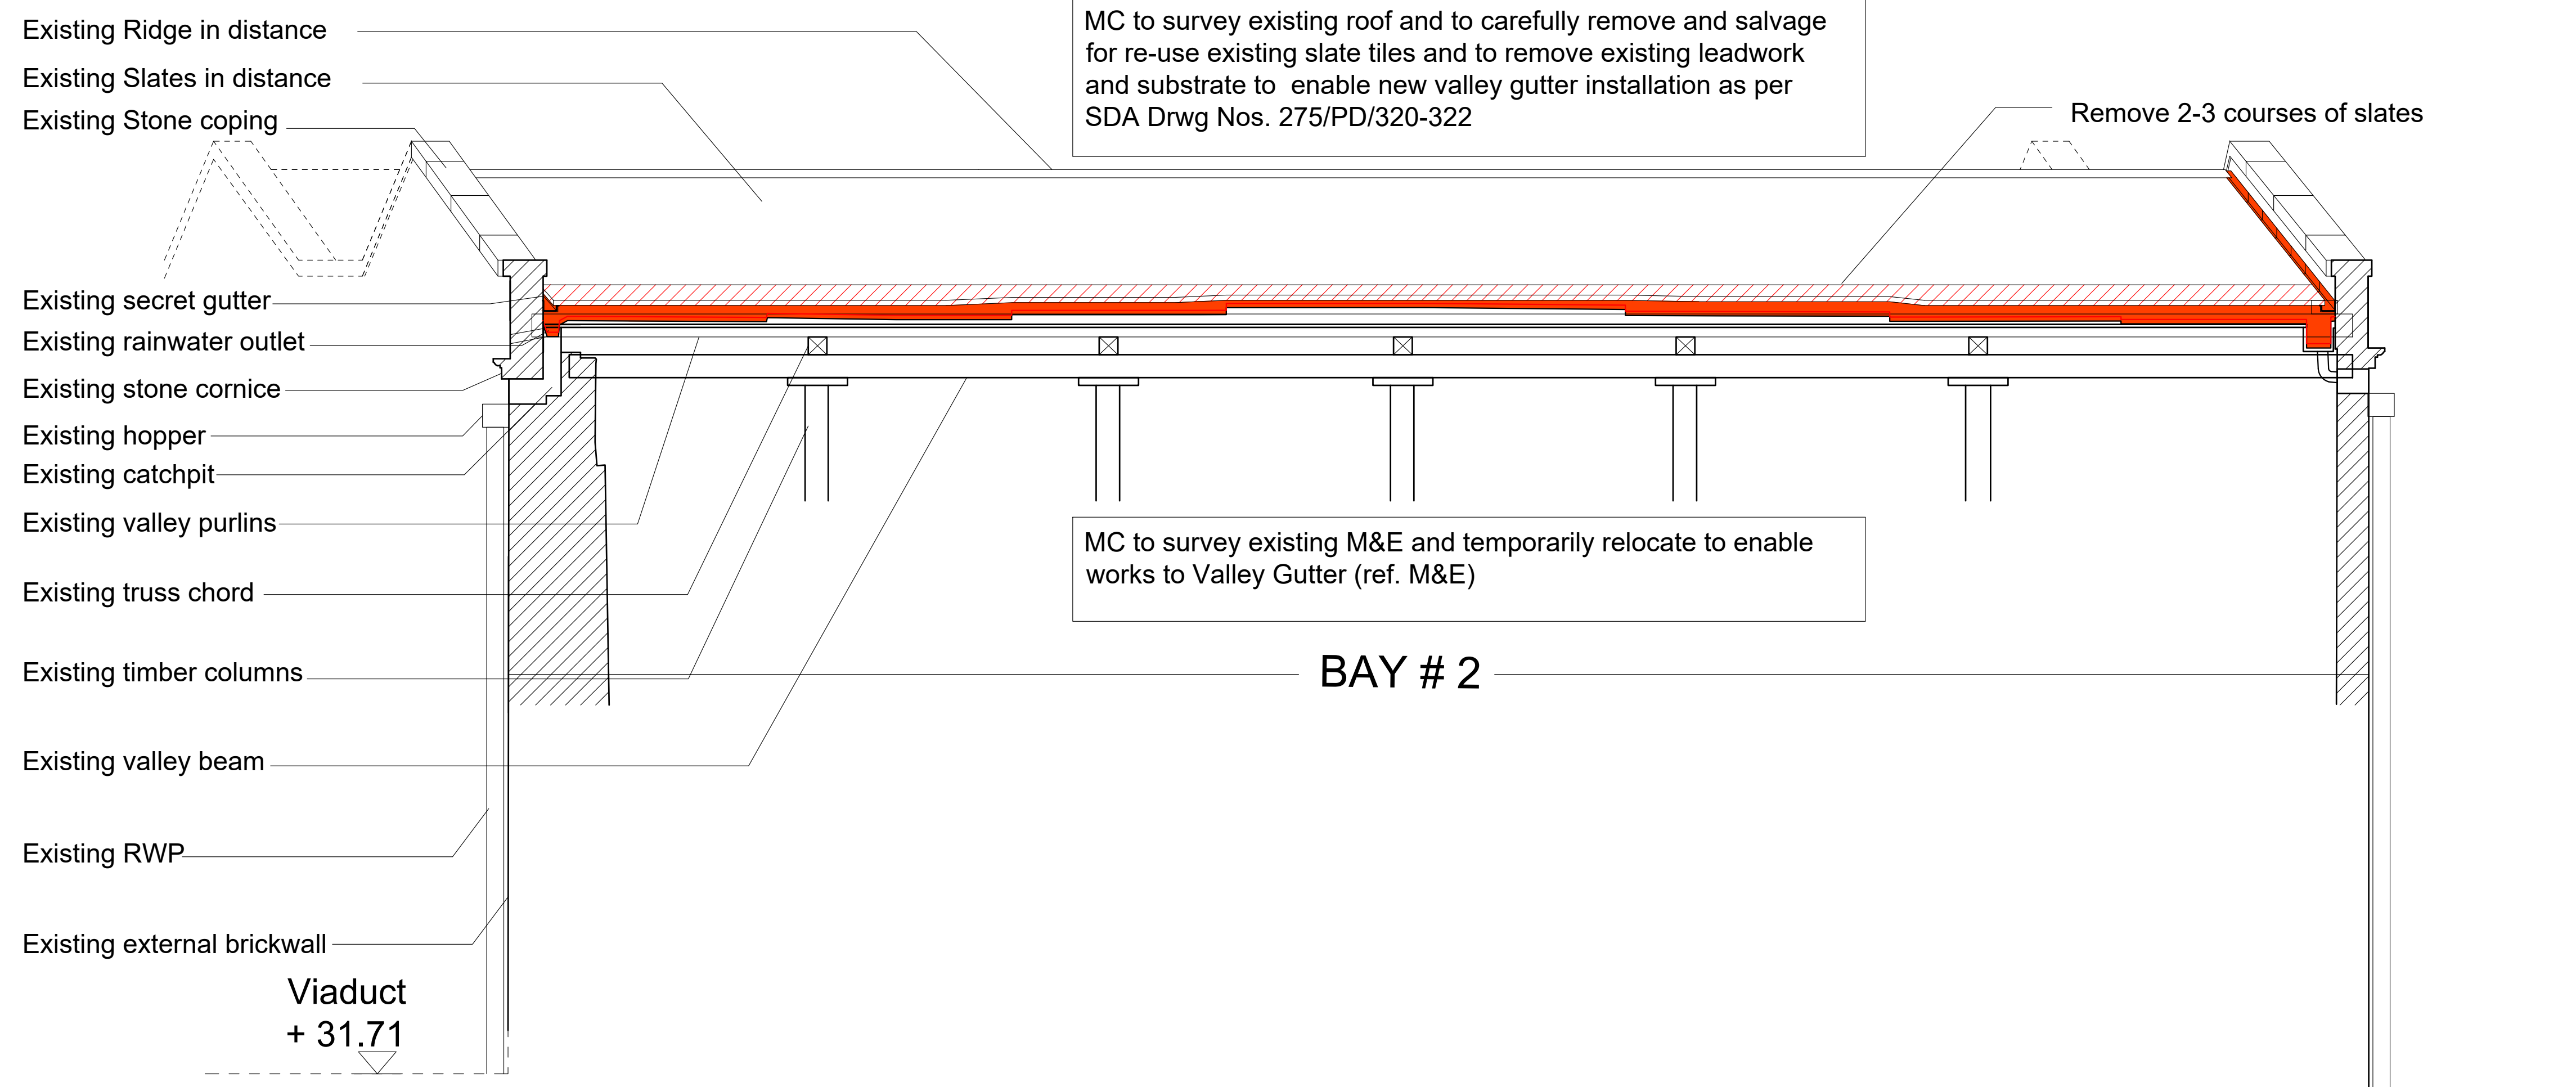

KEY

Existing Lead to be removed

Existing Slates to be removed

INDICATIVE NORTH

NORTH

EAST

WEST

SOUTH

BASED ON MEASURED SURVEY BY GREEN HATCH

JOB TITLE Essential Repair, 1830 Warehouse, Science & Industry museum M3 4FP	JOB NO. 275	DRWG. TITLE Valley gutter: Existing Bay 02 GA sectional elevation + plan	STATUS Planning
DRWG. NO. 275 / PD / 120 (A1 ORIGINAL FORMAT)		REV:	SCALE: 1:400@A3 1:200@A1
All dimensions to be checked on site by the Contractor and confirmed with the Architect prior to construction. Do not scale off this drawing.		Drawn by: JP	DATE: 16/02/23

Studiosdownie

ARCHITECTS LLP

TEL: +44 (0) 20 7299 7766

info@studiosdownie.com

VALLEY GUTTER: EXISTING: BAY 02 GA SECTIONAL ELEVATION + PLAN 1:400 @ A3 1:200 @ A1