
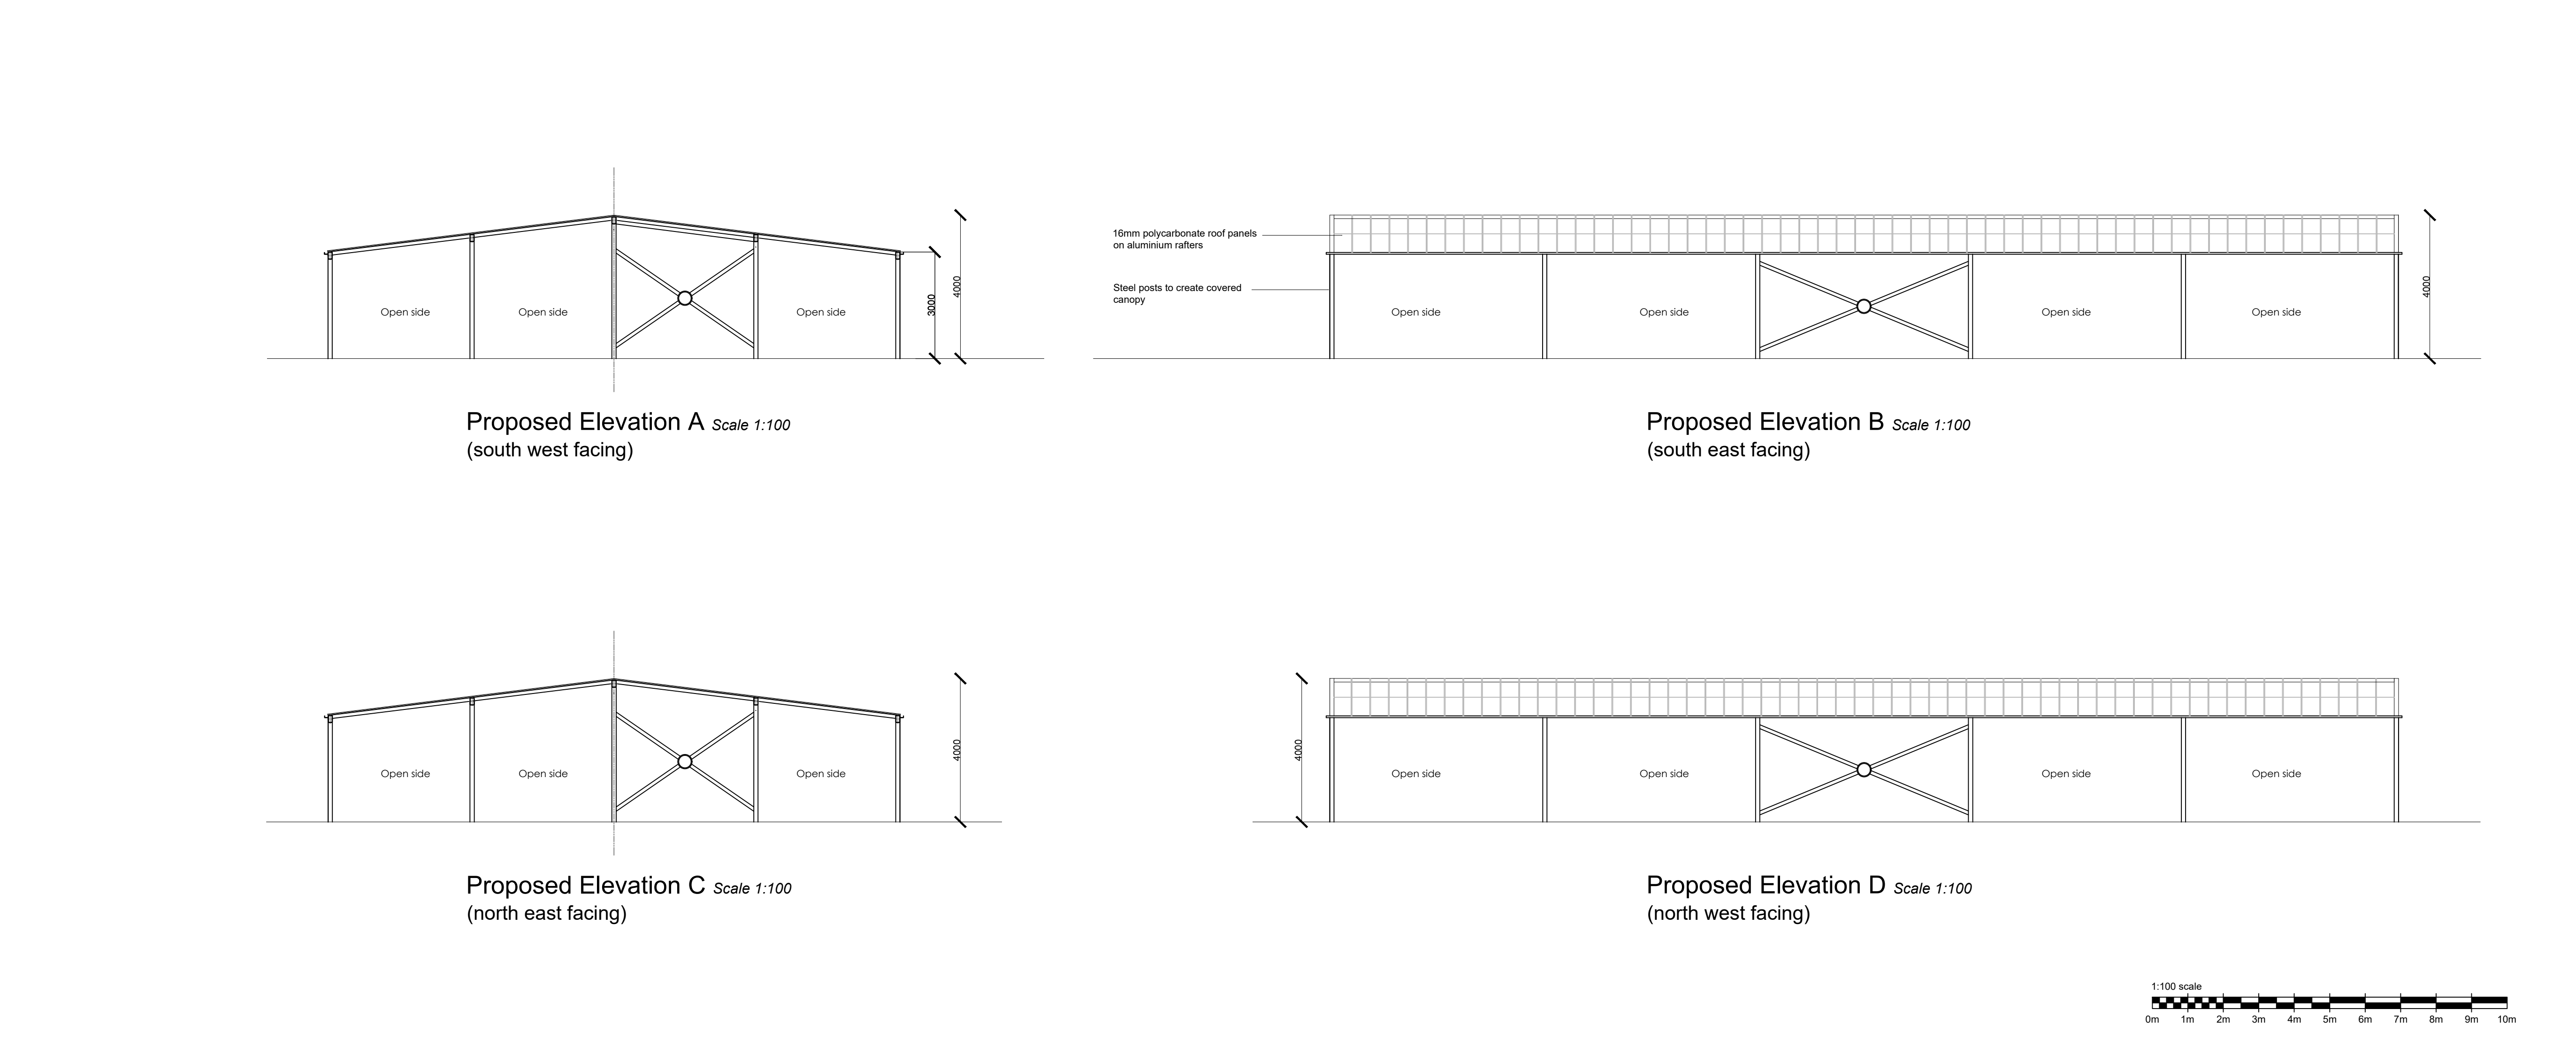


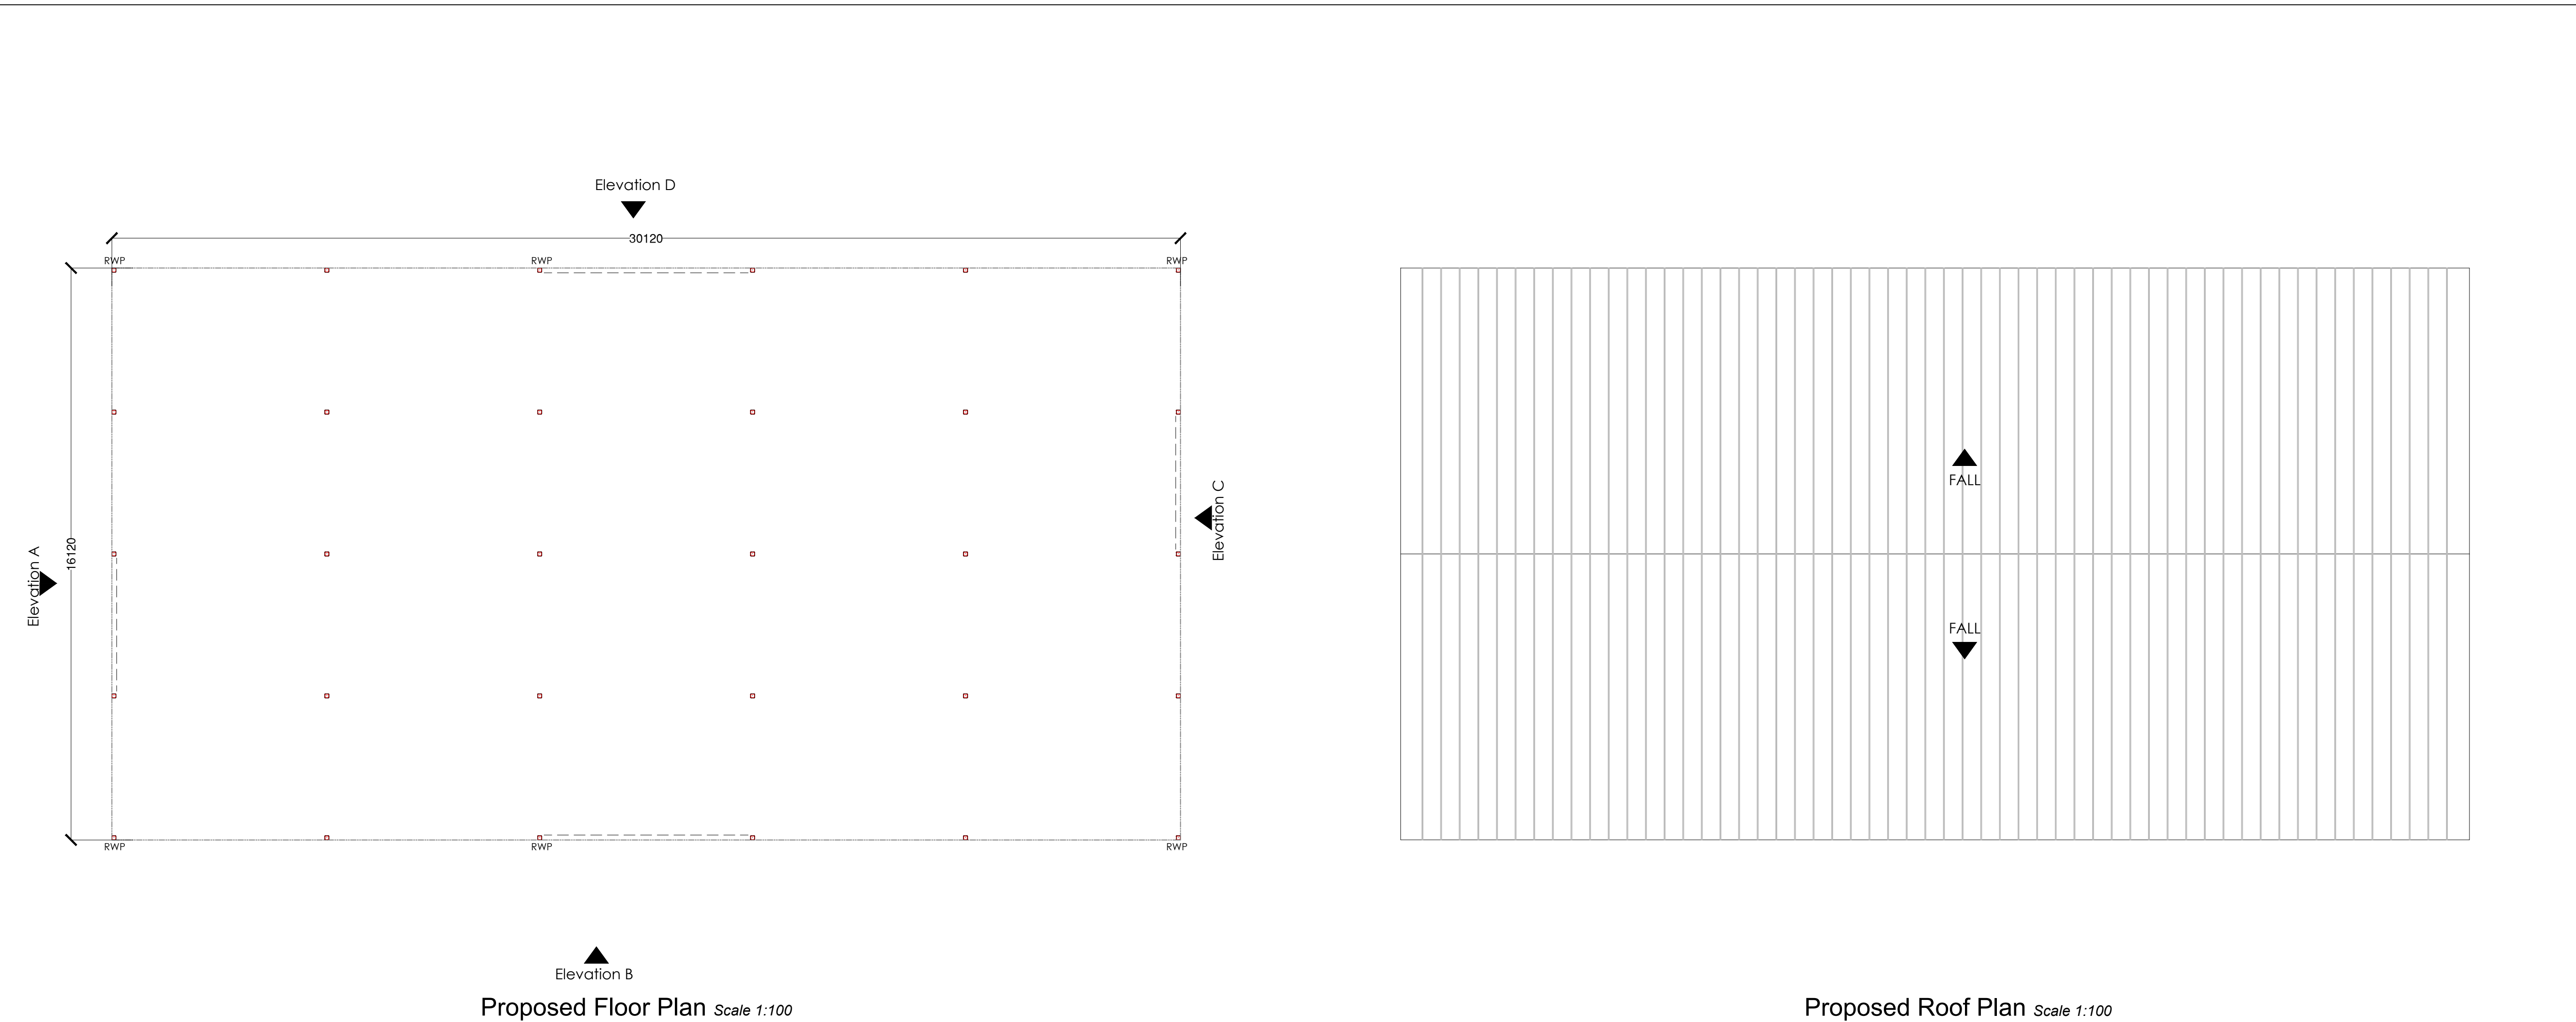

NOTES:

The copyright of this drawing is held by Lea Hough & Co Chartered Surveyors LLP.

REVISIONS

REV	DESCRIPTION	DATE	AMENDED

LeaHough

CHARTERED SURVEYORS

Survey Valuation Design Planning Sales

Oakshaw House

2 Capricorn Park

Blakewater Road

Blackburn

Lancashire

BB1 5QR

8 Eaton Avenue

Matrix Office Park

Buckshaw Village

Preston

Lancashire

PR7 7NA

Tel: 01254 260196

Email: info@leahough.co.uk

Web: www.leahough.co.uk

RICS

CLIENT:

Co-operative Academy of Manchester
Plant Hill Road
Higher Blackley
Manchester
M9 0WQ

PROJECT ADDRESS:

Co-operative Academy of Manchester
Plant Hill Road
Higher Blackley
Manchester
M9 0WQ

PROJECT TITLE:

Proposed Canopy and External
Hardstanding

DRAWING TITLE:

Proposed Canopy Plan

PAPER SIZE:	DRAWING NUMBER:		REV
A1	BS.22-016-23-05		-
SCALE:	DATE:	DRAWN BY:	
1:100	June 2023	RO	