



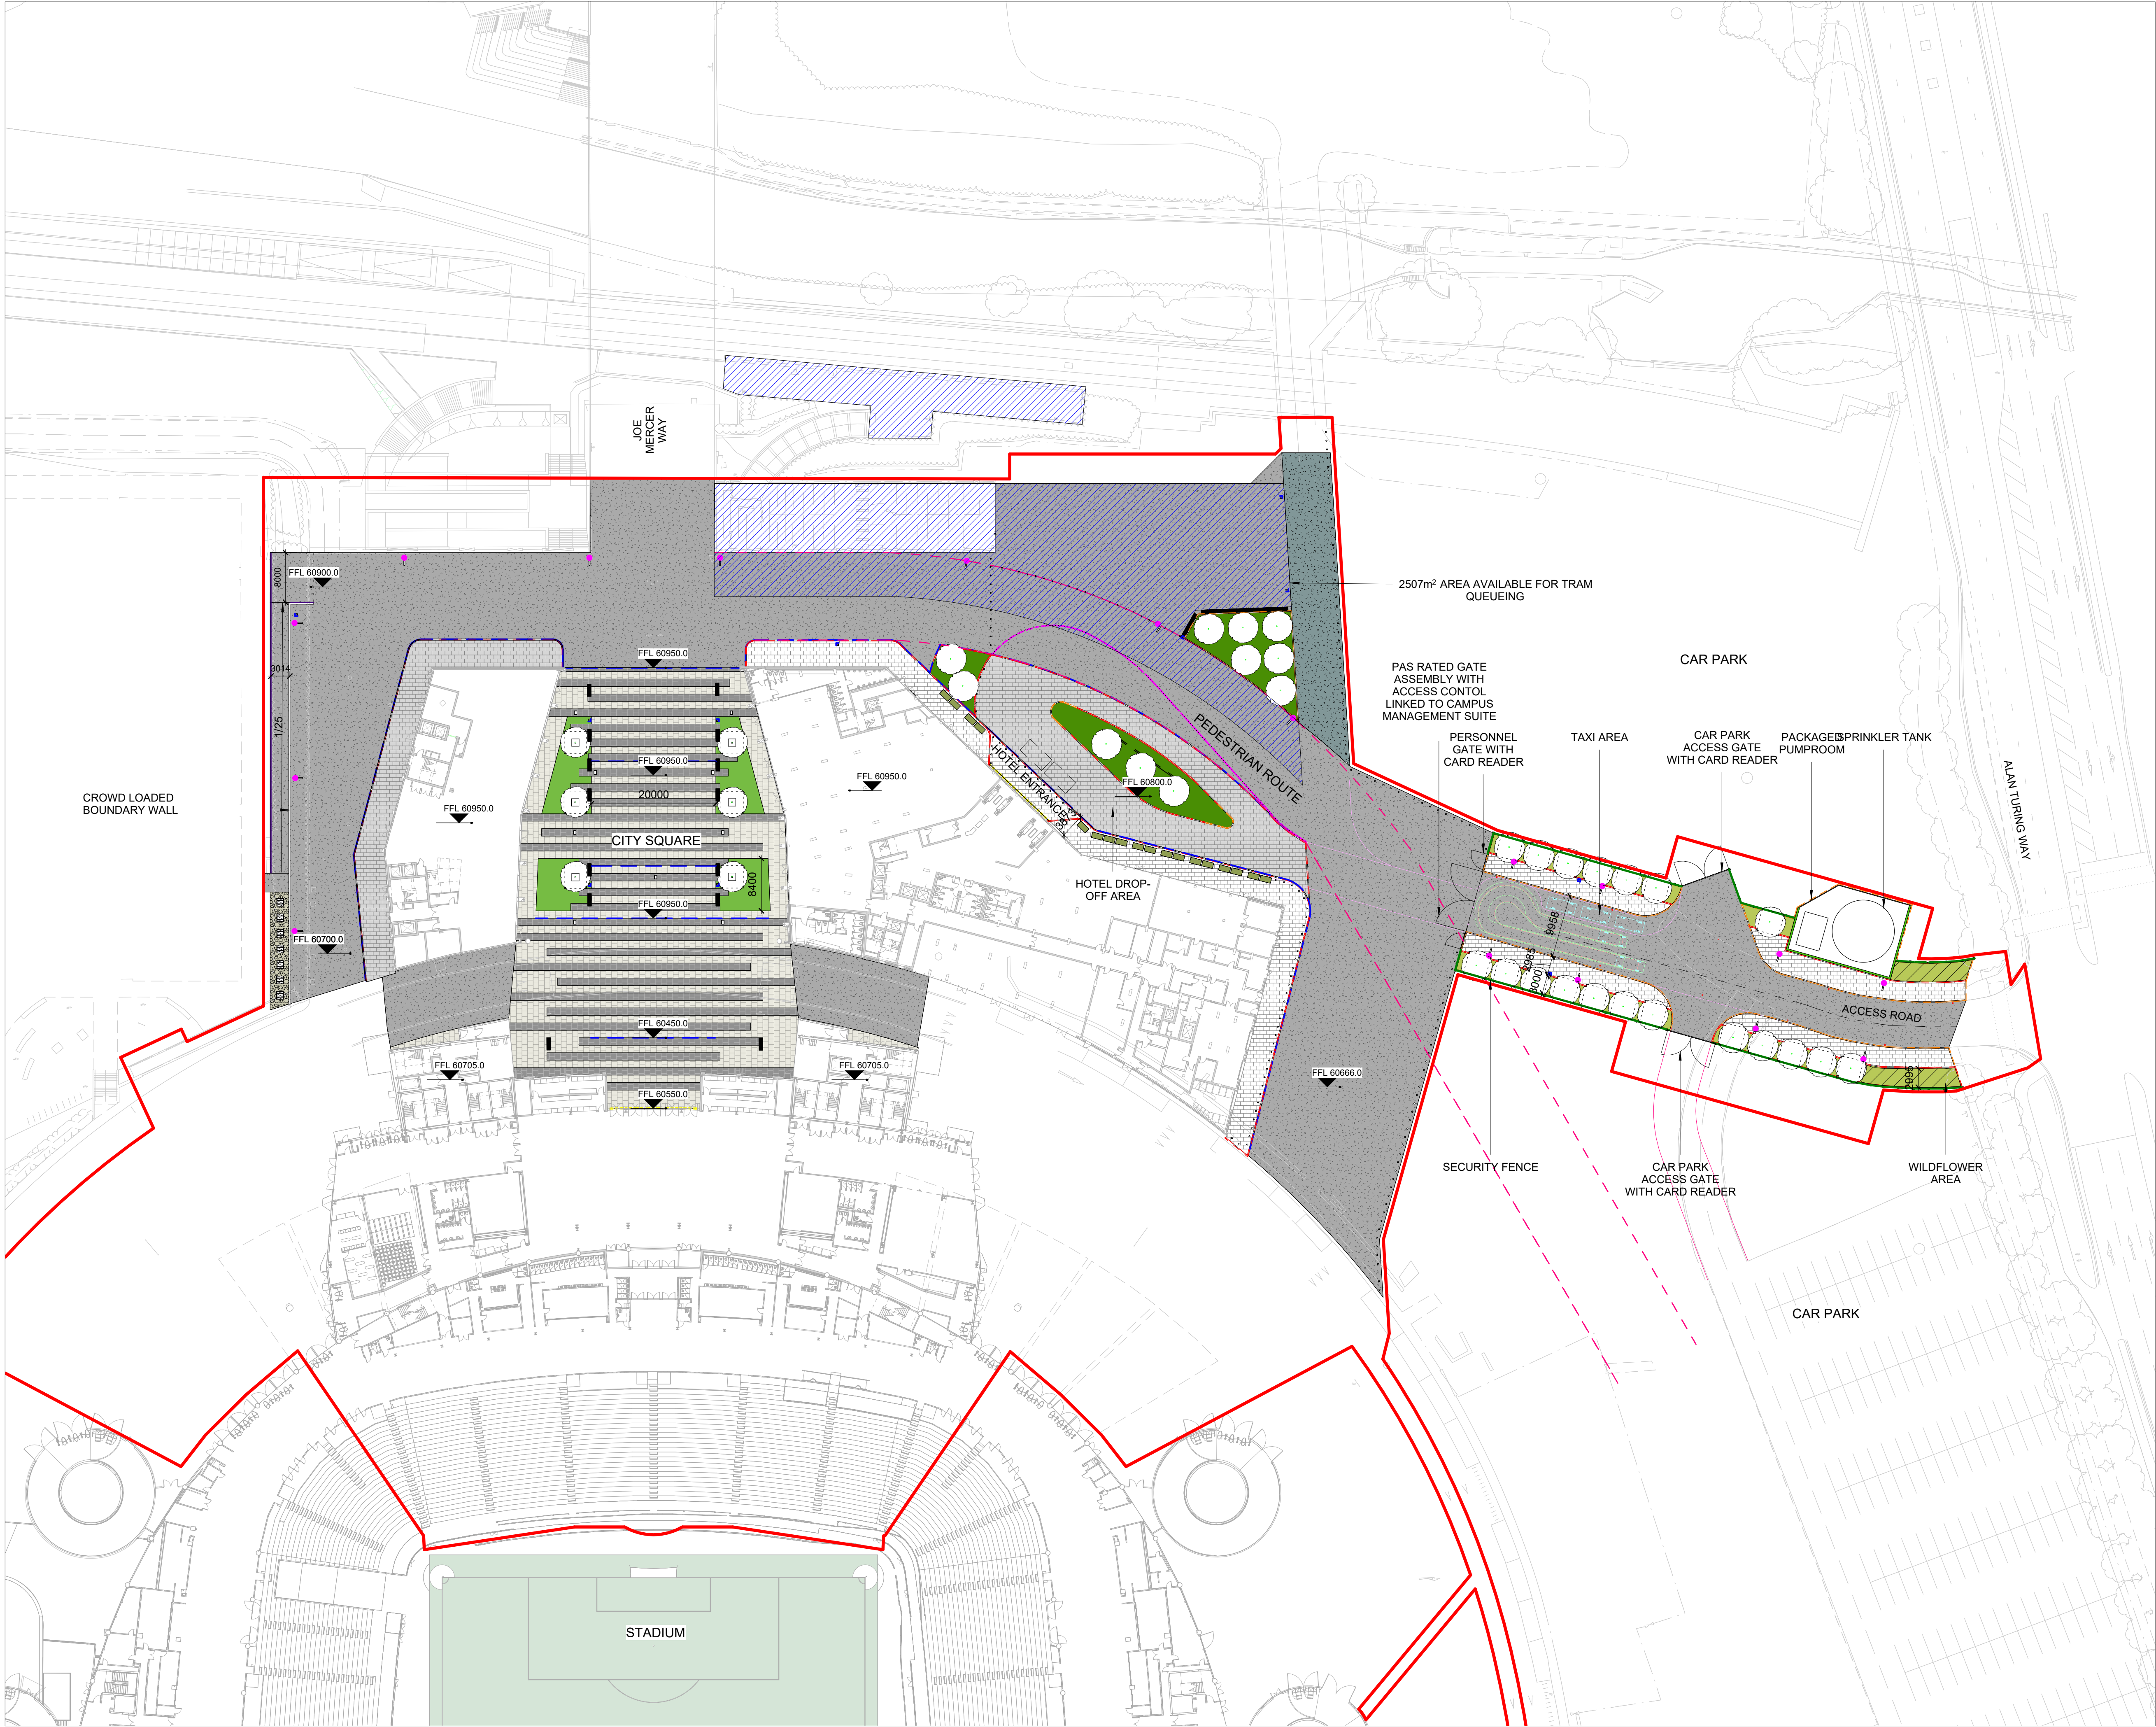

REVISIONS		
REV	DATE	DESCRIPTION
00	17.02.23	Issued for Information
01	28.02.23	ISSUED FOR STAGE 3
02	16.03.23	ISSUED FOR INFORMATION
03	21.03.23	ISSUED FOR INFORMATION
04	17.04.23	ISSUED FOR PLANNING

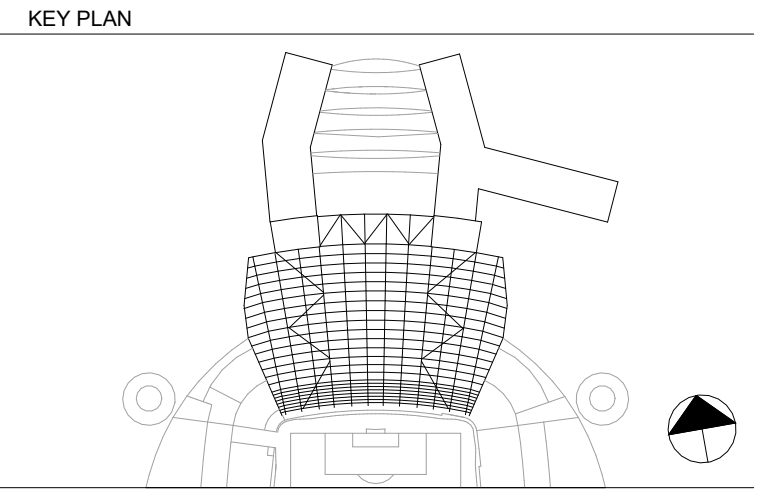

KEY	
PROJECT BOUNDARY	FLOORBOX (POWER, DATA, WATER)
BLACK PAVING - TYPE 1	PROPOSED TREE
MID GREY PAVING - TYPE 2	REMOVABLE BENCH
PERMEABLE CONCRETE BLOCK PAVING - TYPE 1 (BOUND)	RAISED PLANTER
NON-PERMEABLE CONCRETE BLOCK PAVING - TYPE 2 (BOUND)	TREE GRILLE
POROUS BLACK TARMAC	TREE CELL WITH ROOT BARRIER
BLACK TARMAC	LIGHT COLUMN
UNDERSTORY PLANTING	RETRACTABLE BOLLARD (PAS 88 RATED)
ARTIFICIAL TURF	STATIC BOLLARD (PAS 88 RATED)
SUDS PLANTER	DEMARCATION STUD
WILDFLOWER AREA	CONCRETE FLUSH KERB
GRAVEL	CONCRETE RAISED KERB
QUEUEING ZONE	BUILDING THRESHOLD DRAINAGE
HOTEL SIGNAGE	CHANNEL DRAIN
LITTER BIN	PEDESTRIAN ROUTE
PEDESTRIAN ACCESS GATE WITH CARD READER	GREEN SCREEN
VEHICLE ACCESS GATE	TANK ENCLOSURE WALL
ROAD MARKING	SECURITY FENCE
PICNIC TABLE	DRAINAGE GULLY
	BALUSTRADE

NOTE: DRAINAGE DESIGN REFER TO CIVIL ENGINEER'S DRAINAGE STRATEGY

1:500

0 5 10 15 20 40 m



© COPYRIGHT. ALL RIGHTS RESERVED

THIS WORK IS COPYRIGHT AND CANNOT BE REPRODUCED OR COPIED IN ANY FORM OR BY ANY OTHER MEANS (GRAPHIC, ELECTRONIC OR MECHANICAL, INCLUDING PHOTOCOPYING) WITHOUT THE WRITTEN PERMISSION OF POPULOUS ANY LICENSE, EXPRESS OR IMPLIED, TO USE THIS DOCUMENT FOR ANY PURPOSE WHATSOEVER IS RESTRICTED TO THE TERMS OF THE AGREEMENT OR IMPLIED AGREEMENT BETWEEN POPULOUS AND THE INSTRUCTING PARTY.

USE FIGURED DIMENSIONS IN PREFERENCE TO SCALED. CHECK ALL DIMENSIONS ON SITE BEFORE FABRICATION OR SETTING OUT.

ARCHITECT

POPULOUS

14 BLADES COURT | DEODAR ROAD | LONDON | SW15 2NU | UNITED KINGDOM
TELEPHONE +44 (0)20 8874 7666 FACSIMILE +44 (0)20 8874 7470
ALL PRODUCTION & INTELLECTUAL PROPERTY RIGHTS RESERVED © POPULOUS 2009

PROJECT NAME

MCFC NORTH EXPANSION

DRAWING TITLE

**LANDSCAPE
GENERAL ARRANGEMENT PLAN
LEVEL 00**

STATUS		RIBA STAGE		PROJECT NO.			
S2		3		4348			
DATE		SCALE		SIZE			
28/02/23		1 : 500		A1			
DRAWN	CHECKED	APPROVED					
SA	TJ	MT					
PROJECT	ORIGIN	ZONE	LEVEL	TYPE	ROLE	DRAWING	REV
NSE-POP-ZZ- 00 -DR- A - 000600							04