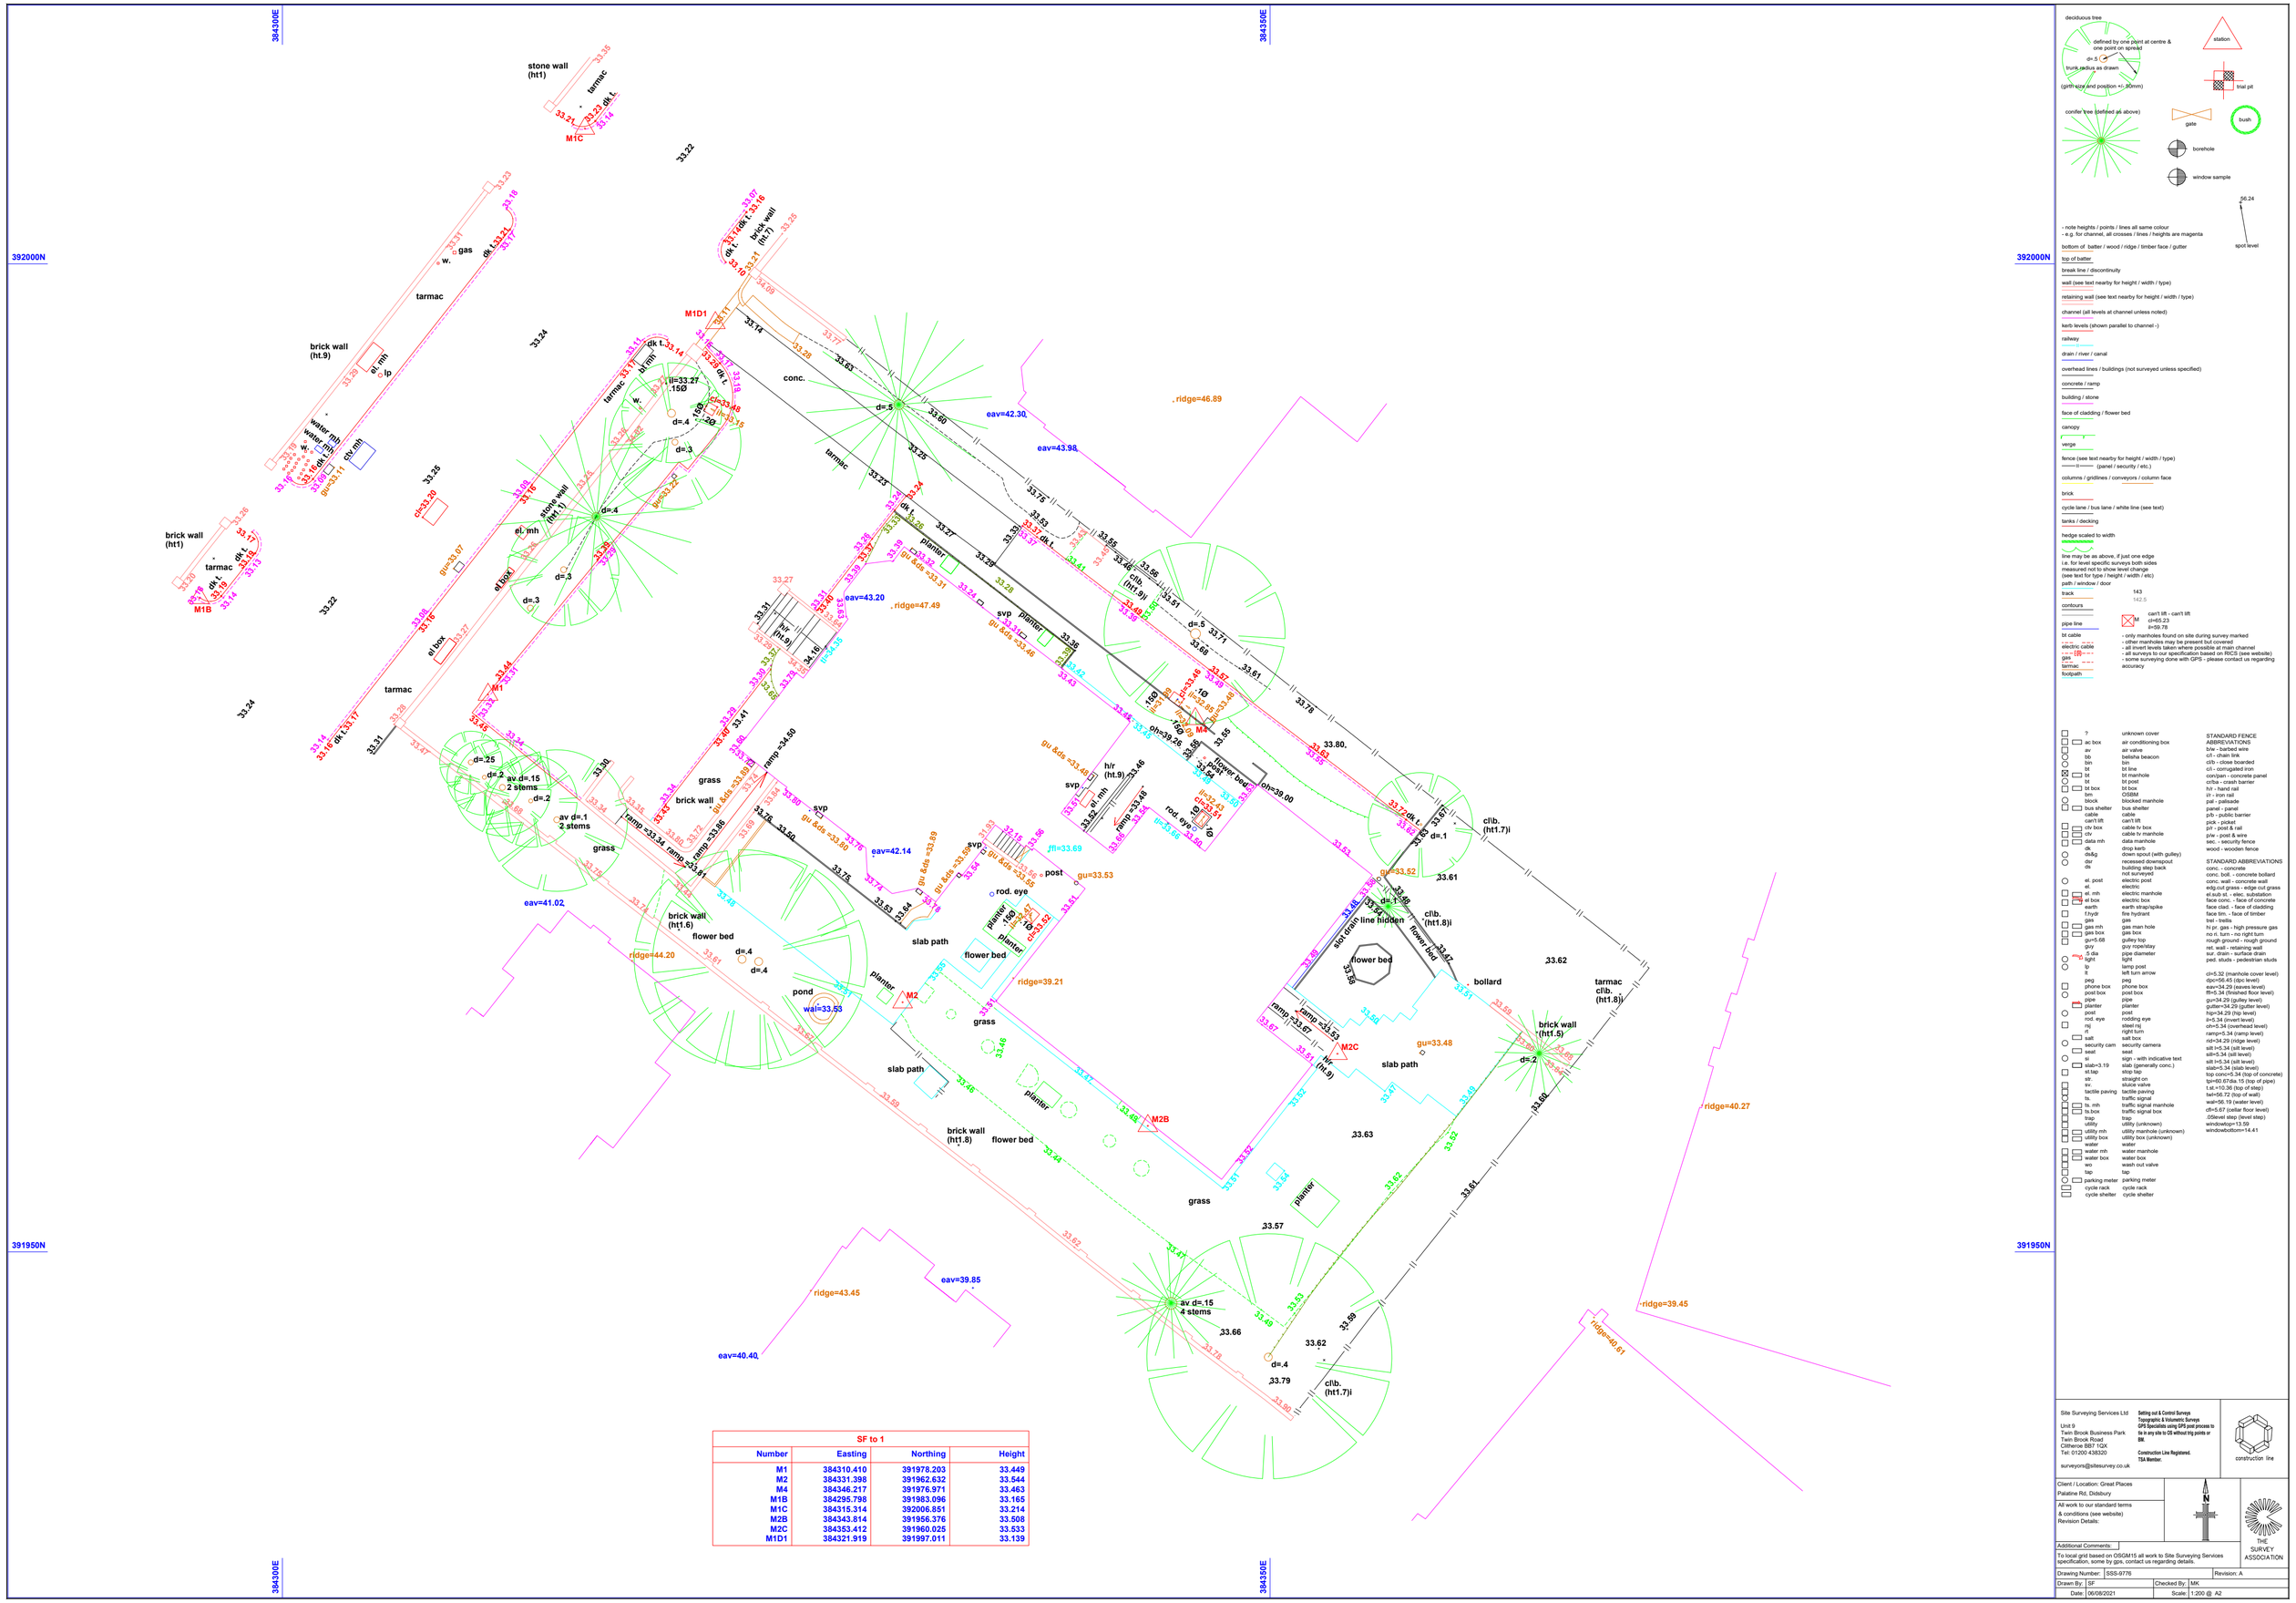

SF to 1			
Number	Easting	Northing	Height
M1	384310.410	391978.203	33.449
M2	384331.398	391962.632	33.544
M4	384346.217	391976.971	33.463
M1B	384295.798	391983.096	33.165
M1C	384315.314	392006.851	33.214
M2B	384343.814	391956.376	33.508
M2C	384353.412	391960.025	33.533
M1D1	384321.919	391997.011	33.139

deciduous tree
defined by one point at centre & one point on spread
dk s
trunk radius as drawn
(girth size and position +/- 50mm)
conifer tree (defined as above)
station
trial pit
gate
bush
borehole
window sample
56.24
spot level

- note heights / points / lines all same colour
- e.g. for channel, all crosses / lines / heights are magenta

bottom of batter / wood / ridge / timber face / gutter
top of batter
break line / discontinuity
wall (see text nearby for height / width / type)
retaining wall (see text nearby for height / width / type)
channel (all levels at channel unless noted)
kerb levels (shown parallel to channel -)
railway
drain / river / canal
overhead lines / buildings (not surveyed unless specified)
concrete / ramp
building / stone
face of cladding / flower bed
canopy
verge
fence (see text nearby for height / width / type)
(panel / security / etc.)
columns / gridlines / conveyors / column face
brick
cycle lane / bus lane / white line (see text)
tanks / decking
hedge scaled to width
line may be as above, if just one edge
i.e. for level specific surveys both sides
measured not to show level change
(see text for type / height / width / etc)
path / window / door
track
143
142.5
contours
pipe line
bt cable
electric cable
gas
tarmac
footpath
M
can't lift - can't lift
cl=65.23
il=59.78

- only manholes found on site during survey marked
- other manholes may be present but covered
- all invert levels taken where possible at main channel
- all surveys to our specification based on RICS (see website)
- some surveying done with GPS - please contact us regarding accuracy

?	unknown cover		STANDARD FENCE ABBREVIATIONS
ac box	air conditioning box		b/w - barbed wire
av	air valve		c/l - chain link
bb	belisha beacon		c/b - close boarded
bin	bin		c/i - corrugated iron
bt	bt manhole		con/pan - concrete panel
bt	bt post		cr/ba - crash barrier
bt box	bt box		h/r - hand rail
bm	OSBM		ir/ - iron rail
block	blocked manhole		pal - palisade
bus shelter	bus shelter		panel - panel
cable	cable		p/b - public barrier
can't lift	can't lift		pick - picket
ctv box	cable tv box		p/r - post & rail
ctv	cable tv manhole		p/w - post & wire
data mh	data manhole		sec. - security fence
dk	drop kerb		wood - wooden fence
ds/dg	down spout (with gulley)		
dsr	recessed downspout		STANDARD ABBREVIATIONS
ds	building step back		conc. - concrete
	not surveyed		conc. boll. - concrete bollard
el. post	electric post		conc. wall - concrete wall
el	electric		edg.cut grass - edge cut grass
el. mh	electric manhole		el.sub st. - elec. substation
el box	electric box		face conc. - face of concrete
earth	earth strap/spike		face clad. - face of cladding
f.hydr	fire hydrant		face tim. - face of timber
gas	gas		trel - trellis
gas mh	gas man hole		hi pr. gas - high pressure gas
gas box	gas box		no ri. turn - no right turn
gu=5.68	gulley top		rough ground - rough ground
guy	guy rope/stay		ret. wall - retaining wall
.5 dia	pipe diameter		sur. drain - surface drain
light	light		ped. studs - pedestrian studs
lp	lamp post		
lt	left turn arrow		cl=5.32 (manhole cover level)
peg	peg		dpc=56.45 (dpc level)
phone box	phone box		eav=34.29 (eaves level)
post box	post box		flr=5.34 (finished floor level)
pipe	pipe		gu=34.29 (gulley level)
planter	planter		gutter=34.29 (gutter level)
post	post		hip=34.29 (hip level)
rod. eye	rodding eye		i=5.34 (invert level)
rsj	steel rsj		oh=5.34 (overhead level)
rt	right turn		ramp=5.34 (ramp level)
salt	salt box		ridge=34.29 (ridge level)
security cam	security camera		sill=5.34 (sill level)
seat	seat		silt=5.34 (silt level)
si	sign - with indicative text		slab=5.34 (slab level)
slab=3.19	slab (generally conc.)		top conc=5.34 (top of concrete)
st.tap	stop tap		tp=80.67da.15 (top of pipe)
str.	straight on		t.st.=10.36 (top of step)
sv.	sluice valve		twl=56.72 (top of wall)
tactile paving	tactile paving		wal=56.19 (water level)
ts.	traffic signal		cfl=5.67 (cellar floor level)
ts. mh	traffic signal manhole		.09level step (level step)
ts box	traffic signal box		windowtop=13.59
trap	trap		windowbottom=14.41
utility	utility (unknown)		
utility mh	utility manhole (unknown)		
utility box	utility box (unknown)		
water	water		
water mh	water manhole		
water box	water box		
wo	wash out valve		
tap	tap		
parking meter	parking meter		
cycle rack	cycle rack		
cycle shelter	cycle shelter		

Site Surveying Services Ltd
Unit 9
Twin Brook Business Park
Twin Brook Road
Clitheroe BB7 1QX
Tel: 01200 438320
surveyors@sitesurvey.co.uk

Setting out & Control Surveys
Topographic & Volumetric Surveys
GPS Specialists using GPS post process to tie in any site to OS without trig points or BM.

Construction Line Registered.
TSA Member.

construction line

Client / Location: Great Places
Palatine Rd, Oldsbury

All work to our standard terms & conditions (see website)
Revision Details:

Additional Comments:

To local grid based on OSGM15 all work to Site Surveying Services specification, some by gps, contact us regarding details

THE SURVEY ASSOCIATION

Drawing Number:	SSS-9776		Revision: A
Drawn By:	SF	Checked By:	MK
Date:	06/08/2021	Scale:	1:200 @ A2