


- GENERAL NOTES**
1. ALL DIMENSIONS ARE IN MILLIMETRES UNLESS OTHERWISE STATED
  2. ALL LEVELS ARE IN METRES UNLESS OTHERWISE STATED
  3. DIMENSIONS ARE NOT TO BE SCALED FROM THE DRAWING
  4. ALL WORK TO BE CARRIED OUT IN ACCORDANCE WITH THE CURRENT EDITION OF THE BUILDING REGULATIONS 18Y (INCLUDING AMENDMENTS) AND ALL RELEVANT BRITISH STANDARDS/CODES OF PRACTICE
  5. CONTRACTOR IS RESPONSIBLE FOR THE CORRECT SETTING OUT OF THE WORKS ON SITE. ALL DIMENSIONS TO BE CHECKED PRIOR TO FABRICATION OF MATERIALS
  6. THIS DRAWING IS TO BE READ IN CONJUNCTION WITH ALL RELEVANT DRAWINGS AND SPECIFICATIONS
  7. THIS DRAWING SHALL NOT BE DUPLICATED WITHOUT THE EXPRESS WRITTEN PERMISSION OF BEECH DESIGN AND BUILD LIMITED

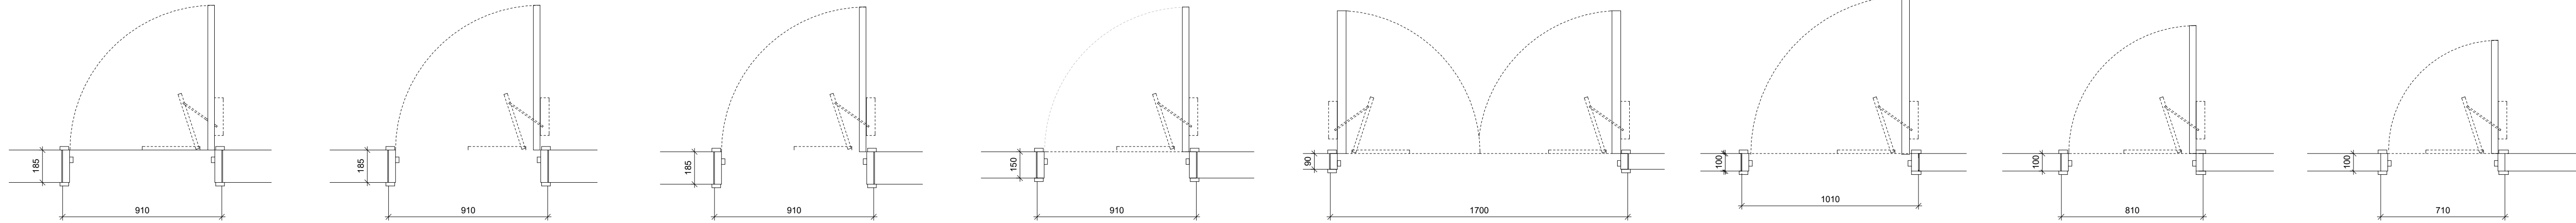

**A1**  
Apartment Entrance - FD30S  
**Manufacturer:** Egger  
**Material:** Timber Laminate  
**Colour:** Soft black  
**Code:** U899 ST9  
**Pattern:** Unicolour  
**Ironmongery:** Brushed Brass Lever Handel, self closer and suite

**A2**  
Corridor / Staircase - FD30S  
**Manufacturer:** Egger  
**Material:** Timber Laminate  
**Colour:** Soft black  
**Code:** U899 ST9  
**Pattern:** Unicolour  
**Ironmongery:** Brushed Brass Pull Handel and Push Plate and self closer and kickplates

**A3**  
Plant Room - FD60S  
**Manufacturer:** Dulux Trade  
**Material:** Timber Paint Grade  
**Colour:** Soft black  
**Code:** U899 ST9  
**Pattern:** Unicolour  
**Ironmongery:** Brushed Brass Pull Handel and Push Plate and self closer and kickplates



**A4**  
Sub-Basement Entrance - FD60S  
**Manufacturer:** Dulux Trade  
**Material:** Timber Paint Grade  
**Colour:** Soft black  
**Code:** U899 ST9  
**Pattern:** Unicolour  
**Ironmongery:** Brushed Brass Pull Handel and Push Plate and self closer and kickplates

**A5**  
Service Cupboard - FD60S  
**Manufacturer:** Egger  
**Material:** Timber Laminate  
**Colour:** Soft black  
**Code:** U899 ST9  
**Pattern:** Unicolour  
**Ironmongery:** Brushed Brass Lever Handel, self closer and suite

**A6**  
Stair Entrance - FD30S  
**Manufacturer:** Egger  
**Material:** Timber Laminate  
**Colour:** Soft black  
**Code:** U899 ST9  
**Pattern:** Unicolour  
**Ironmongery:** Pull Handel and pushplate, self closer and suite, kickplates

**B1**  
Internal Apartment / Laundry - FD30  
**Manufacturer:** Dulux Trade  
**Material:** Timber Paint Grade  
**Colour:** Noble grey  
**Code:** 30BB 10/019  
**Finish:** Satinwood  
**Ironmongery:** Matt black Lever Handel, self closer and suite

**B2**  
Bathroom Door - FD30  
**Manufacturer:** Dulux Trade  
**Material:** Timber Paint Grade  
**Colour:** Noble grey  
**Code:** 30BB 10/019  
**Finish:** Satinwood  
**Ironmongery:** Matt black Lever Handel, self closer and suite

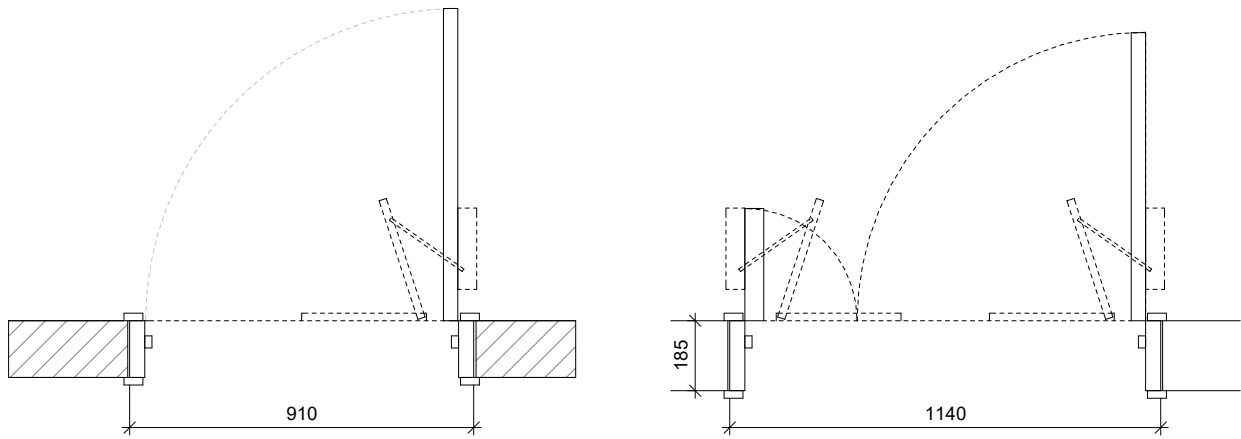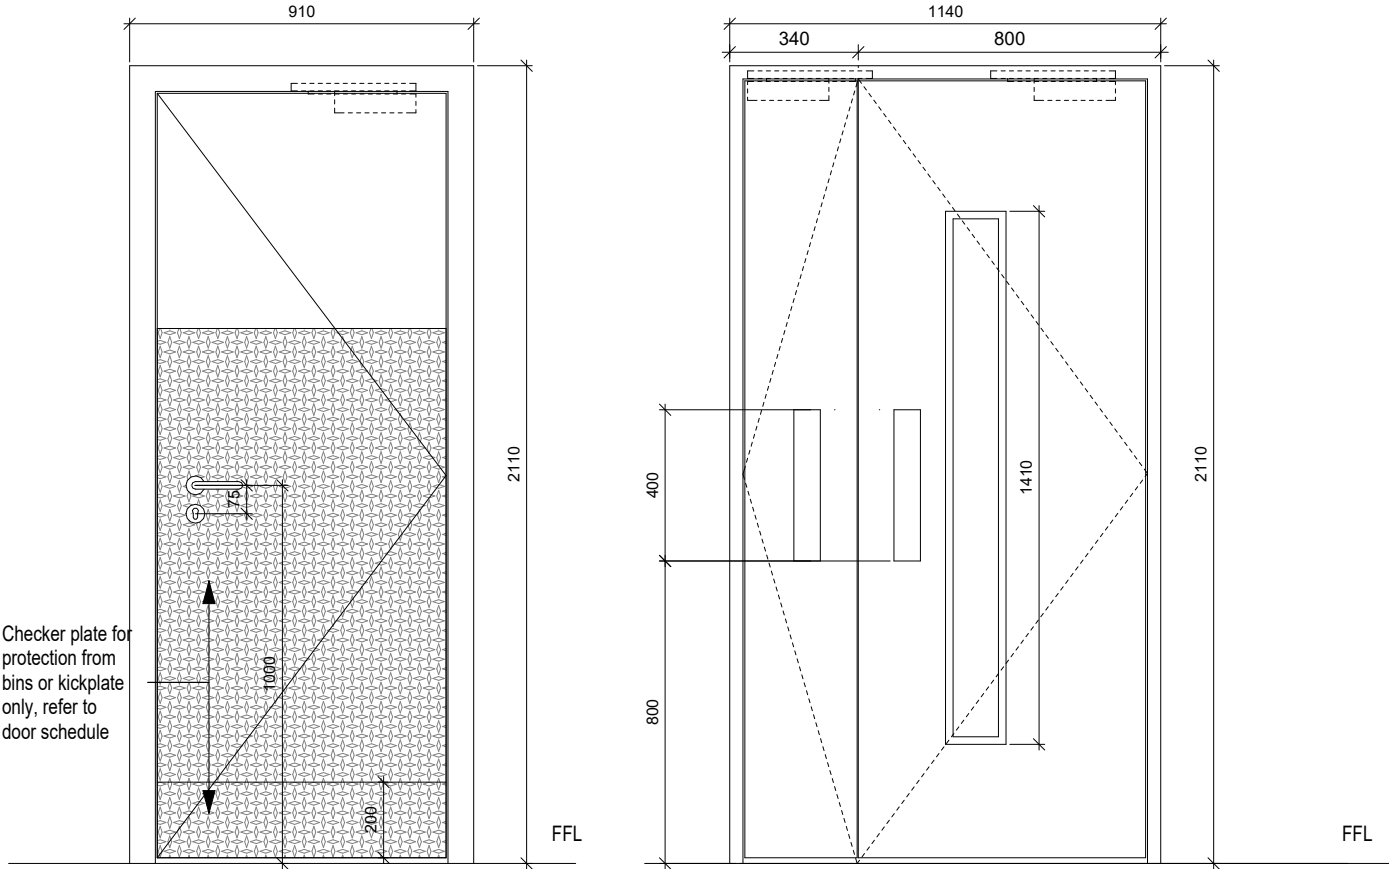

**C**  
Drainage Plant/External Door - FD60S  
**Manufacturer:** Dulux Trade  
**Material:** Timber Paint Grade  
**Colour:** Soft black  
**Code:** U899 ST9  
**Pattern:** Unicolour  
**Ironmongery:** Brushed brass Lever Handel, self closer and suite along with glavanised checkerplate and/ or kickplate

**D**  
Corridor/ Stair Door  
**Manufacturer:** Egger  
**Material:** Timber Laminate  
**Colour:** Soft black  
**Code:** U899 ST9  
**Pattern:** Unicolour  
**Ironmongery:** Brushed Brass Pull Handel and Push Plate and self closer and kickplates