


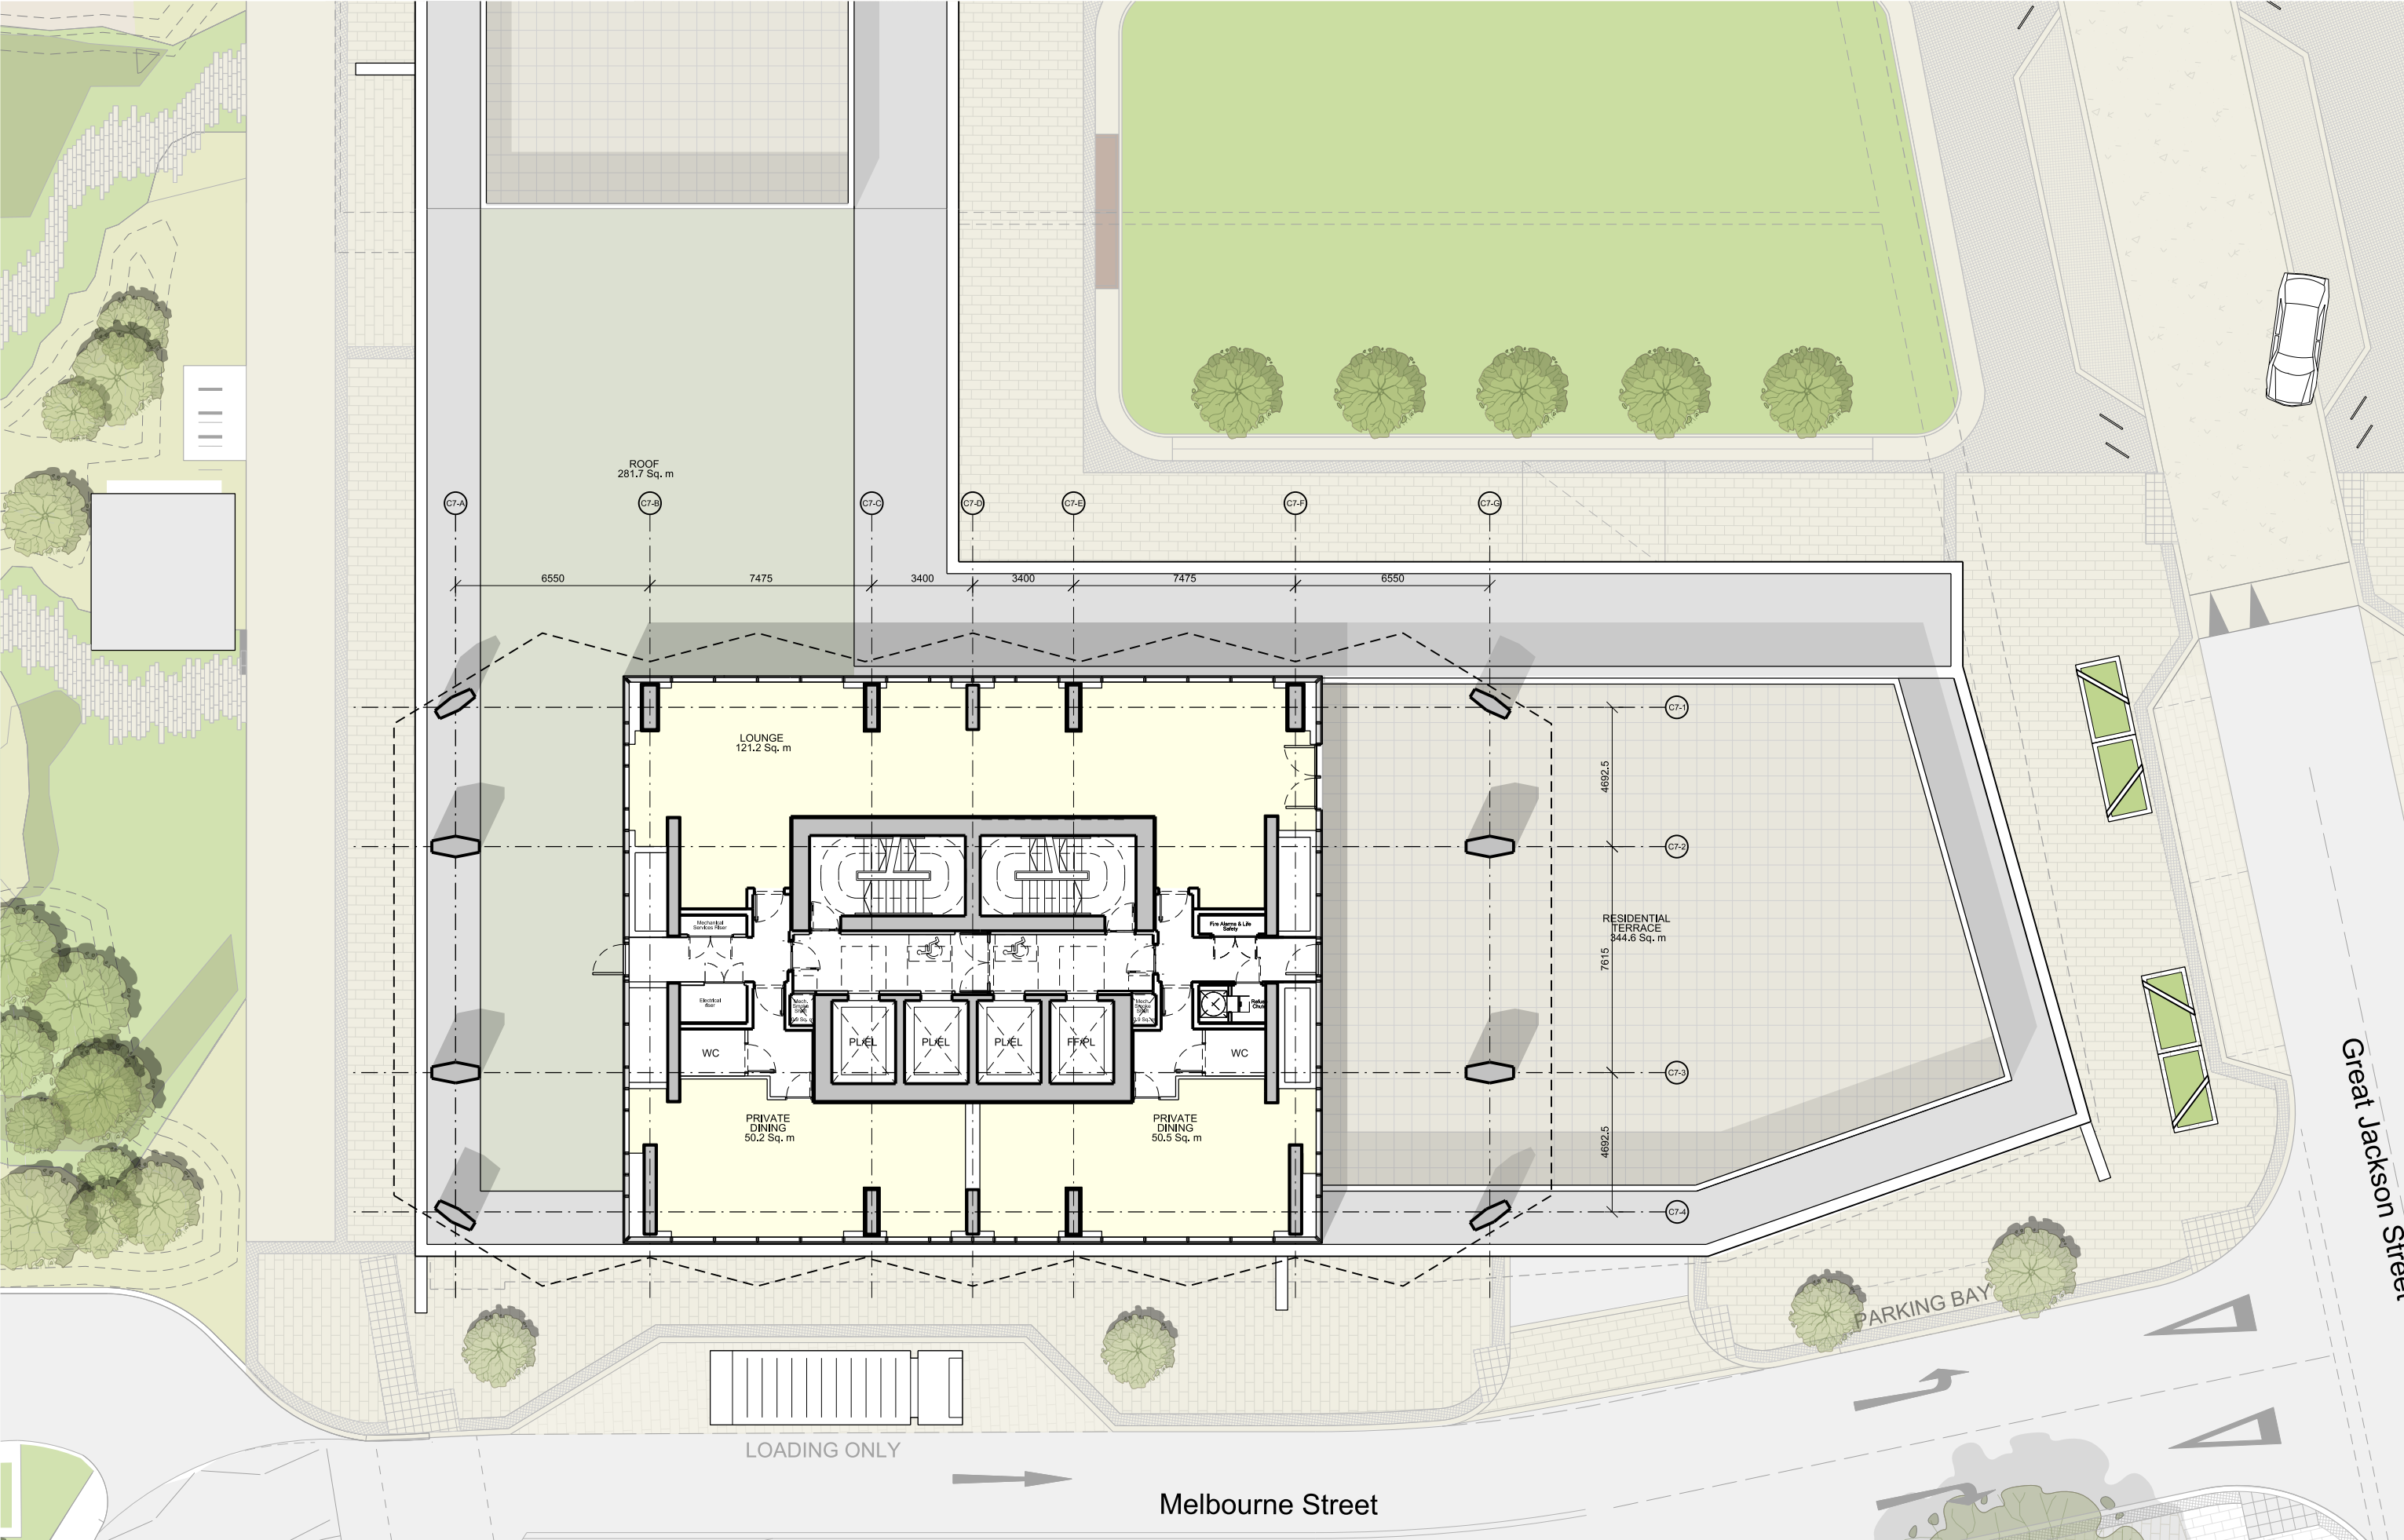

This drawing is copyright
Do not scale off dimensions.
All dimensions to be checked on site by contractor.
Contractor to report any dimensional discrepancies,
errors or omissions prior to commencing on site.

Scale Bar

0 2.5 7.5m

NOTE:

NORTH

Rev	Date	Description
X01	20.04.2023	Planning Issue

Key Plan

Project Title

Crown Street Phase 3
Manchester

Status

Planning

Drawing Title

Tower C7 - Level 02
General Arrangement

Job No	Scale	
10418	1:200@A3	
Drawing No		Revision
C7-SHP-G200-PL-02-B5D801		X01

simpsonhaugh

MANCHESTER
Riverside, 4 Commercial St
Manchester M15 4EQ
+44 (0)161 835 2345
www.simpsonhaugh.com

LONDON
5-8 Roberts Place
London EC3R 9BB
+44 (0)20 7549 4000
mail@simpsonhaugh.com