


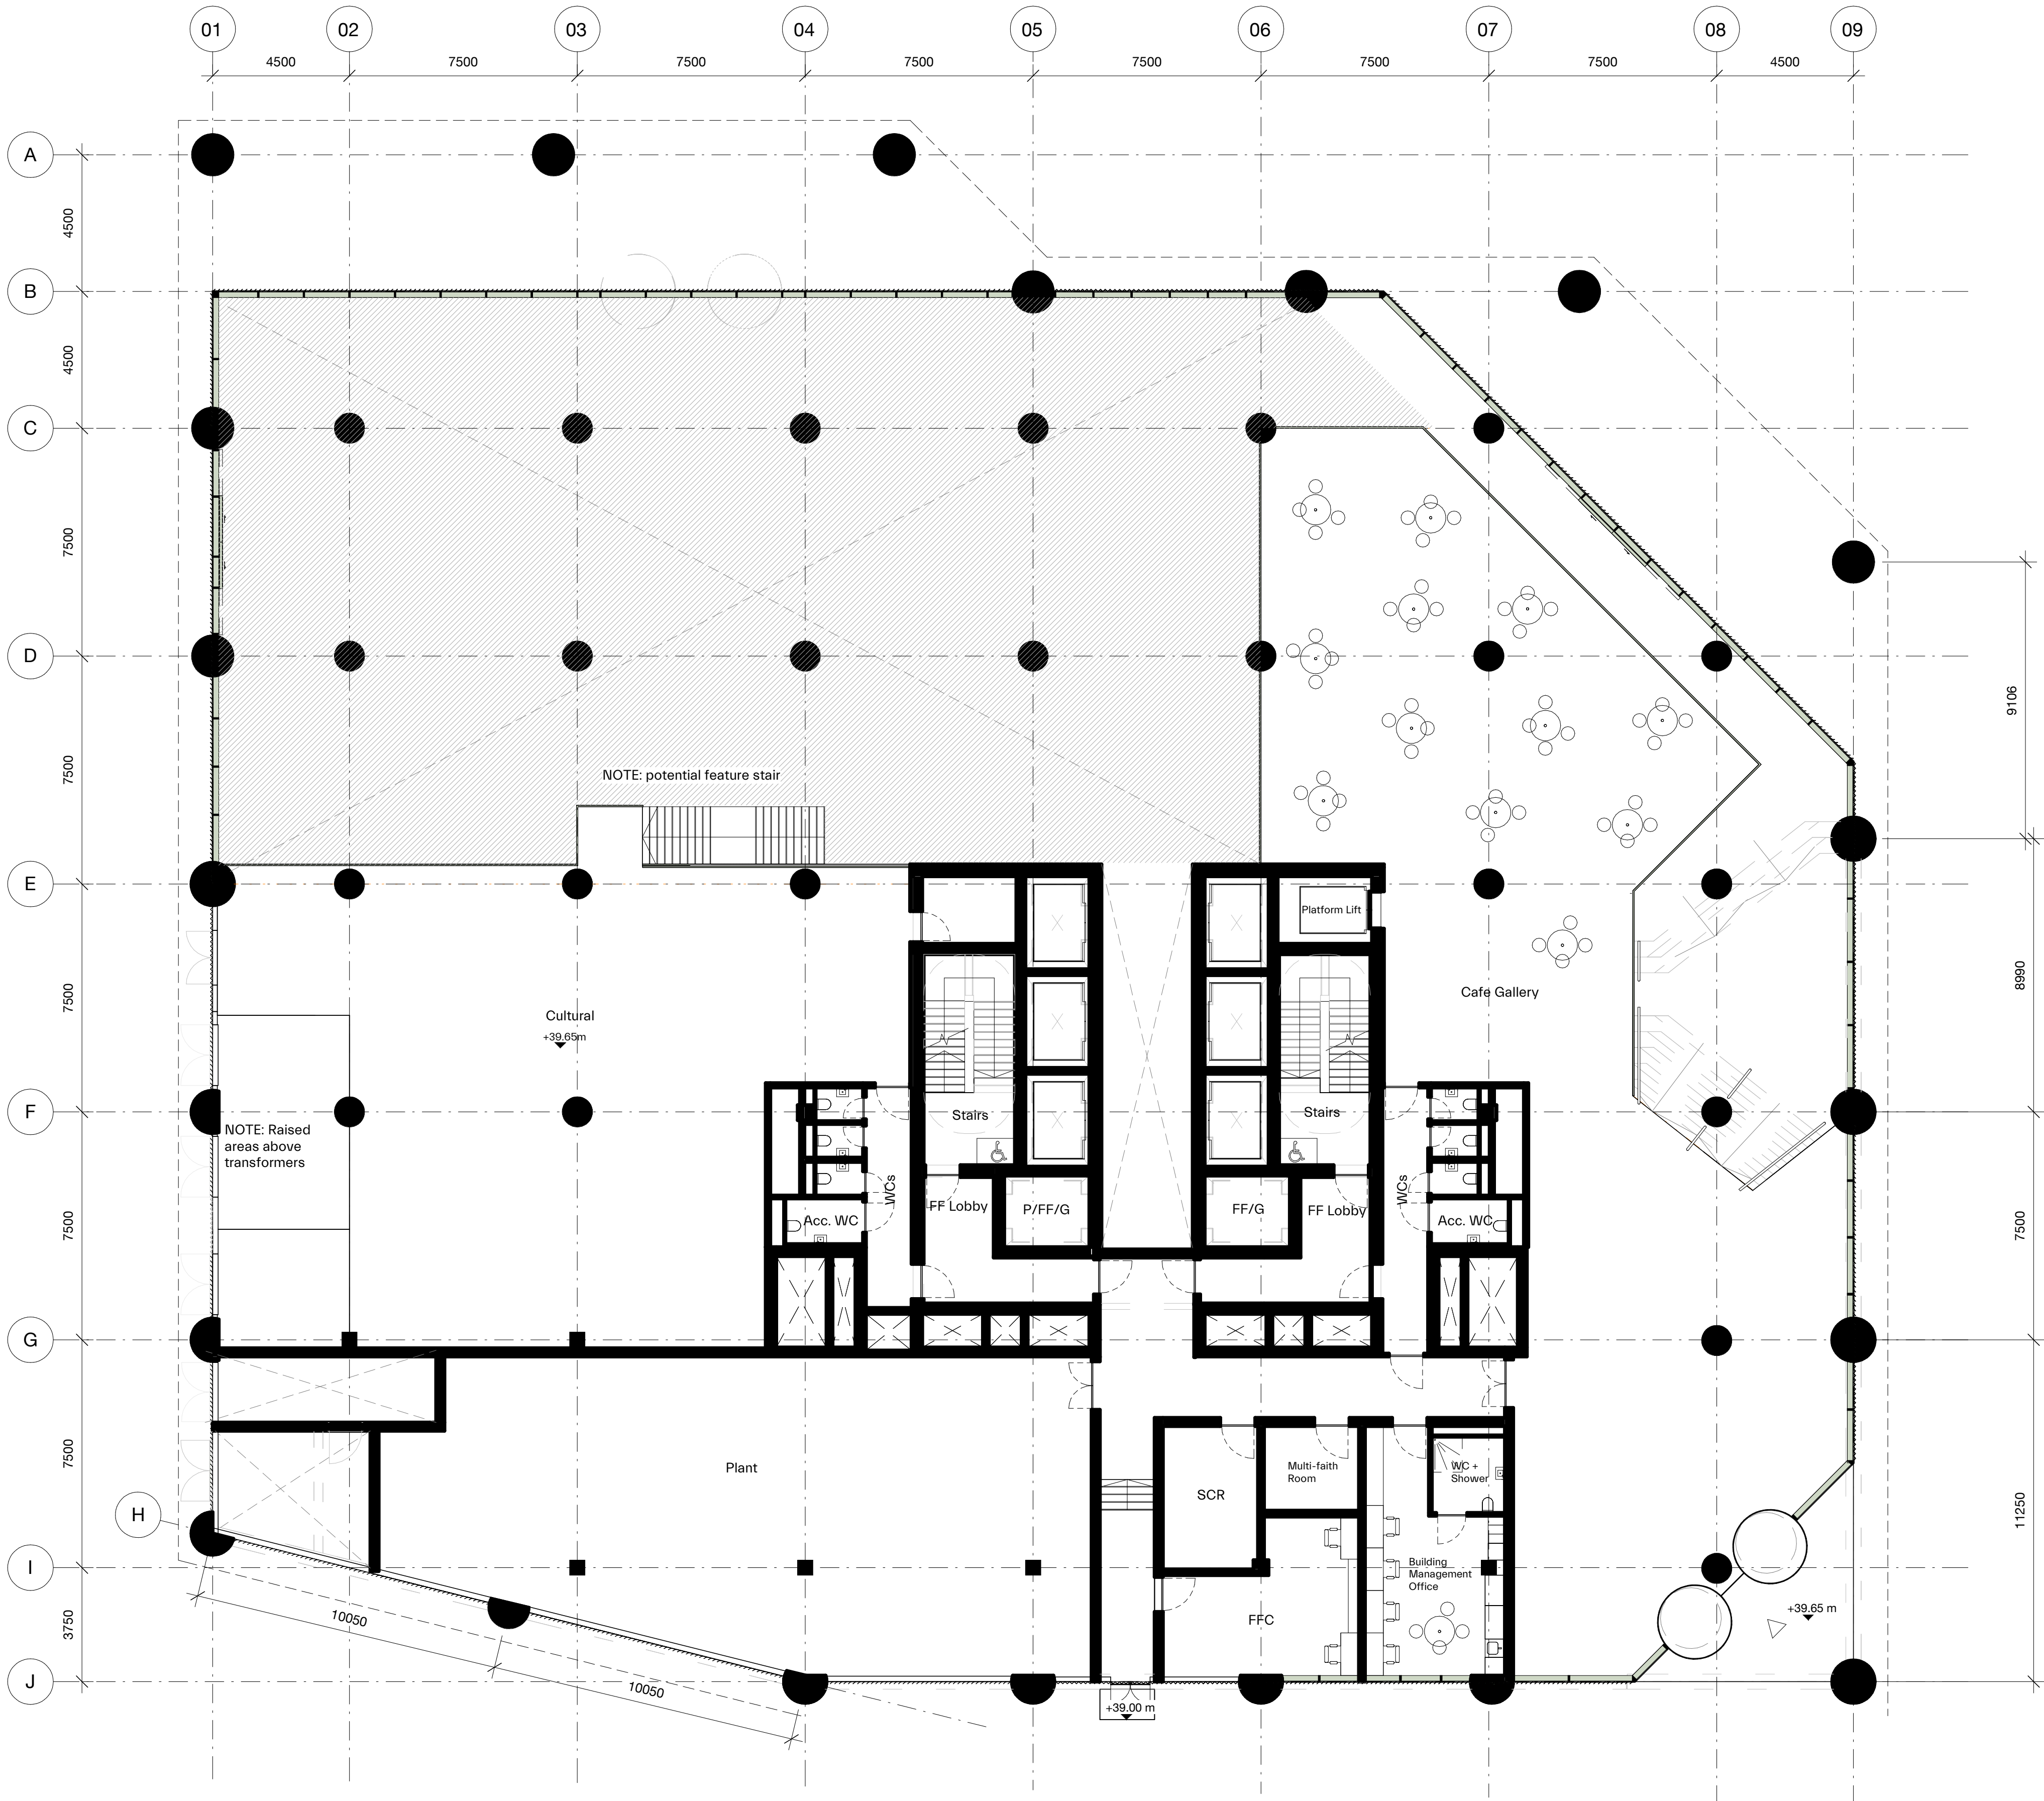

Area proposed as temporary landscaping; permanent solution to be delivered within future phase of the masterplan. Please refer to design and access statement, section 7.0 for full details

P02	09.09.2023	S73 Submission
P01	21.10.2019	Planning
revision	date	description

0


1250

2500

6250

12500

mm

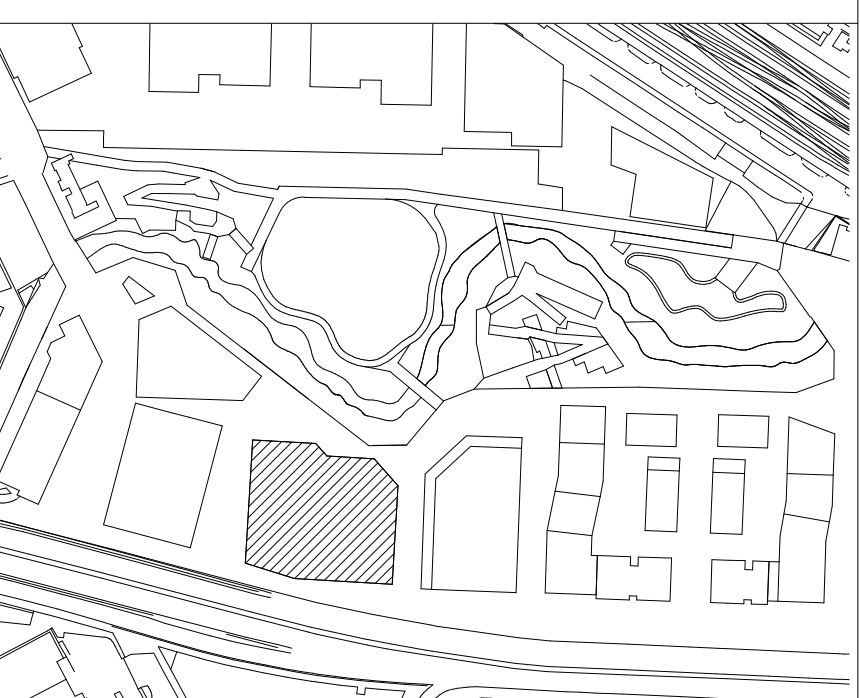

MORRIS+COMPANY
215 Mare Street - London E8 3QE
+44 (0)20 7566 7440
www.morrisandcompany

- Do not scale from this drawing
- All dimensions to be checked on site by the Contractor
- And such dimensions to be their responsibility
- Report all drawing errors and omissions to the Architect
- All dimensions in millimeters unless noted otherwise
- If in doubt ask Contract Administrator

project name	THE REPUBLIC, MAYFIELD MANCHESTER					
drawing title	MEZZANINE PLAN					
status	S2 - FOR INFORMATION / REFERENCE					
ref. no.	A283			scale	1 : 125 @ A1	
project code	originator	functional	spatial	form	discip.	number
A283	MCO	XX	M1	DR	A	01102