



NOTES:
THIS DRAWING IS THE PROPERTY OF CUBICWORKS
AND CAN NOT BE USED IN FULL OR PART, COPIED
OR REPRODUCED WITHOUT PERMISSION FROM CUBIC
WORKS.
DO NOT SCALE THE DRAWING.

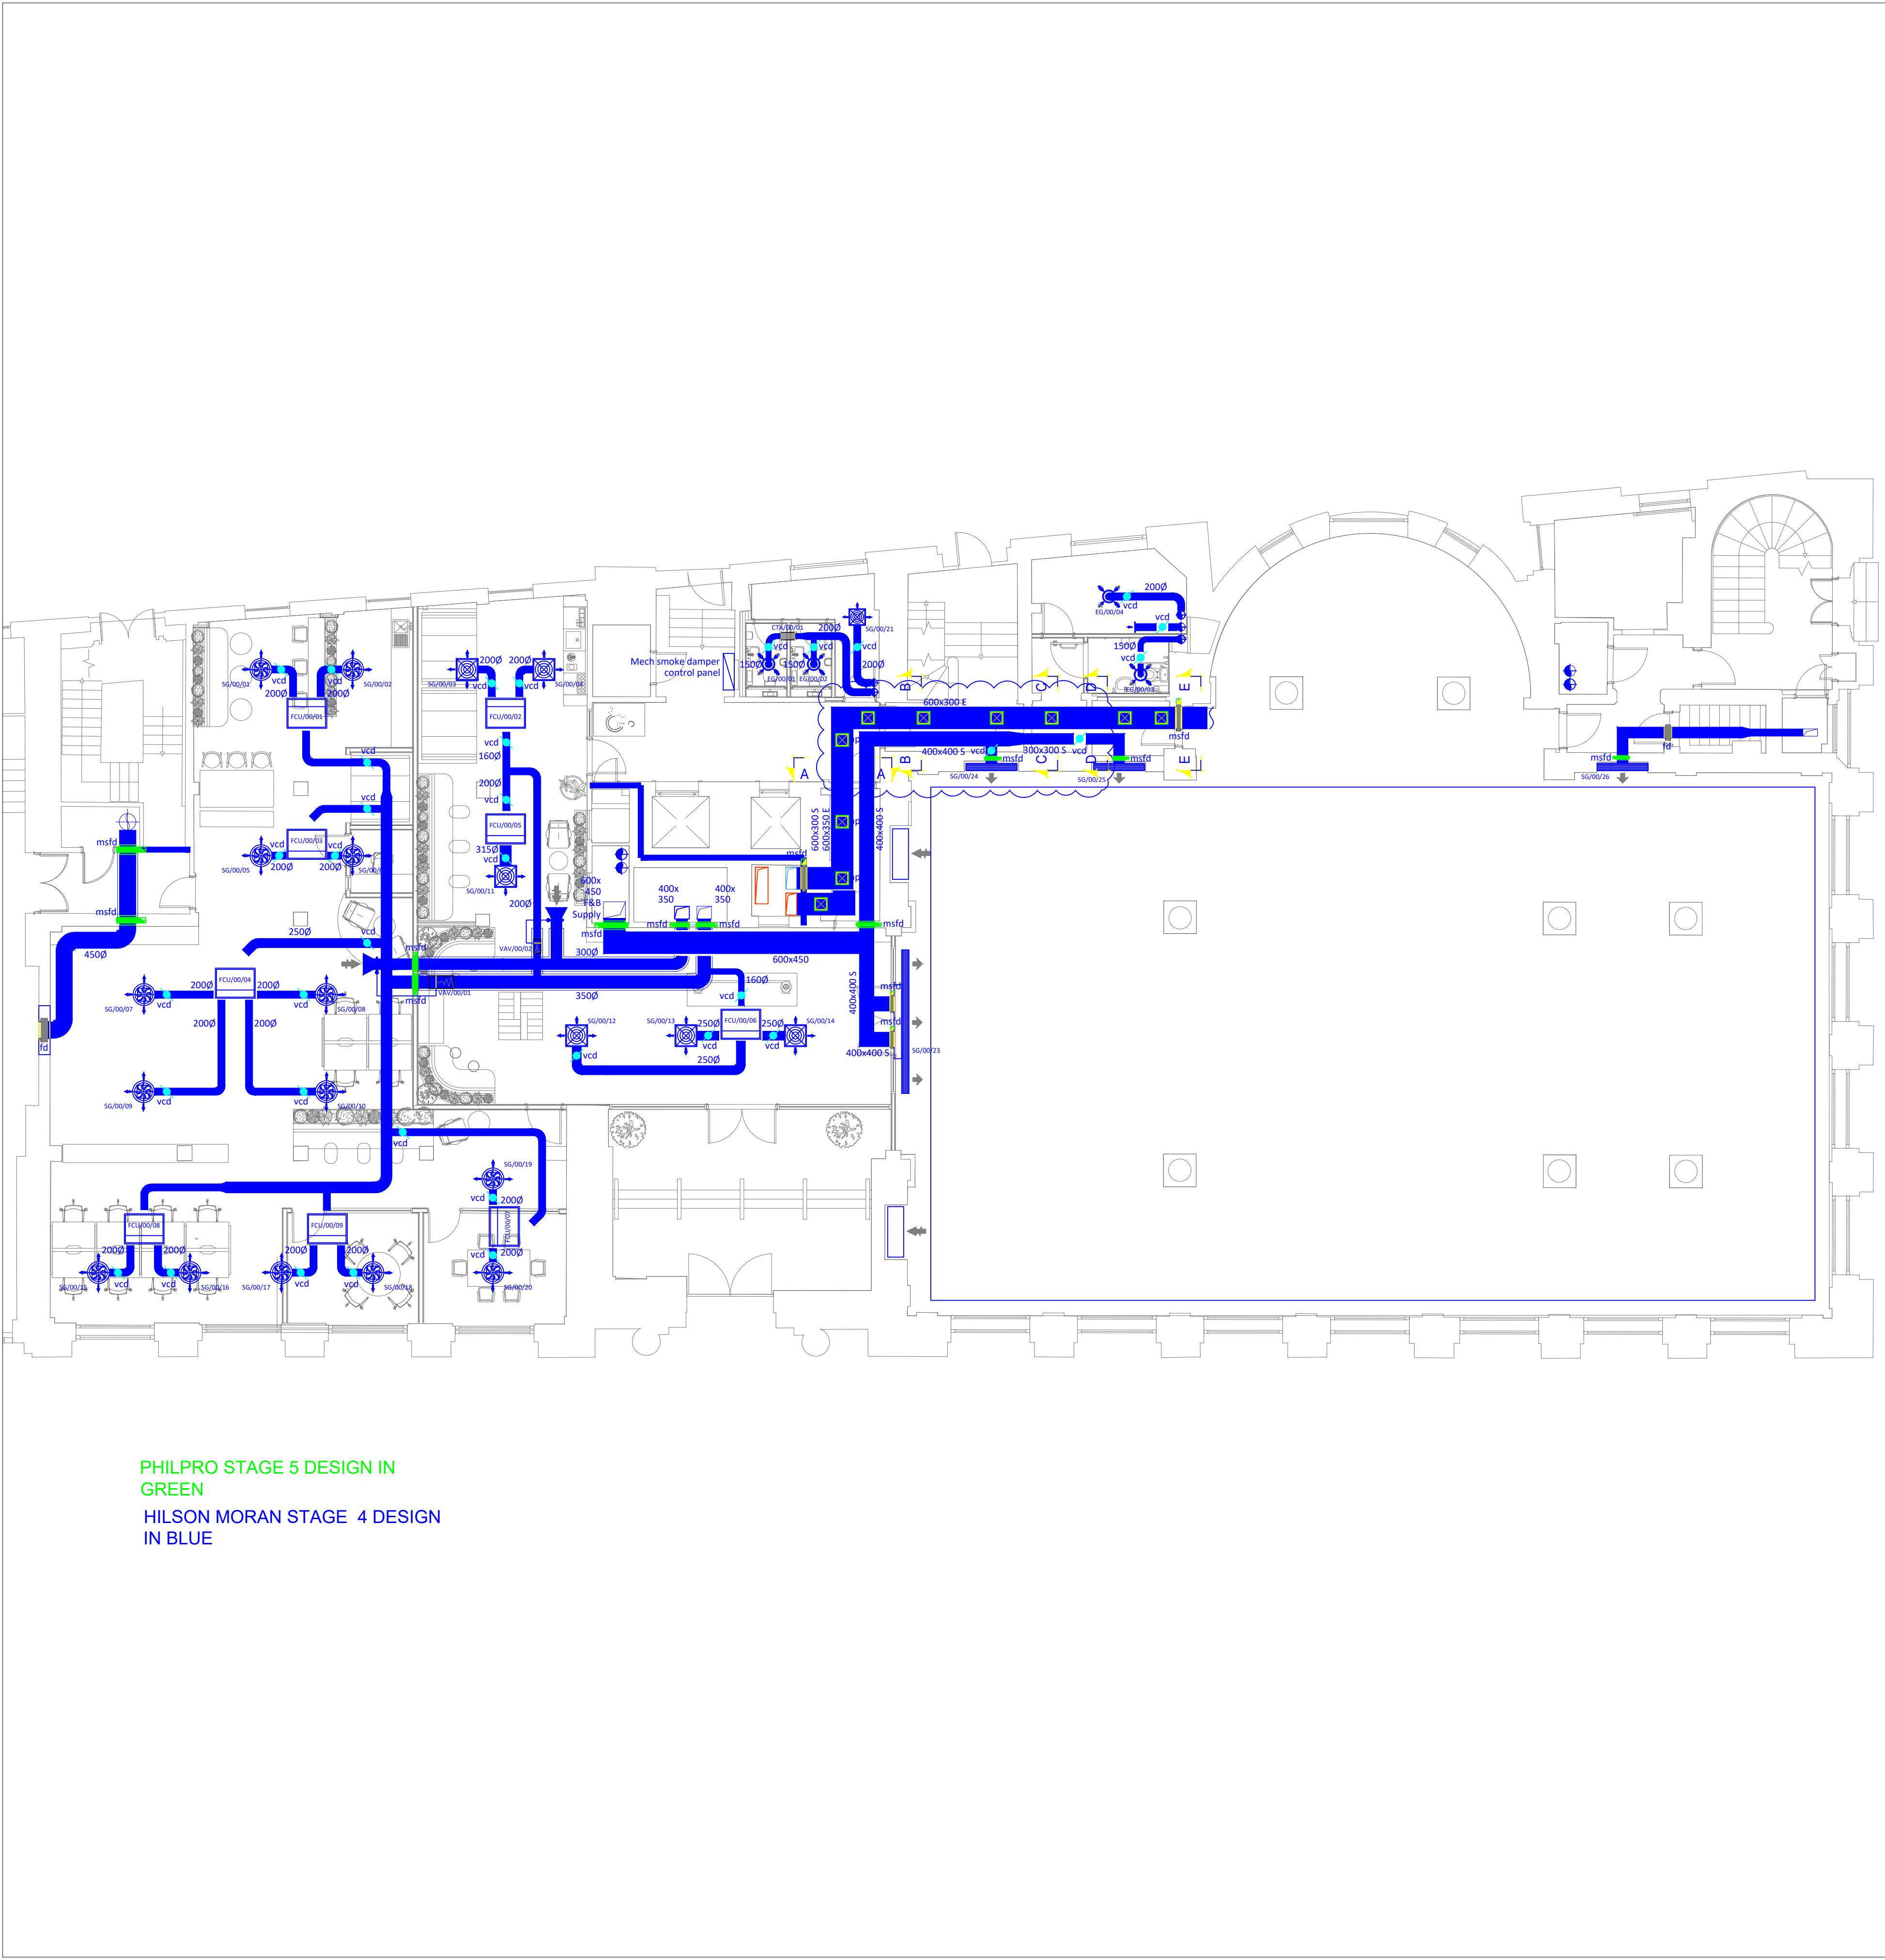

PHILPRO STAGE 5 DESIGN IN
GREEN
HILSON MORAN STAGE 4 DESIGN
IN BLUE

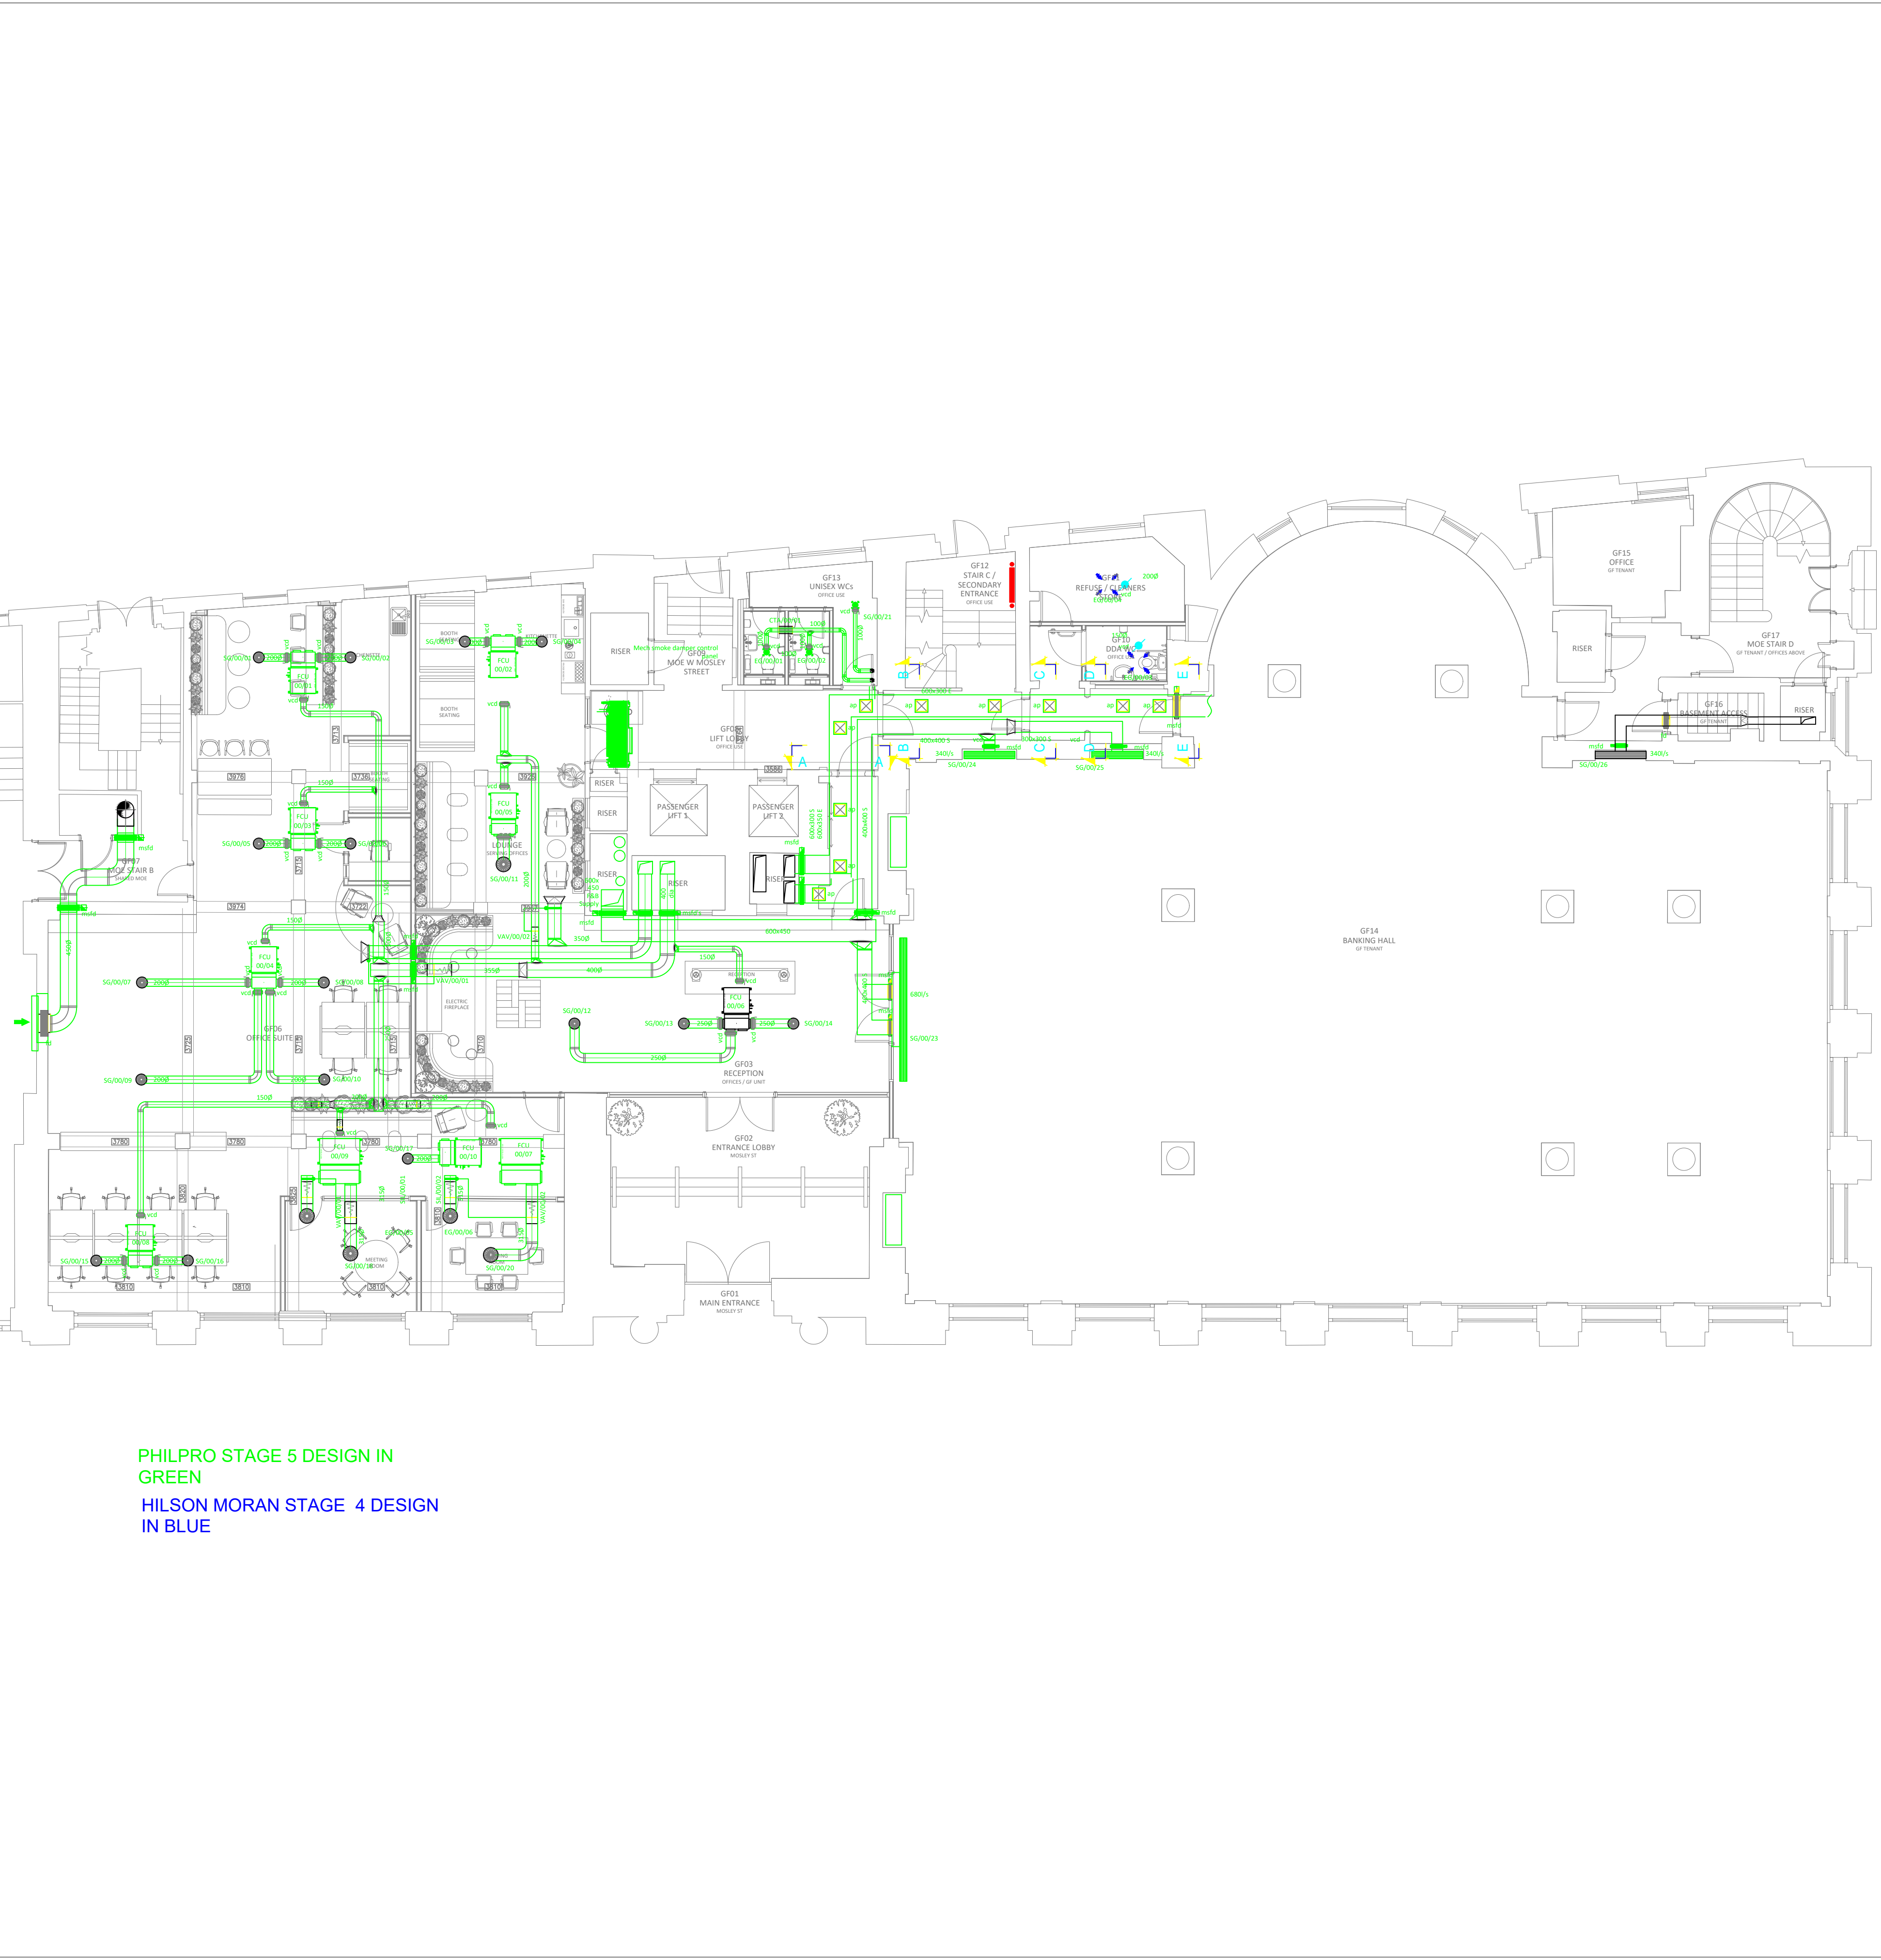

PHILPRO STAGE 5 DESIGN IN
GREEN
HILSON MORAN STAGE 4 DESIGN
IN BLUE

38 MOSLEY STREET
GROUND FLOOR
CAT A AND CAT B COMPARISON

FM-
PROP-LAY-GF
PROPOSED

ALR	1/100 © A0
24.02.2023	R2