


WALL CONSTRUCTION		ANNOTATION KEY	
	External Walls - insulated cavity masonry - see specification for details	RWP/RWO	RAINWATER PIPE / OUTLET
	Compartment Wall - insulated cavity masonry - see specification for details	SVP/SVAAV	SOIL AND VENT PIPE / SOIL PIPE / AIR ADMITTANCE VALVE
	Loadbearing FPN - concrete block partition with plasterboard and steel studs either side on site and site adhesive. Wet areas to be moisture resistant plasterboard/hardboard cement boards or similar approved.	1	1 HOUR FIRE RATING TO WALL
	Non-loadbearing timber stud partition with insulation in cavity - see specification for details	1/2	1/2 HOUR FIRE RATING TO WALL
	Boards to wet areas to be moisture resistant plasterboard/hardboard cement boards or similar approved.	SD	HEAT DETECTOR
		SD	SMOKE DETECTOR
		RWP	STEELWORK OVER. REFER TO STRUCTURAL ENGINEER'S INFORMATION
		SVP	SVP
			CEILING MOUNTED MECHANICAL EXTRACT FAN

Area:
APT TYPE A = 70.4m² (758sq ft)
APT TYPE B = 71.7m² (775sq ft)
APT TYPE C = 70.2m² (756sq ft)
APT TYPE D = 70.4m² (758sq ft)
APT TYPE E = 70.4m² (758sq ft)

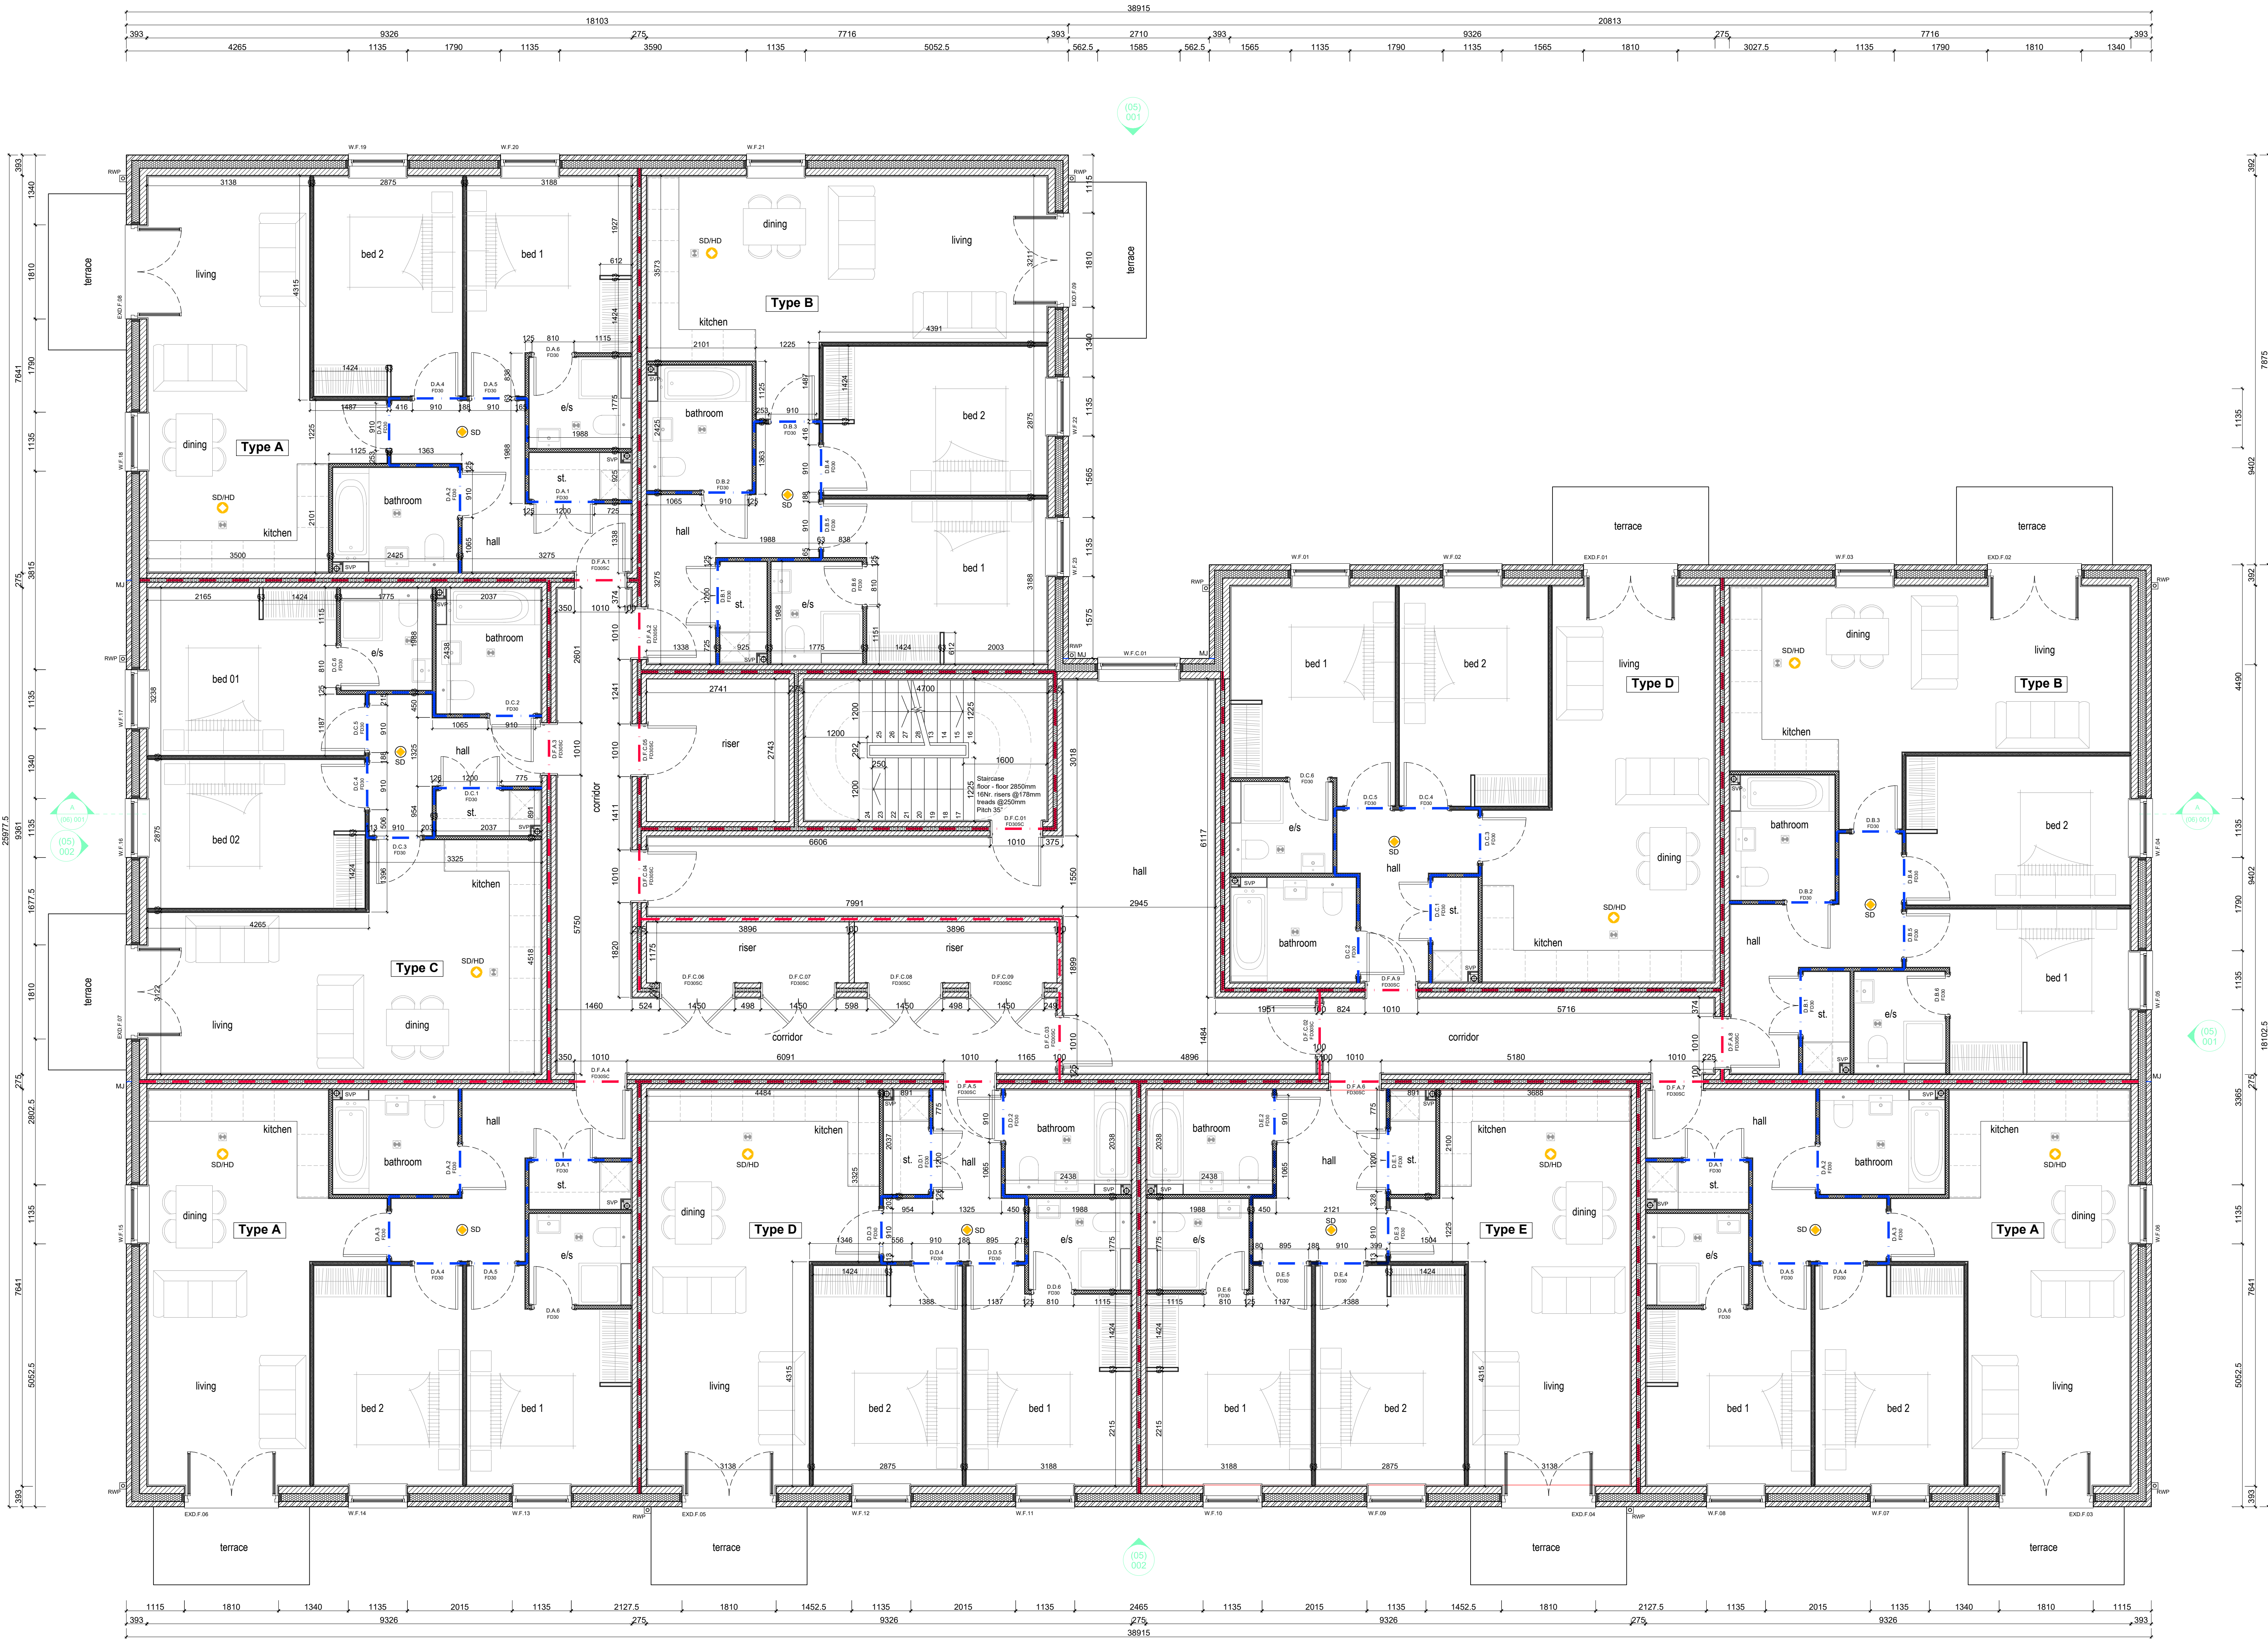

FIRST FLOOR PLAN

IMPORTANT NOTE!
THIS DRAWING TO BE READ IN CONJUNCTION WITH ALL CALDERPEEL PLANS, SECTIONS, ELEVATIONS, SPECIFICATION NOTES AND DETAILS TOGETHER WITH ALL CONSULTANT'S INFORMATION INCLUDING STRUCTURAL ENGINEER, MECHANICAL ENGINEER AND HOME AUTOMATION SPECIALIST.