


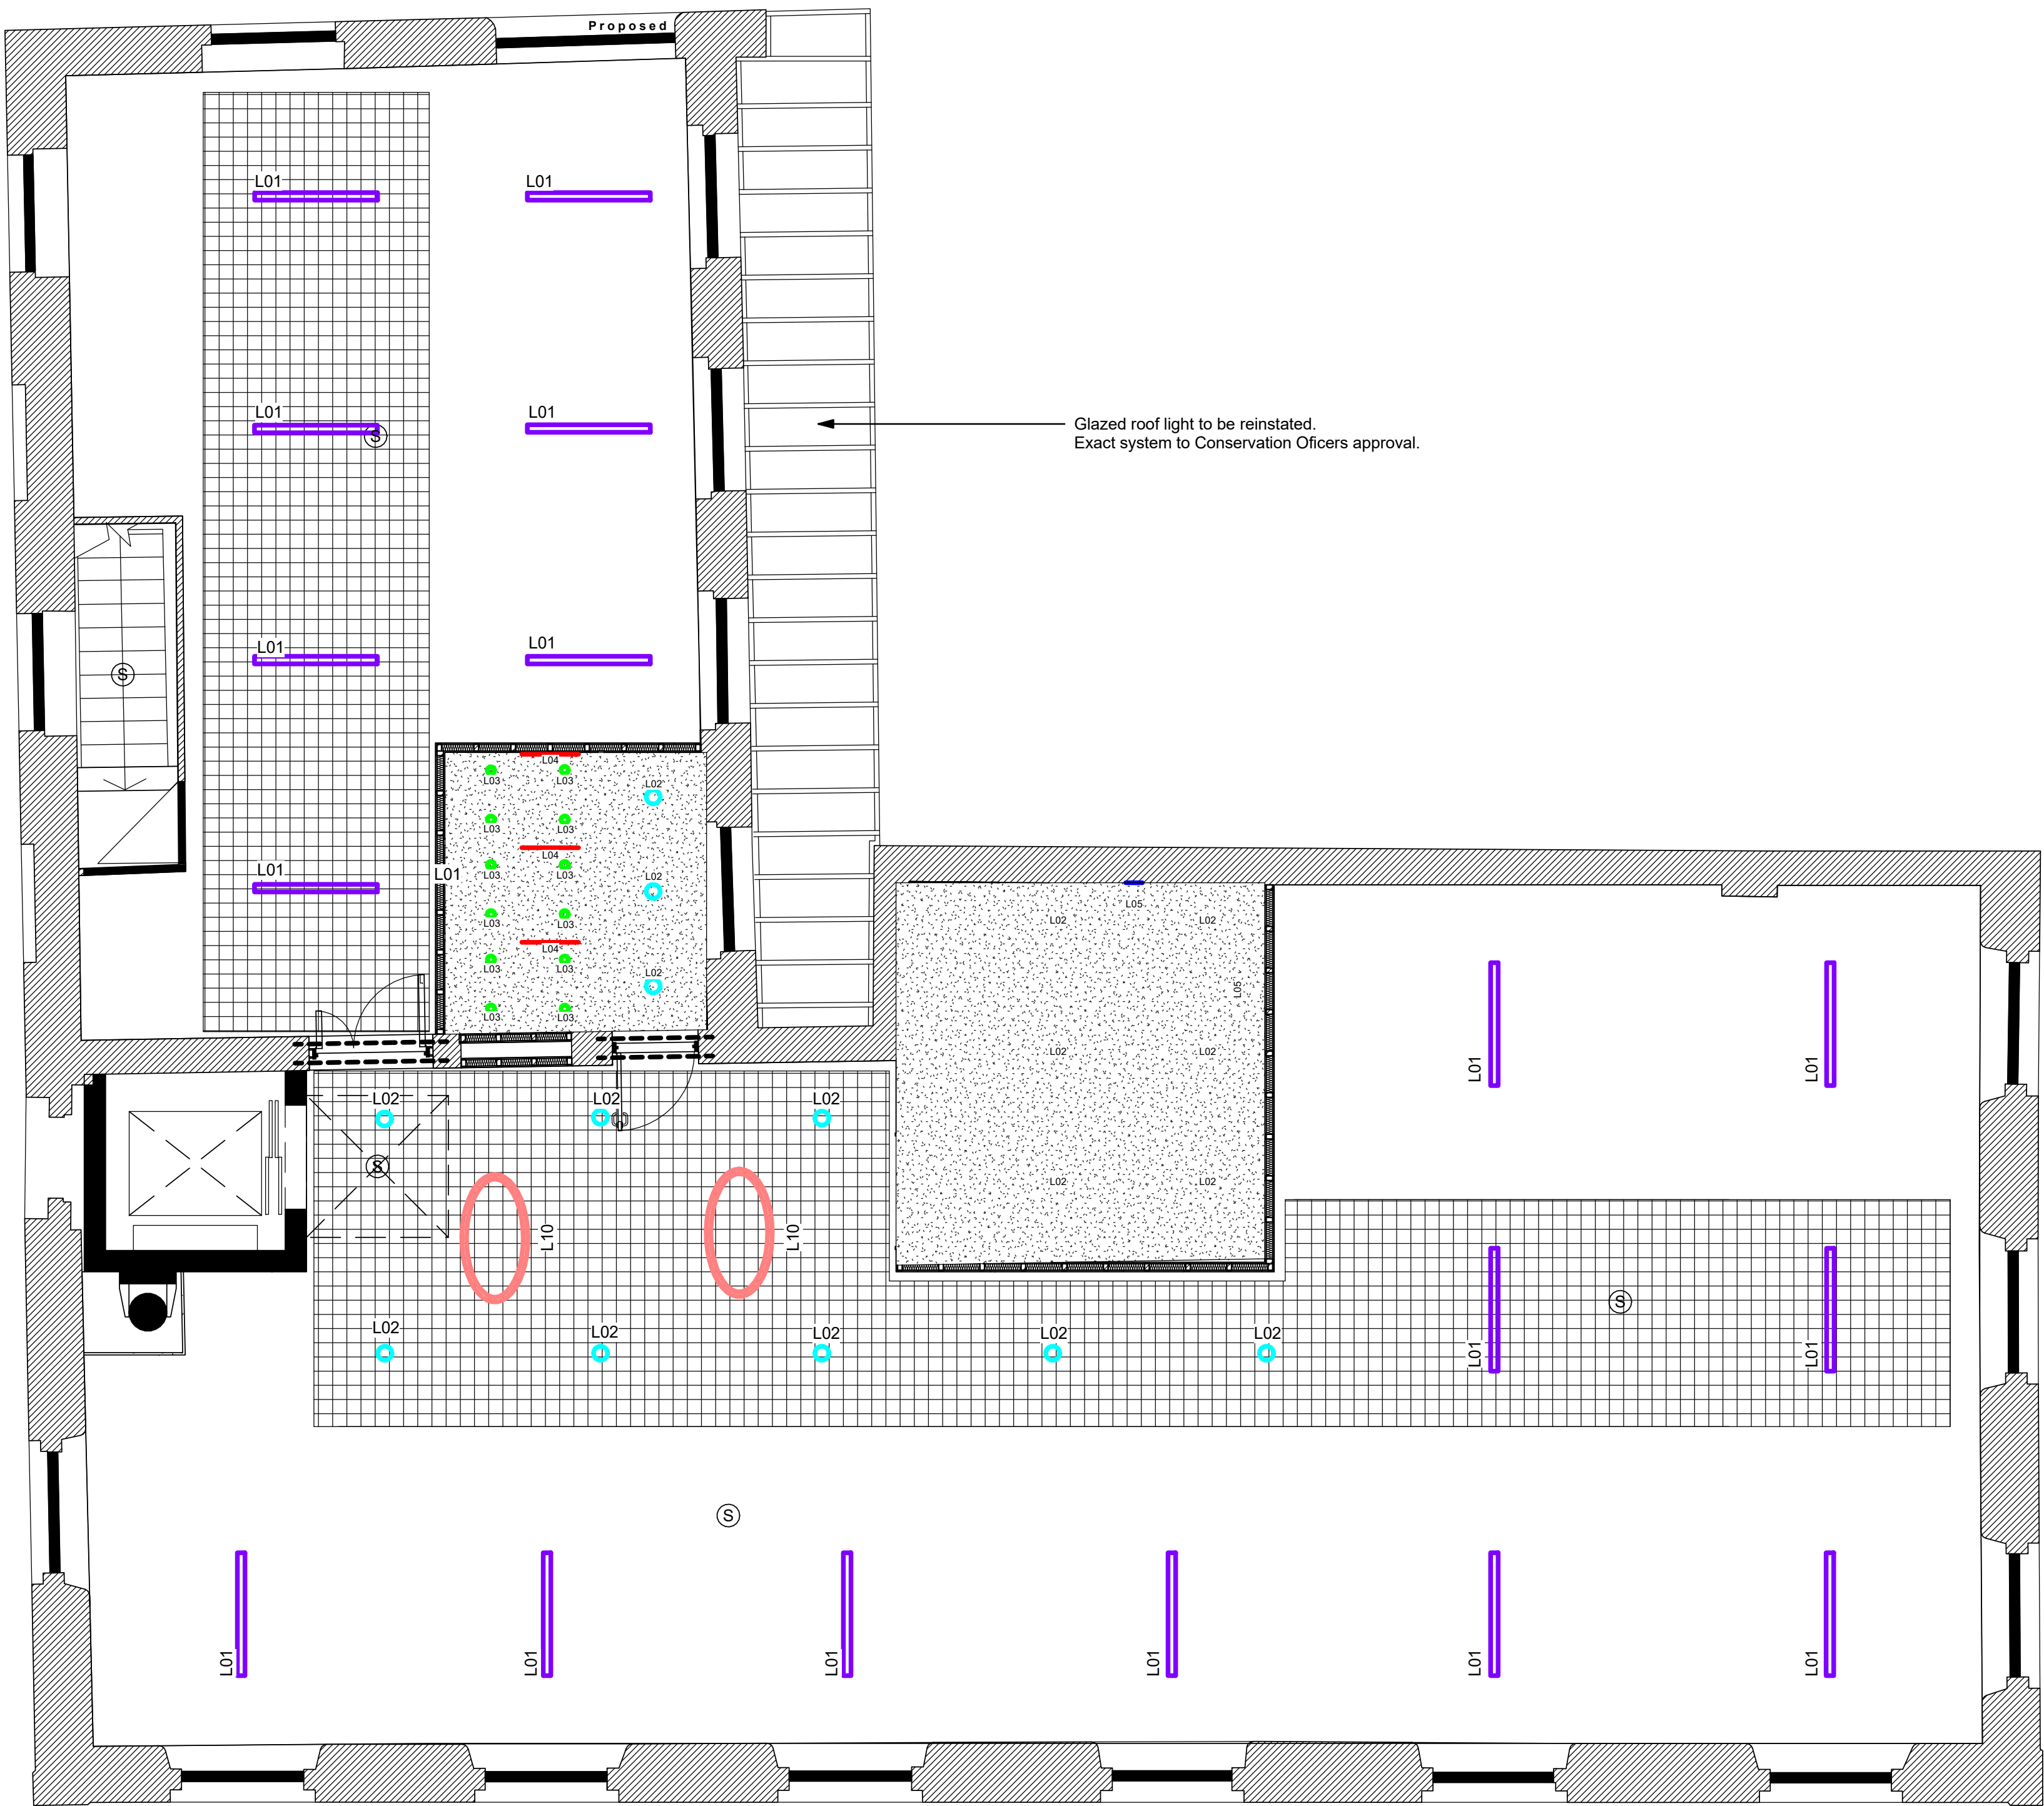

Lighting Key:

- L01 :** Office Suite Base Linear Lighting  
Supplier: 299 Lighting  
Range: Lopen Suspended  
Colour: Black  
Size: 1400mm x 80mm  
Or similar approved
- L02 :** Black Can Light. Specified by M&E consultant.
- L03 :** White Recessed Downlight. Specified by M&E consultant.
- L04 :** LED Strip Lighting. Colour: Warm.
- L05 :** Feature Wall Light  
Supplier: Nuura  
Range: Miira Wall Light  
Colour: Black & Opal White  
Size: 175mm x 285mm
- L06 :** Feature Pendant Light  
Supplier: Menu  
Range: TR Bulb Pendant  
Colour: Black & Shiny Opal  
Size: 20cm
- L07 :** GFL Base Lighting  
Supplier: 299 Lighting  
Range: Venta Track  
Colour: Black  
Size: Varies  
Or similar approved
- L08 :** Feature Pendant Light  
Supplier: Menu  
Range: TR Bulb, Suspension Frame  
Colour: Black  
Size: W: 20cm x L: 125cm
- L09 :** Feature Pendant Light  
Supplier: Nemo Lighting  
Range: Elise Double LED Suspension Light  
Colour: Black  
Size: 1350mm x 700mm
- L10 :** Feature Pendant Light  
Supplier: Nemo Lighting  
Range: Ellisse Major Down SP LED - Oval Chandelier  
Colour: Gold Matt  
Size: 1350mm x 700mm

All dimensions are in millimetres unless stated otherwise. No dimensions to be scaled from drawings. All dimensions to be checked on site prior to manufacture.

Any discrepancies between drawings and site conditions are to be reported to the contract manager.

This drawing is to be read in conjunction with all relevant Structural Engineers and Mechanical & Electrical Engineers drawings and specification.

© COPYRIGHT  
The copyright in this drawing is vested in OBI Property Ltd and no licence or assignment of any kind has been, or is, granted to any third party whether by provision of copies or originals of the drawings or otherwise unless otherwise agreed in writing.



RCP Finishes Notes

- Refer to finishes schedule for further details.
- All specifications must be approved by specialist / contractor / fire consultant / acoustician / building control.
- All specifications must be approved by client and are subject to review & approval by client & designer.
- Void detection required if void is over 800mm.
- Heights for ceilings & soffits must be confirmed and are subject to a site survey.
- Survey to be undertaken if blinds specified. Allow for pattressing.
- Alternative lighting specifications to be approved by client and designer
- Refer to M&E drawings.

RCP Finishes Key

- CF01.** Monolithic PB Ceiling.  
Spec : British Gypsum. Range : GypCeiling MF. Colour : White.
- CF02.** Metal Mesh Ceiling Panels. Spec : TBC. Colour : RAL 6005
- CF03.** Cornice painted Dulux Trade 50GY 43/120

| -   | Issued for planning | 18.04.23 | ES | SV  |
|-----|---------------------|----------|----|-----|
| REV | DESCRIPTION         | DATE     | BY | CHK |

CLIENT NAME

T&M Real Estate

PROJECT NAME

Lindencourt

DWG TITLE:

4FL Proposed Reflected Ceiling Layout

|         |            |           |    |
|---------|------------|-----------|----|
| DWG NO: | 14_400     | REVISION: | -  |
| SCALE   | 1 : 50 @A1 | DRAWN:    | ES |

DWG STATUS:

Planning

4FL Proposed Reflected Ceiling Layout Option 1

1 : 50