
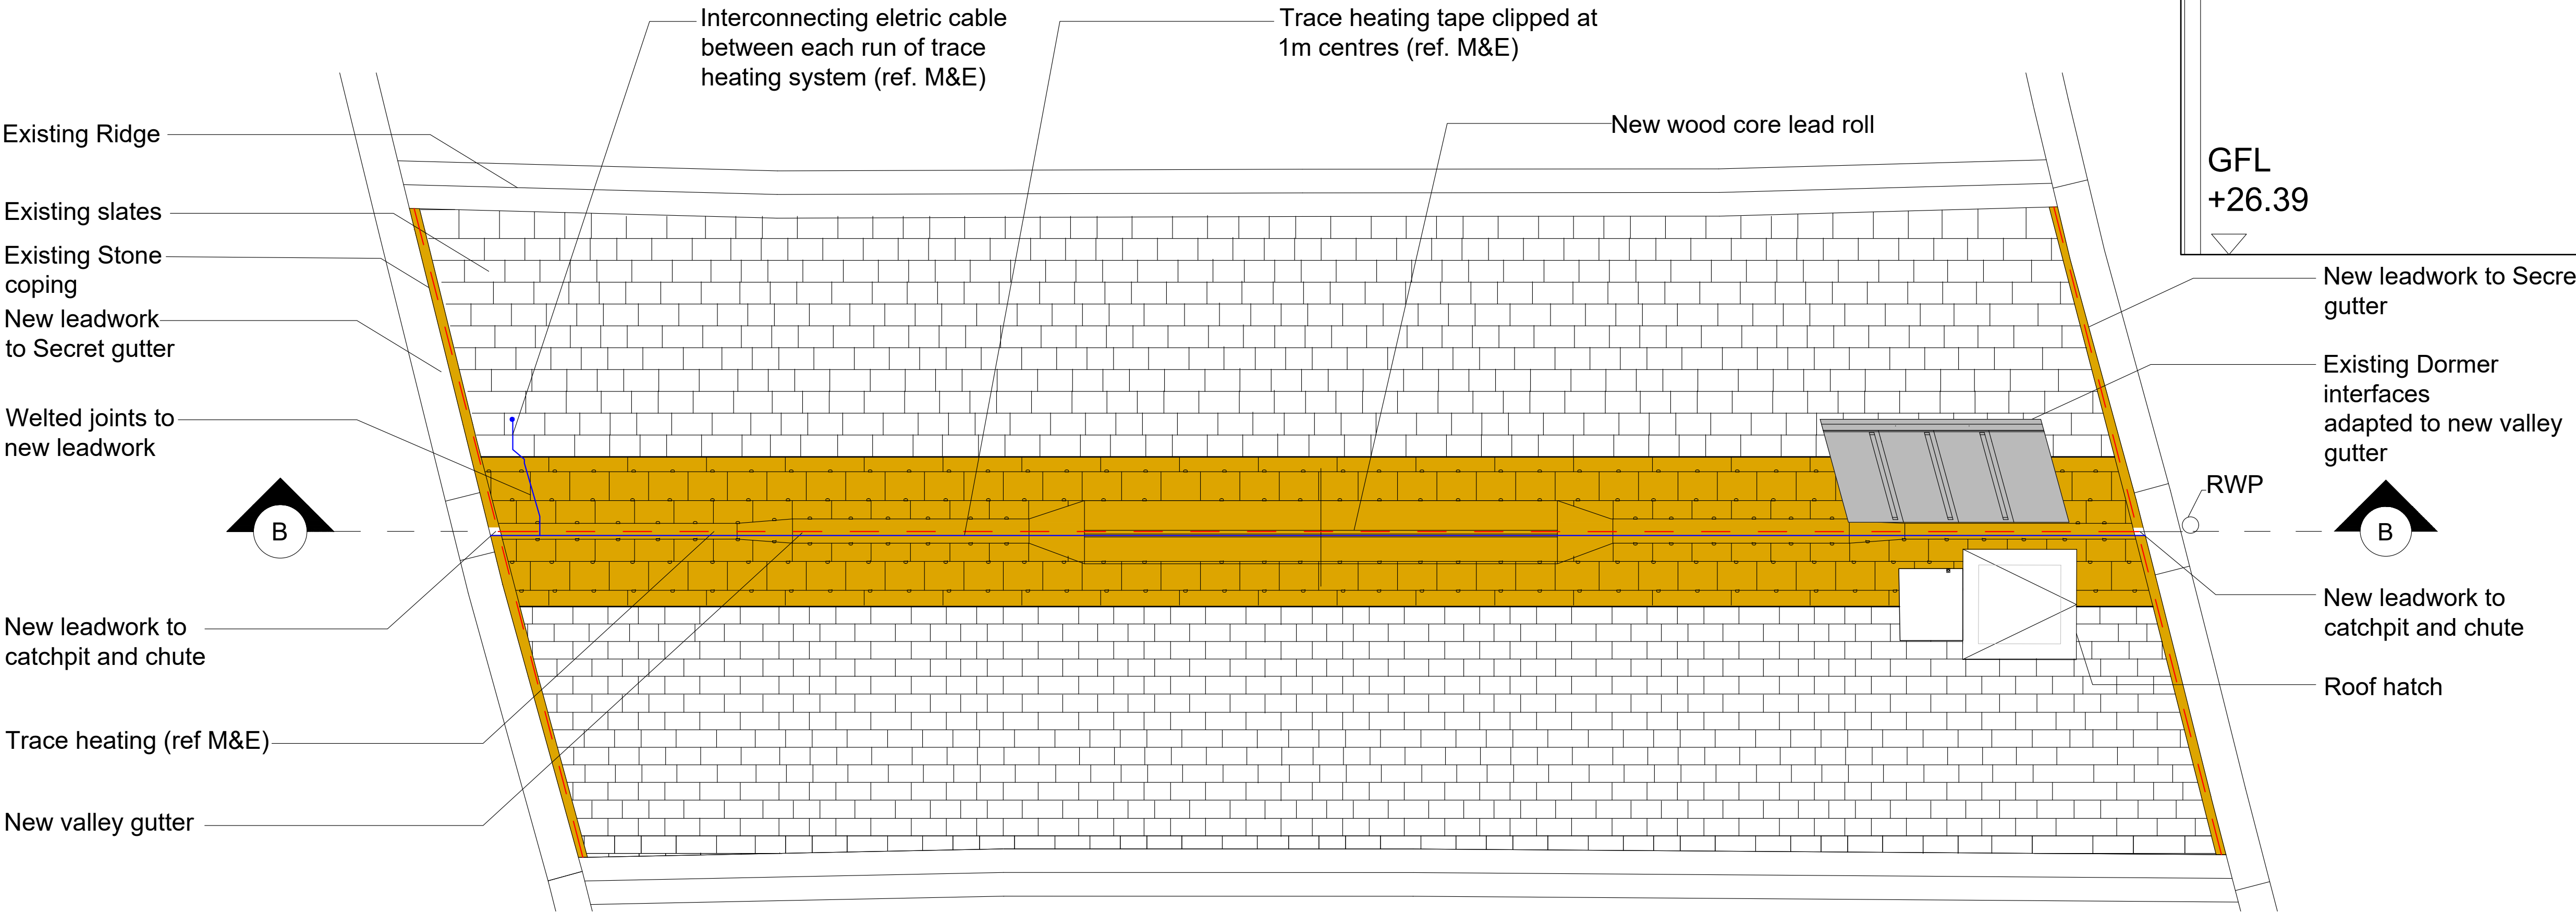


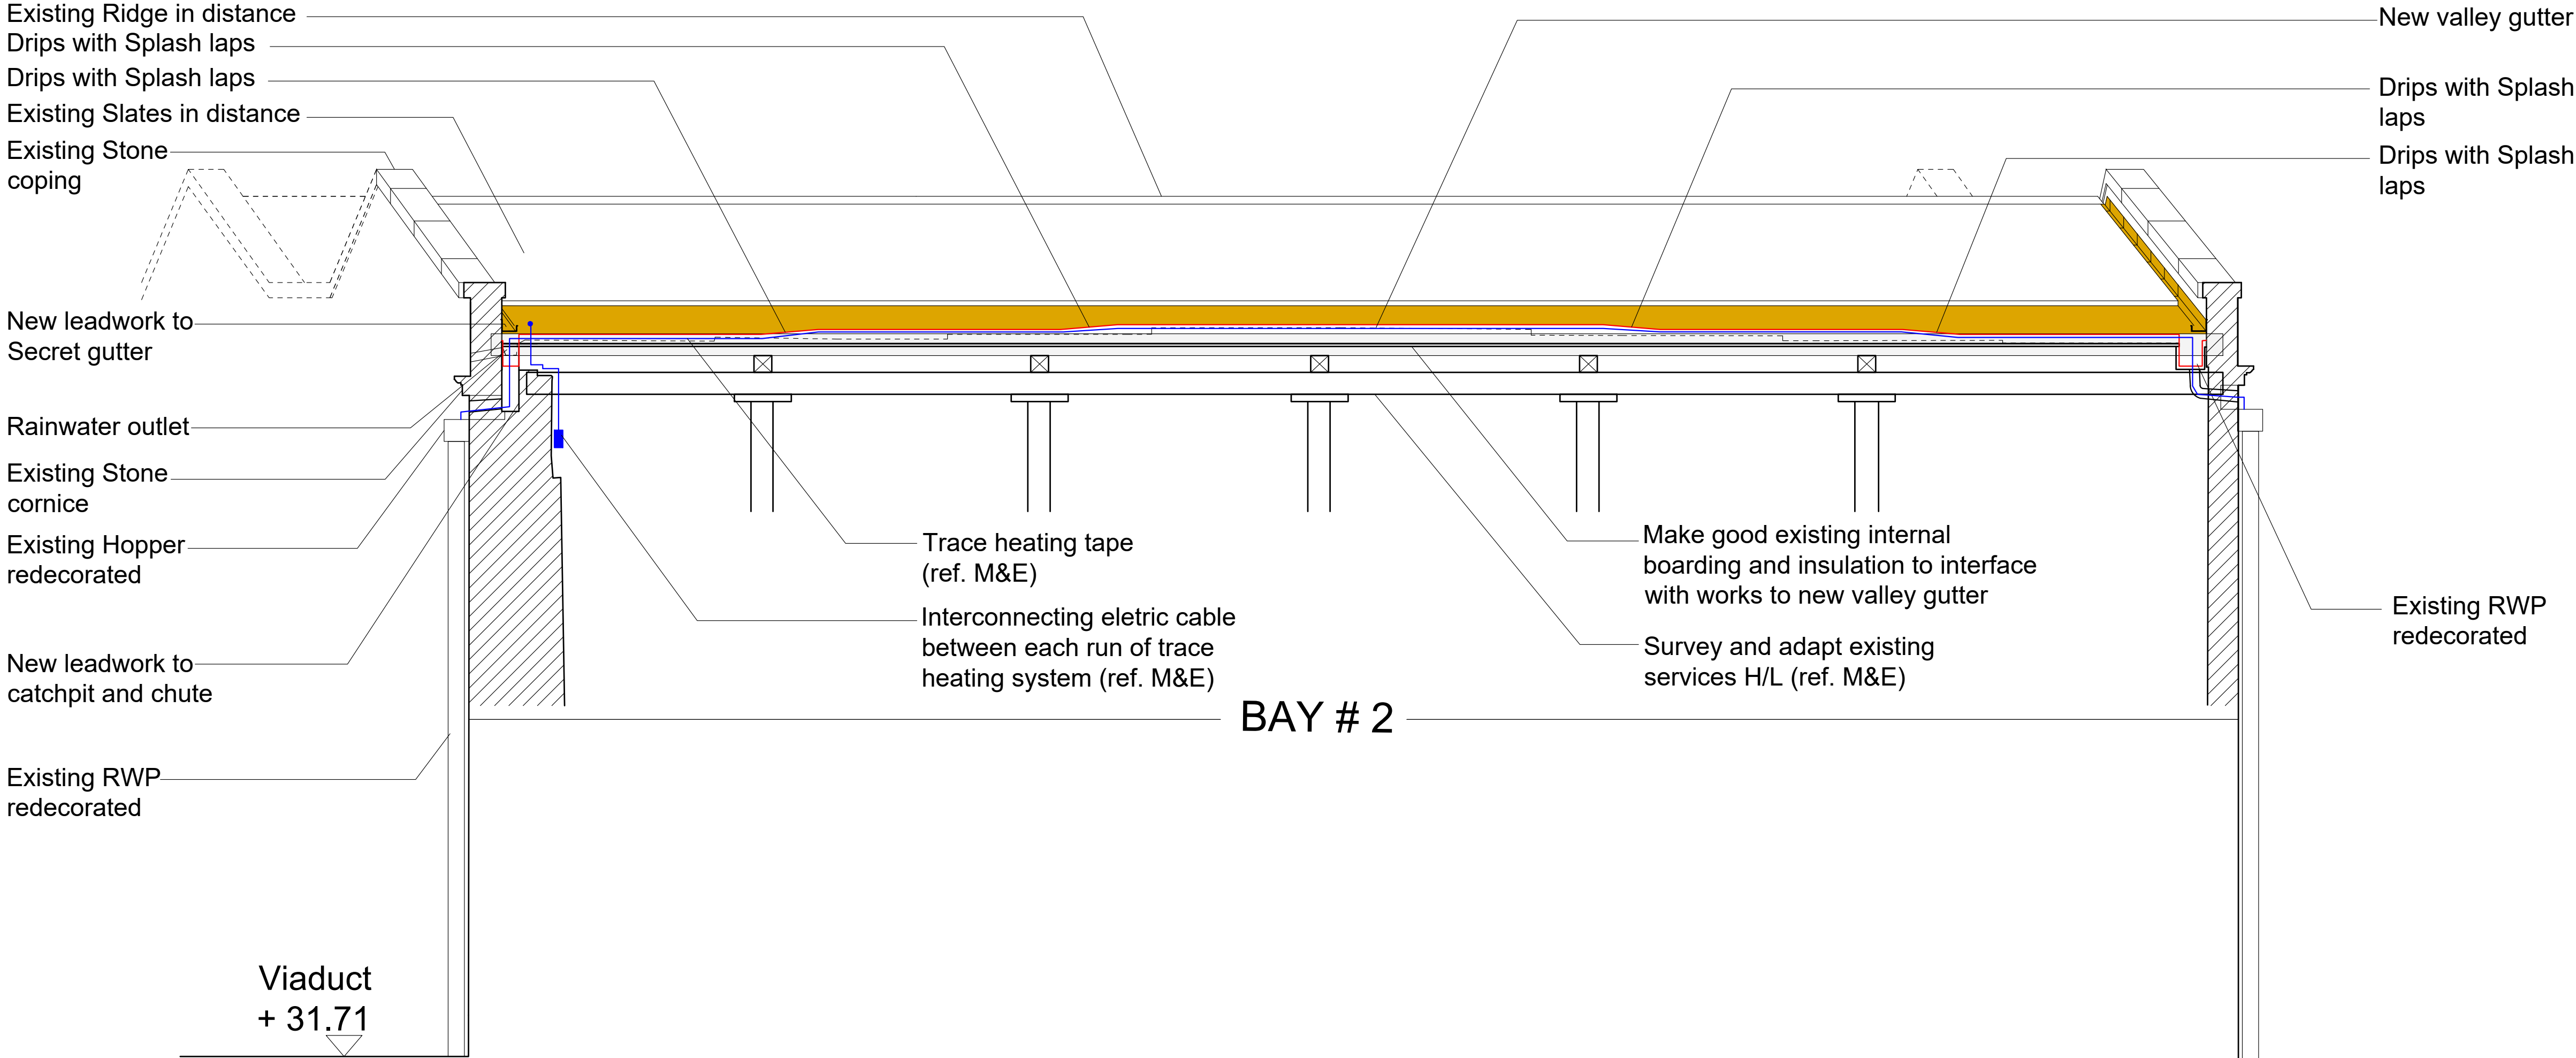


KEY

Existing retained lead

New lead

This drawing illustrates one of the Valley Gutters at Bay 2 but illustrates the general typical principles for all valley gutters

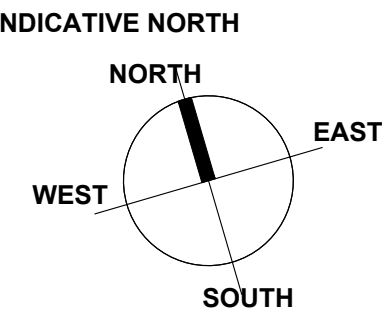

BASED ON MEASURED SURVEY BY GREEN HATCH				
JOB TITLE Essential Repair 1830 Warehouse, Science & Industry Museum. M3 4FP	JOB NO. 275	DRWG. TITLE Valley Gutter: Proposed works to Bay 02 GA sectional elevation + plan	STATUS Planning	
		DRWG. NO. 275 / PD / 320 (A1 ORIGINAL FORMAT)	REV:	SCALE: 1:400@A3 1:200@A1
Studiowdownie	TEL: +44 (0) 20 7299 7766 info@studiowdownie.com	All dimensions to be checked on site by the Contractor and confirmed with the Architect prior to construction. Do not scale off this drawing.		Drawn by: JP
ARCHITECTS LLP			DATE: 16/02/23	

VALLEY GUTTER: PROPOSED WORKS TO BAY 02 GA SECTIONAL ELEVATION + PLAN 1:400 @ A3 1:200 @ A1