


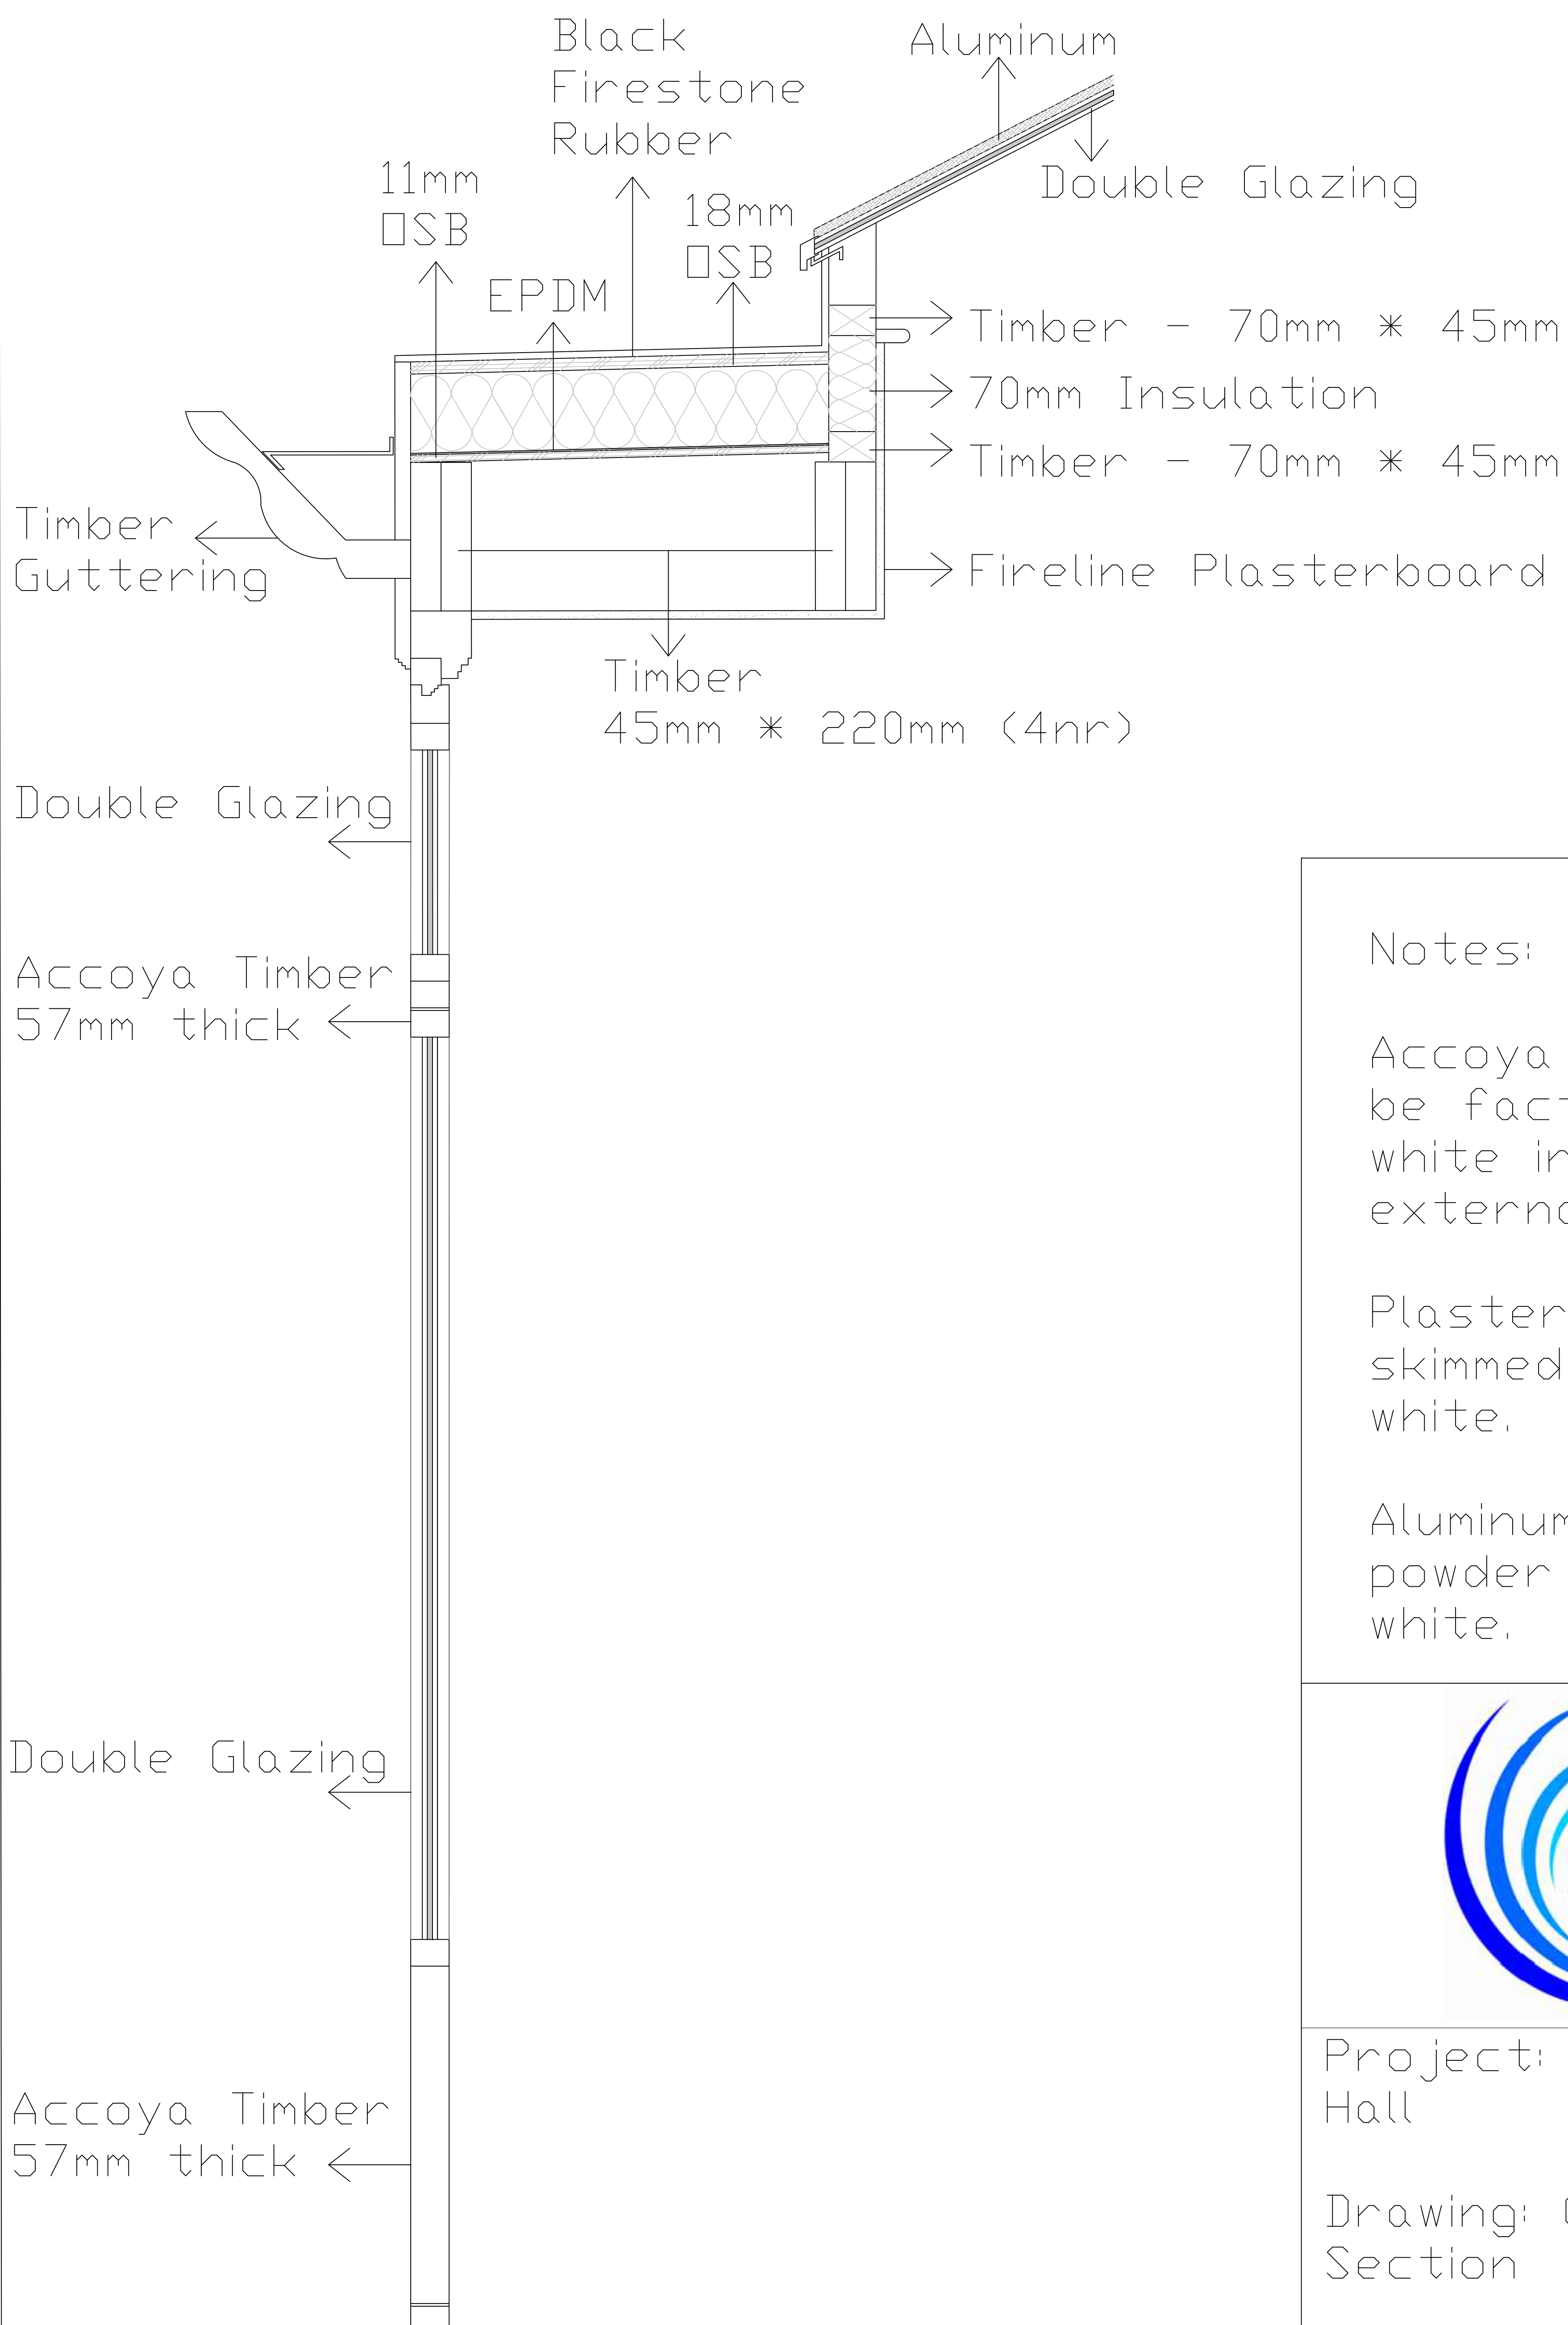

Notes:

Accoya Timber will be factory finished white internally & externally.

Plasterboard to be skimmed and painted white.

Aluminum will be powder coated white.



Project: Broomcroft Hall

Drawing: Cross Section

Scale - 1:5 (A1)

Ref - MBC001/16/03/23