


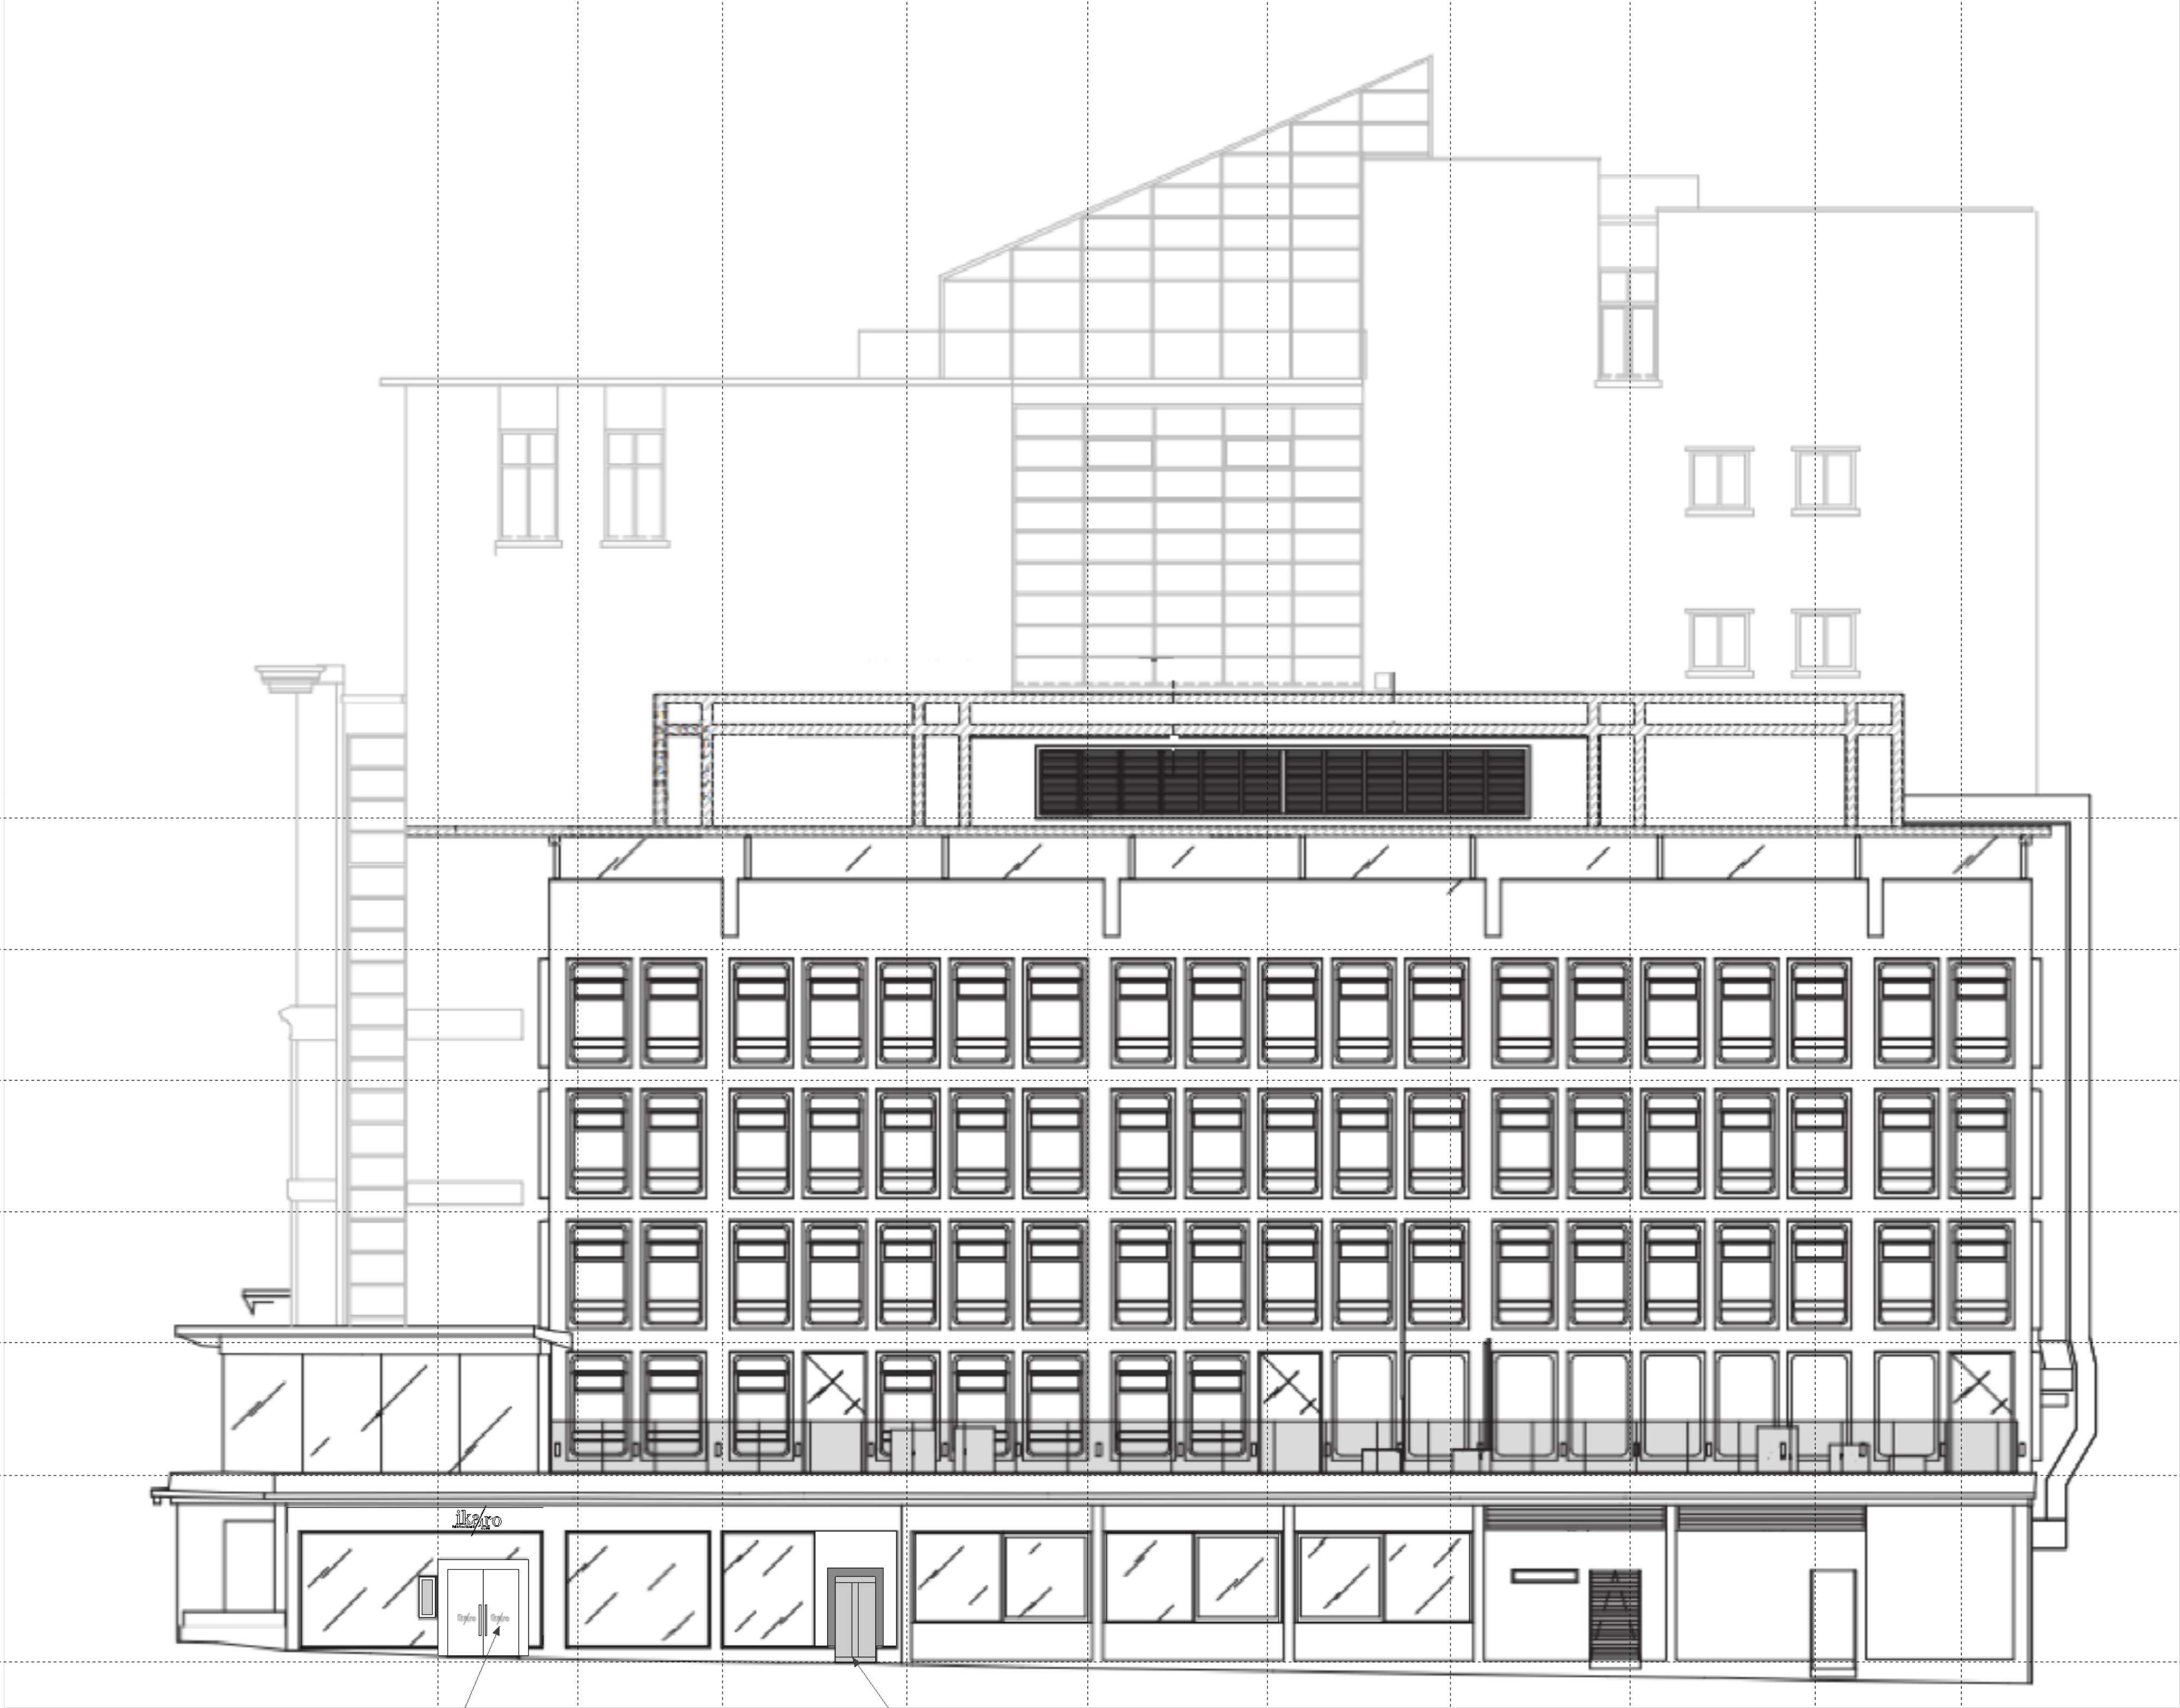

vinyl sticker of ikaro sign onto internal
main entrance door acting as manifestation

existing lift access for wheelchair friendly users access to
lower ground

Ridgefield elevation as proposed

- revisions
A17-5-2023
video wall removed as per planners request
B 6-6-2023
the green foliage wrapped around entrance removed
C 15-6-2023
box sign omitted and individual ikaro lettering sign added.
wrapped around frame on entrance omitted all to planners
requirements
D 12-7-2023
the square lines on the ikaro entrance have been omitted to
planners requirements.
E 13-7-2023
the ikaro sign is reduced in size and located onto the top solid
part of the building and respecting the glass panel



Former Panacea site
ikaro restaurant
14 John Dalton Street
Manchester
M2 6JR

Project No. 2023 Enquiry 24	Project Title proposed ridgefield elevation	Reviewed By MC	Scale 1:100 @A1 size	Date 25/03/2023
Drawn By 105	Reviewed Title	Revision E		

Important Notice
Do not scale off this drawing. Critical dimensions should be checked on site prior to works
commencing. Dimensional conflicts should be brought to the company's attention as soon
as they become apparent. Failure to do so could render the contractor liable for subsequent
losses. Copyright in this drawing and any work executed from this drawing remains the
property of Jade3 Architecture Ltd.