




7 Constance Street  
Knot Mill  
Manchester  
M15 4JQ  
Tel: +44 (0)161 870 1152  
www.timgroomarchitects.com



Copyright © 2015 Tim Groom Architects Limited. All rights reserved. No part of these drawings or designs may be reproduced, in whole or in part, whether in two of three dimensions, distributed or transmitted in any form or by any means, including photocopying, recording or other electronic or mechanical methods, without the prior written permission of the copyright owner. No part of these drawings or designs may be reproduced or stored in any electronic retrieval system in any form or any means without the prior written permission of the copyright owner. The copyright owner reserves all its moral rights and the right to be identified as the author of the drawings or designs. The drawings or designs have been executed by the copyright owner pursuant to an exclusive licence to its client and the use of these drawings or designs is limited to its client by the terms of the licence and all such permissions and authority granted by the copyright owner under the licence terms automatically terminate upon the termination of the licence or in the event of any act of insolvency being committed by the licensee. The copyright owner accepts and can have no liability or responsibility whatsoever for and in respect of any unauthorised or unlicensed use of or any reliance placed upon these drawings or designs. No works of construction relying on these drawings or designs are permitted under the terms of the above licence or otherwise without the express written consent and authority of the copyright owner.

**Dimensioning**  
Figured dimensions only to be taken from these designs and drawings. Work to annotated dimensions only. All dimensions to be checked on site. Architects to be informed immediately of any discrepancies before work proceeds. Drawings are to be read in conjunction with relevant specifications, structural engineers and service engineers' drawings. All data, dimensions and designs contained in this document are confidential to the copyright owner and may not be communicated to a third party save in accordance with a licence for the copyright owner or with the copyright owner's written permission and authority.

| Rev | Description                                                    | Date     | By |
|-----|----------------------------------------------------------------|----------|----|
| P1  | Stage 3 Issue                                                  | 18.09.20 | TV |
| P2  | Stage 3 Updates                                                | 13.10.20 | GB |
| P3  | Cavity tray information added to set                           | 02.11.20 | TV |
| P4  | Windows updated; TQ 39 clarifications & acoustic ratings added | 05.11.20 | DM |

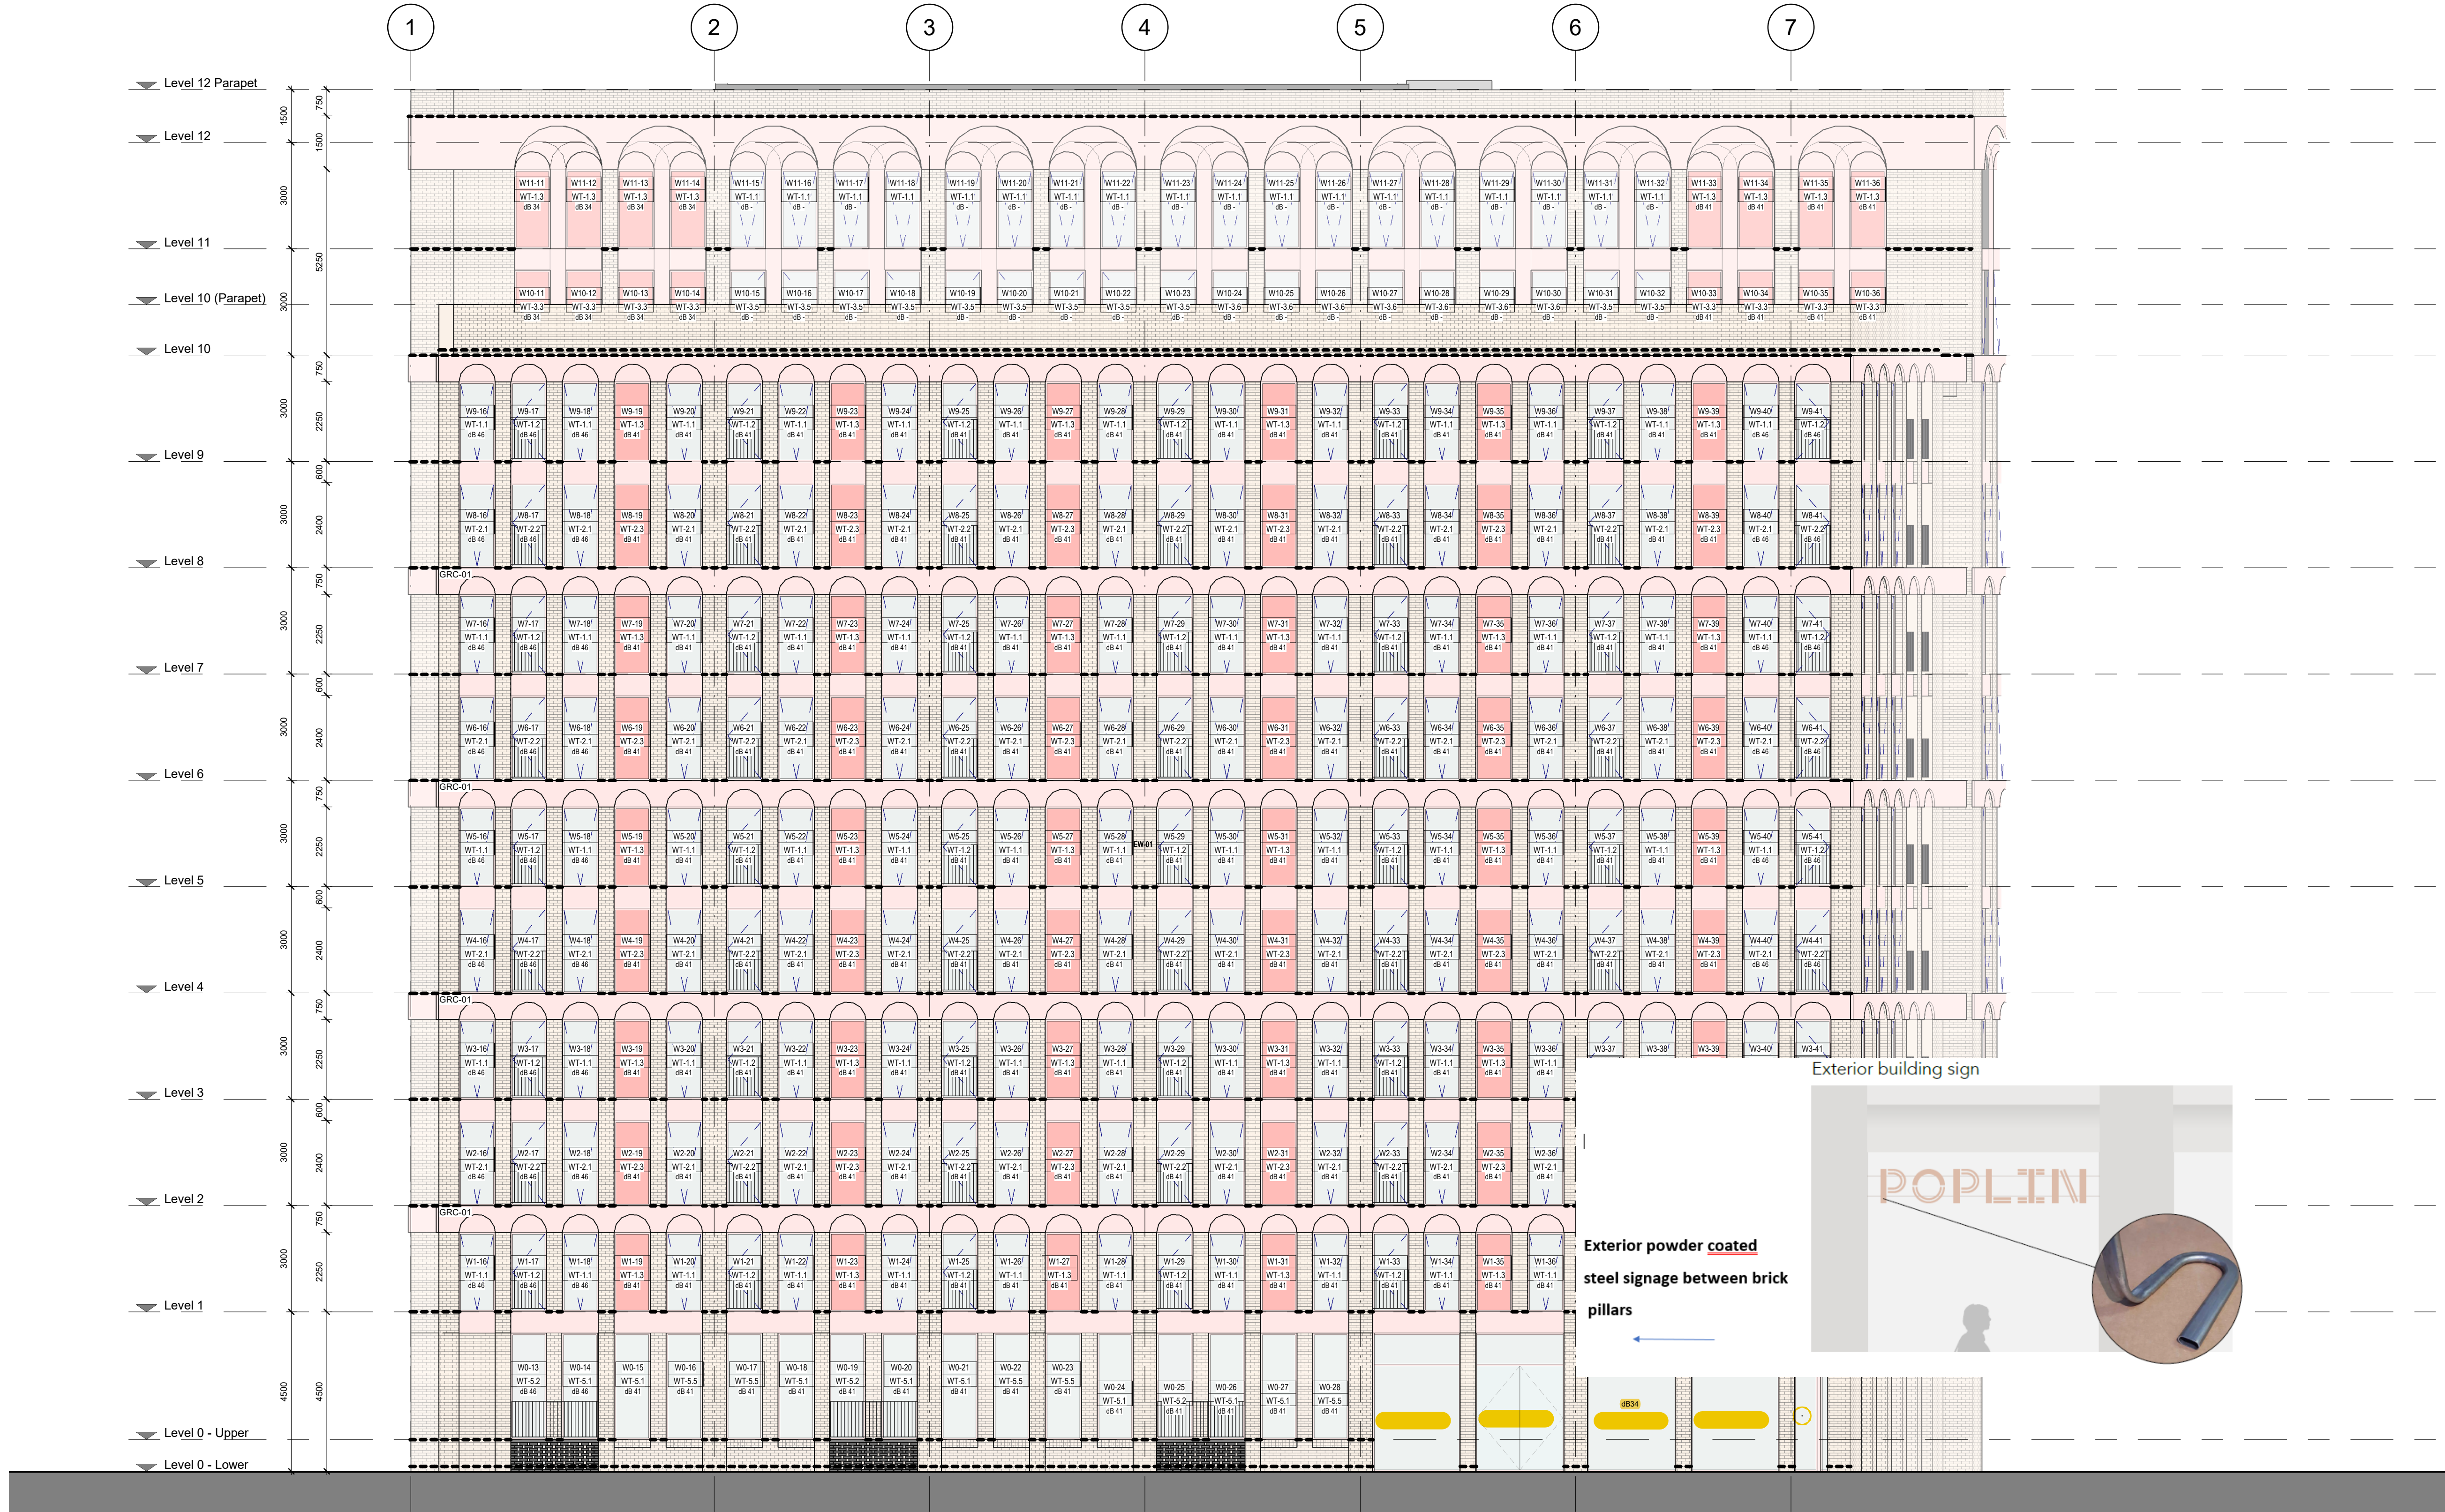

Exterior powder coated  
steel signage between brick  
pillars

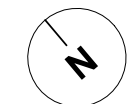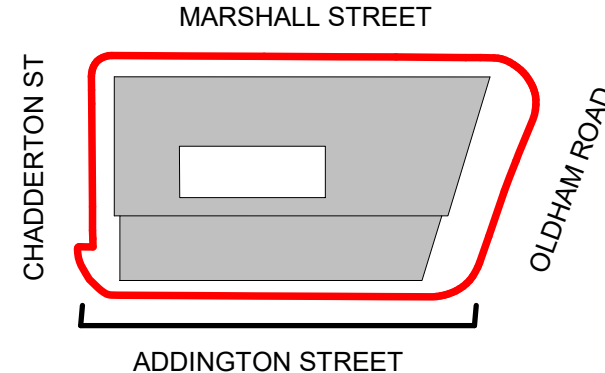

#### LEGEND & NOTES: ELEVATIONS

READ IN CONJUNCTION WITH  
03 SERIES - DETAILED PLANS  
21 SERIES - EXTERNAL WALL DETAILS  
31 SERIES - WINDOW TYPES

**MATERIALS**  
ALL POWDER COATING SHALL BE MANUFACTURED BY  
TIGER COATINGS


|  |         |         |                                      |
|--|---------|---------|--------------------------------------|
|  | Type 01 | MBR-101 | External wall type 01 (Brickwork)    |
|  | Type 02 | EWS-411 | External wall type 02 (GRC cladding) |
|  |         |         | Cavity Trays                         |

\*\*\*Cavity trays indicated for quotation purposes: contractor to check quantities and locations against site conditions. Elevations to be read in conjunction with 21 series\*\*\*

#### \*\*\*IMPORTANT NOTE\*\*\*

Cavity barriers are required at all floors, compartment walls and around openings (e.g. windows and doors). Indicative locations shown. Drawings to be read in conjunction with project fire strategy. Architect to be notified immediately of any discrepancies.

#### Window display (vinyl)

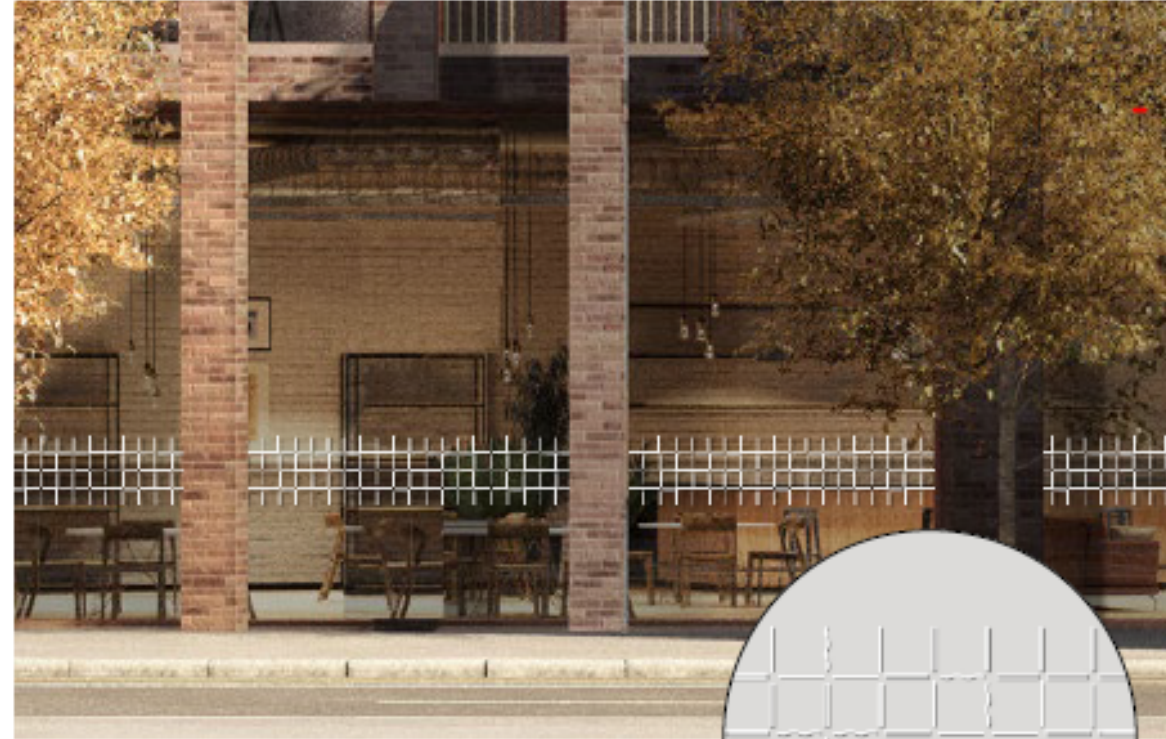

Manifestation vinyl pattern across frontage to  
Oldham Rd and Marshal St, shown in yellow.

#### STAGE 3

Client  
Mulbury City  
Project  
Oldham Road  
Title  
Addington St Elevation  
Status  
STAGE 3  
Project number  
0322  
Drawn by  
TV  
Checked by  
GB  
Scale  
As indicated@A1  
Revision  
P4  
Drawing No.  
0322-TGA-XX-XX-DR-A-05100  
05/11/2020 09:16:04