


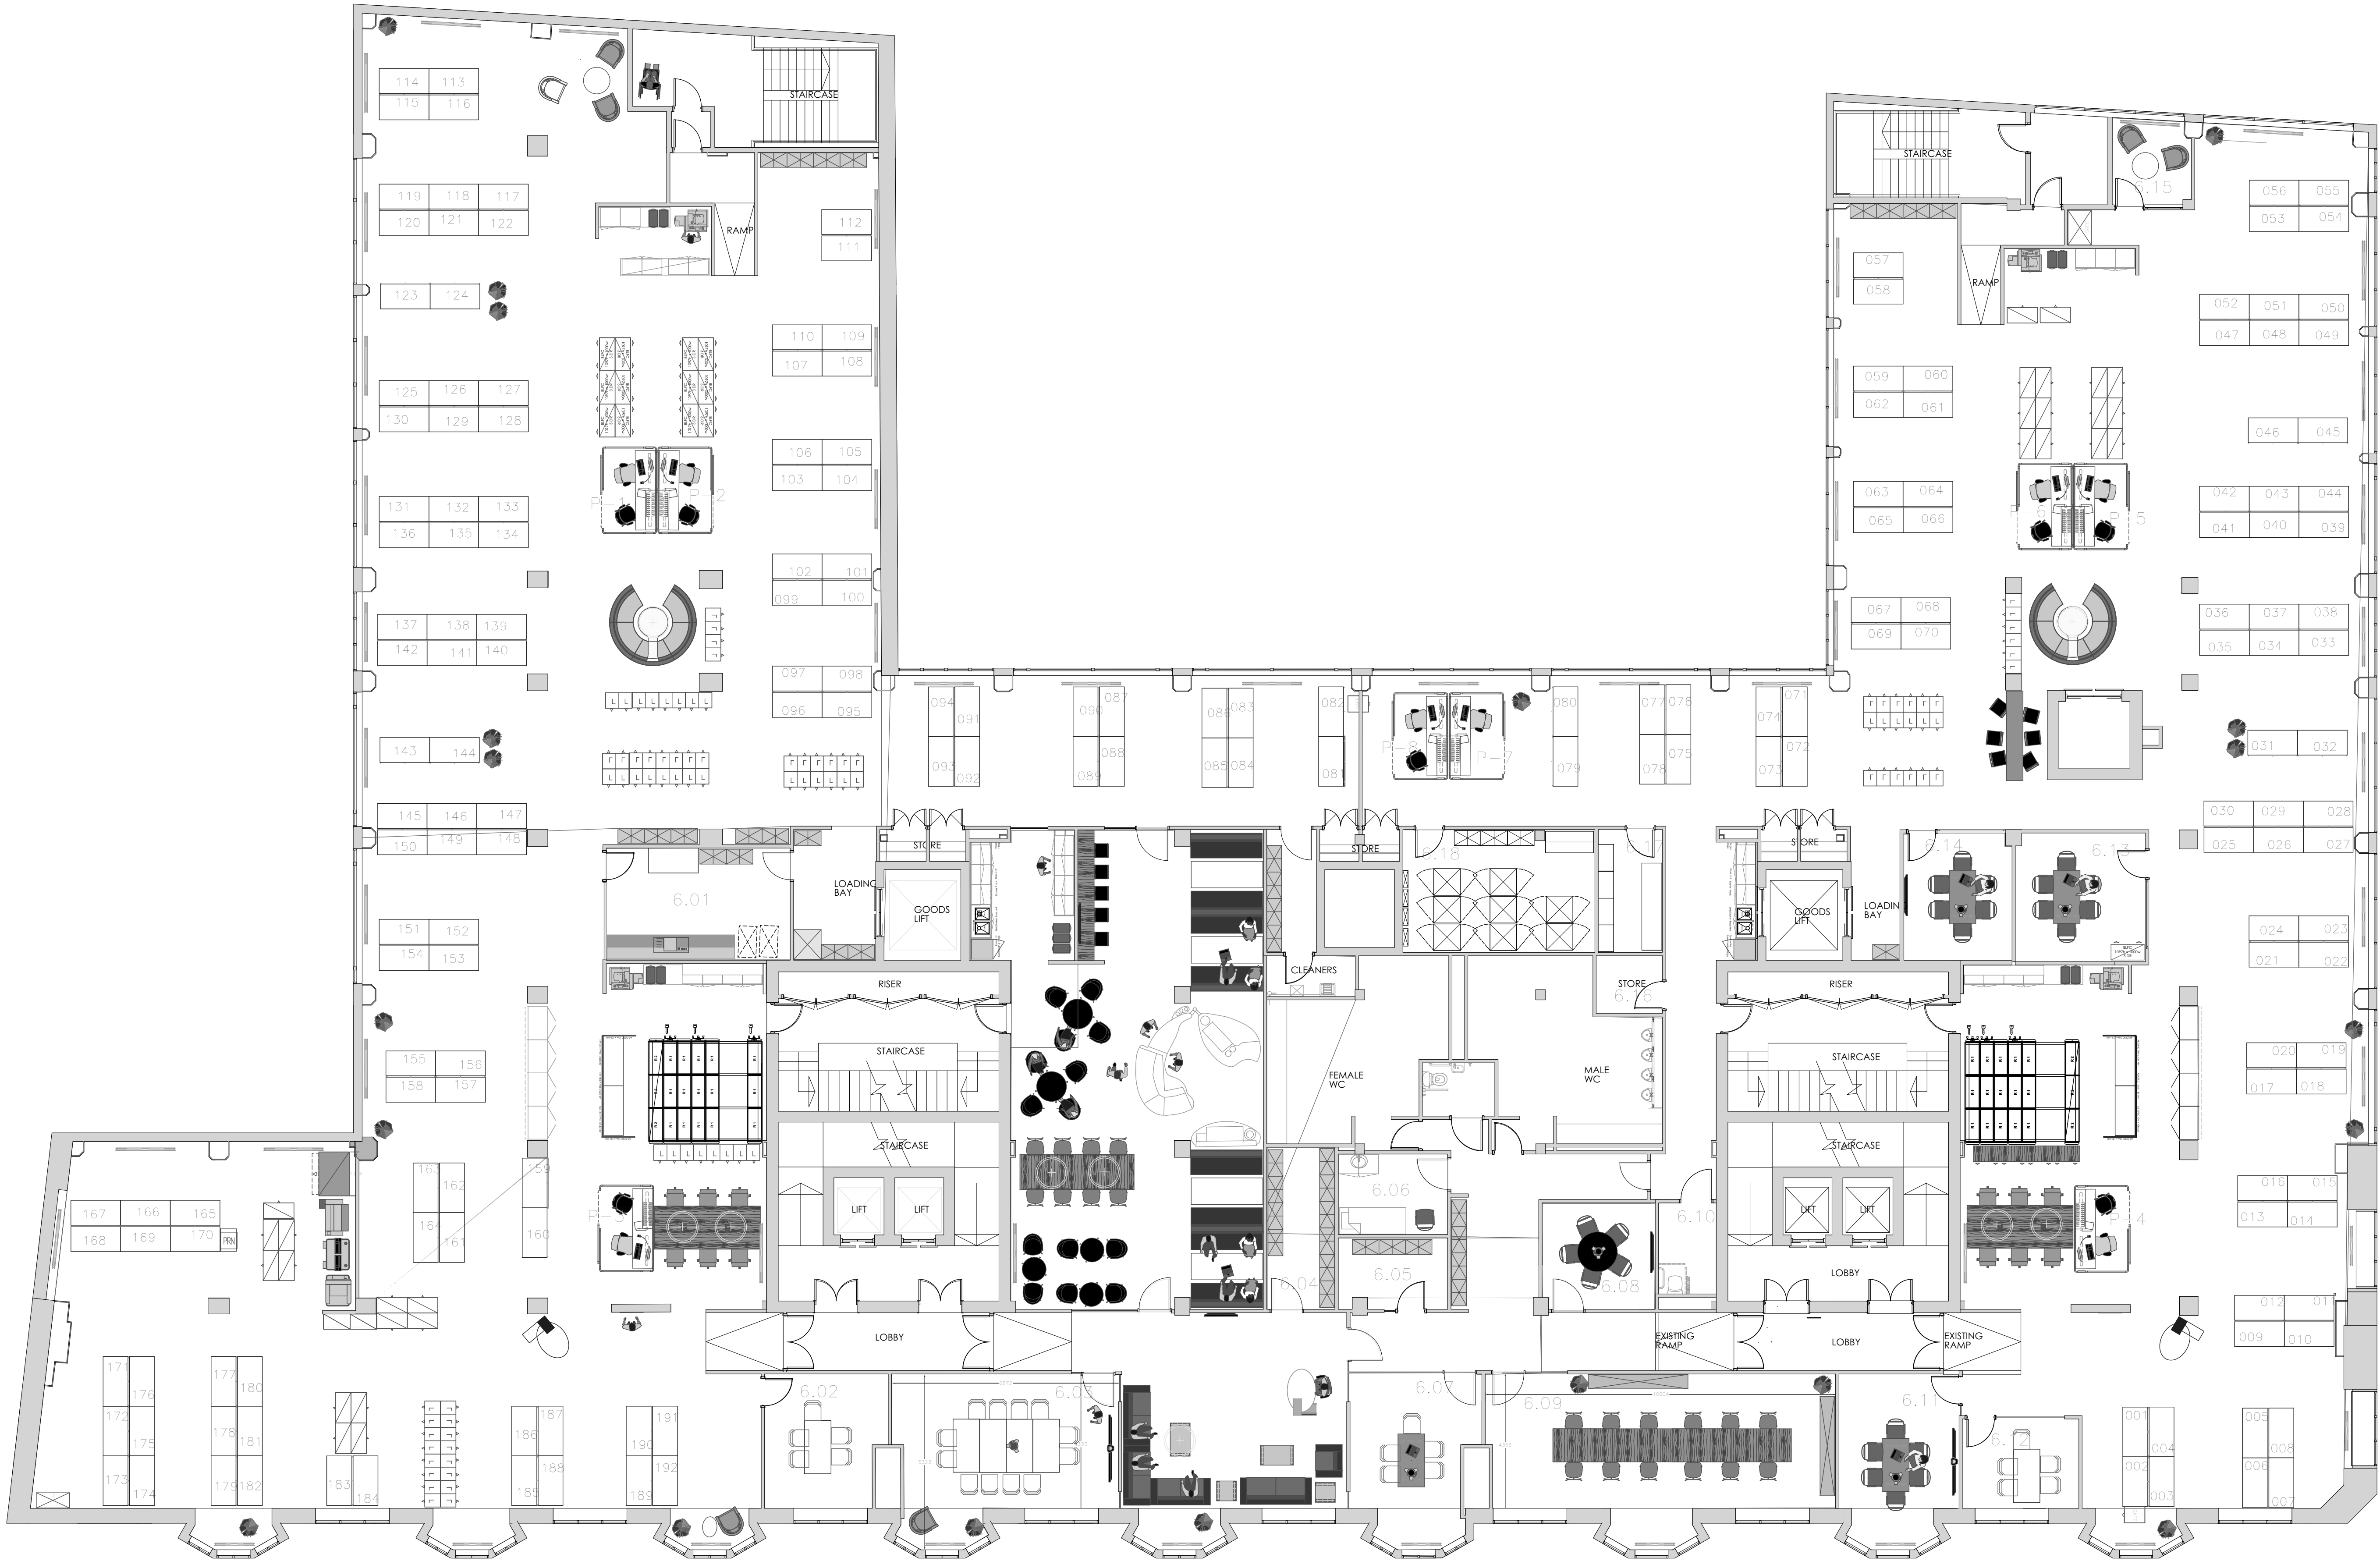

Notes

Check all dimensions on site. Do not scale from this drawing

Report any discrepancies and omissions to HLM Architects

This Drawing is Copyright ©

T01	ISSUE FOR TENDER	03/02/23	CC	AI
P03	FINAL ISSUE FOR COMMENT	20/01/23	CC	AI
P02	UPDATED TO BC COMMENTS 21/11/22	24/11/22	CC	AI
P01	PRELIMINARY ISSUE FOR COMMENT	11/11/22	CC	AI
Rev	Description	Date	By	Chk

Revisions

Suitability

Project

D2 TENDER

British Council
Manchester

Client

British Council

Title

SIXTH FLOOR
EXISTING GA PLAN

Drawing No.

Revision

BCM-HLM-01-06-DR-I-0000

T01

Scale @ A1

Drawn

1:100

CC

Date

Checked

09/11/2022

HLM



© HLMArchitects
2nd Floor
The Ruskin Building
Tudor Square
Sheffield S1 2LA

www.hlmarchitects.com
T. +44 (0) 114 263 9600
F. +44 (0) 114 263 9650
sheffield@hlmarchitects.com

L06

Existing GA Plan

1:100

