


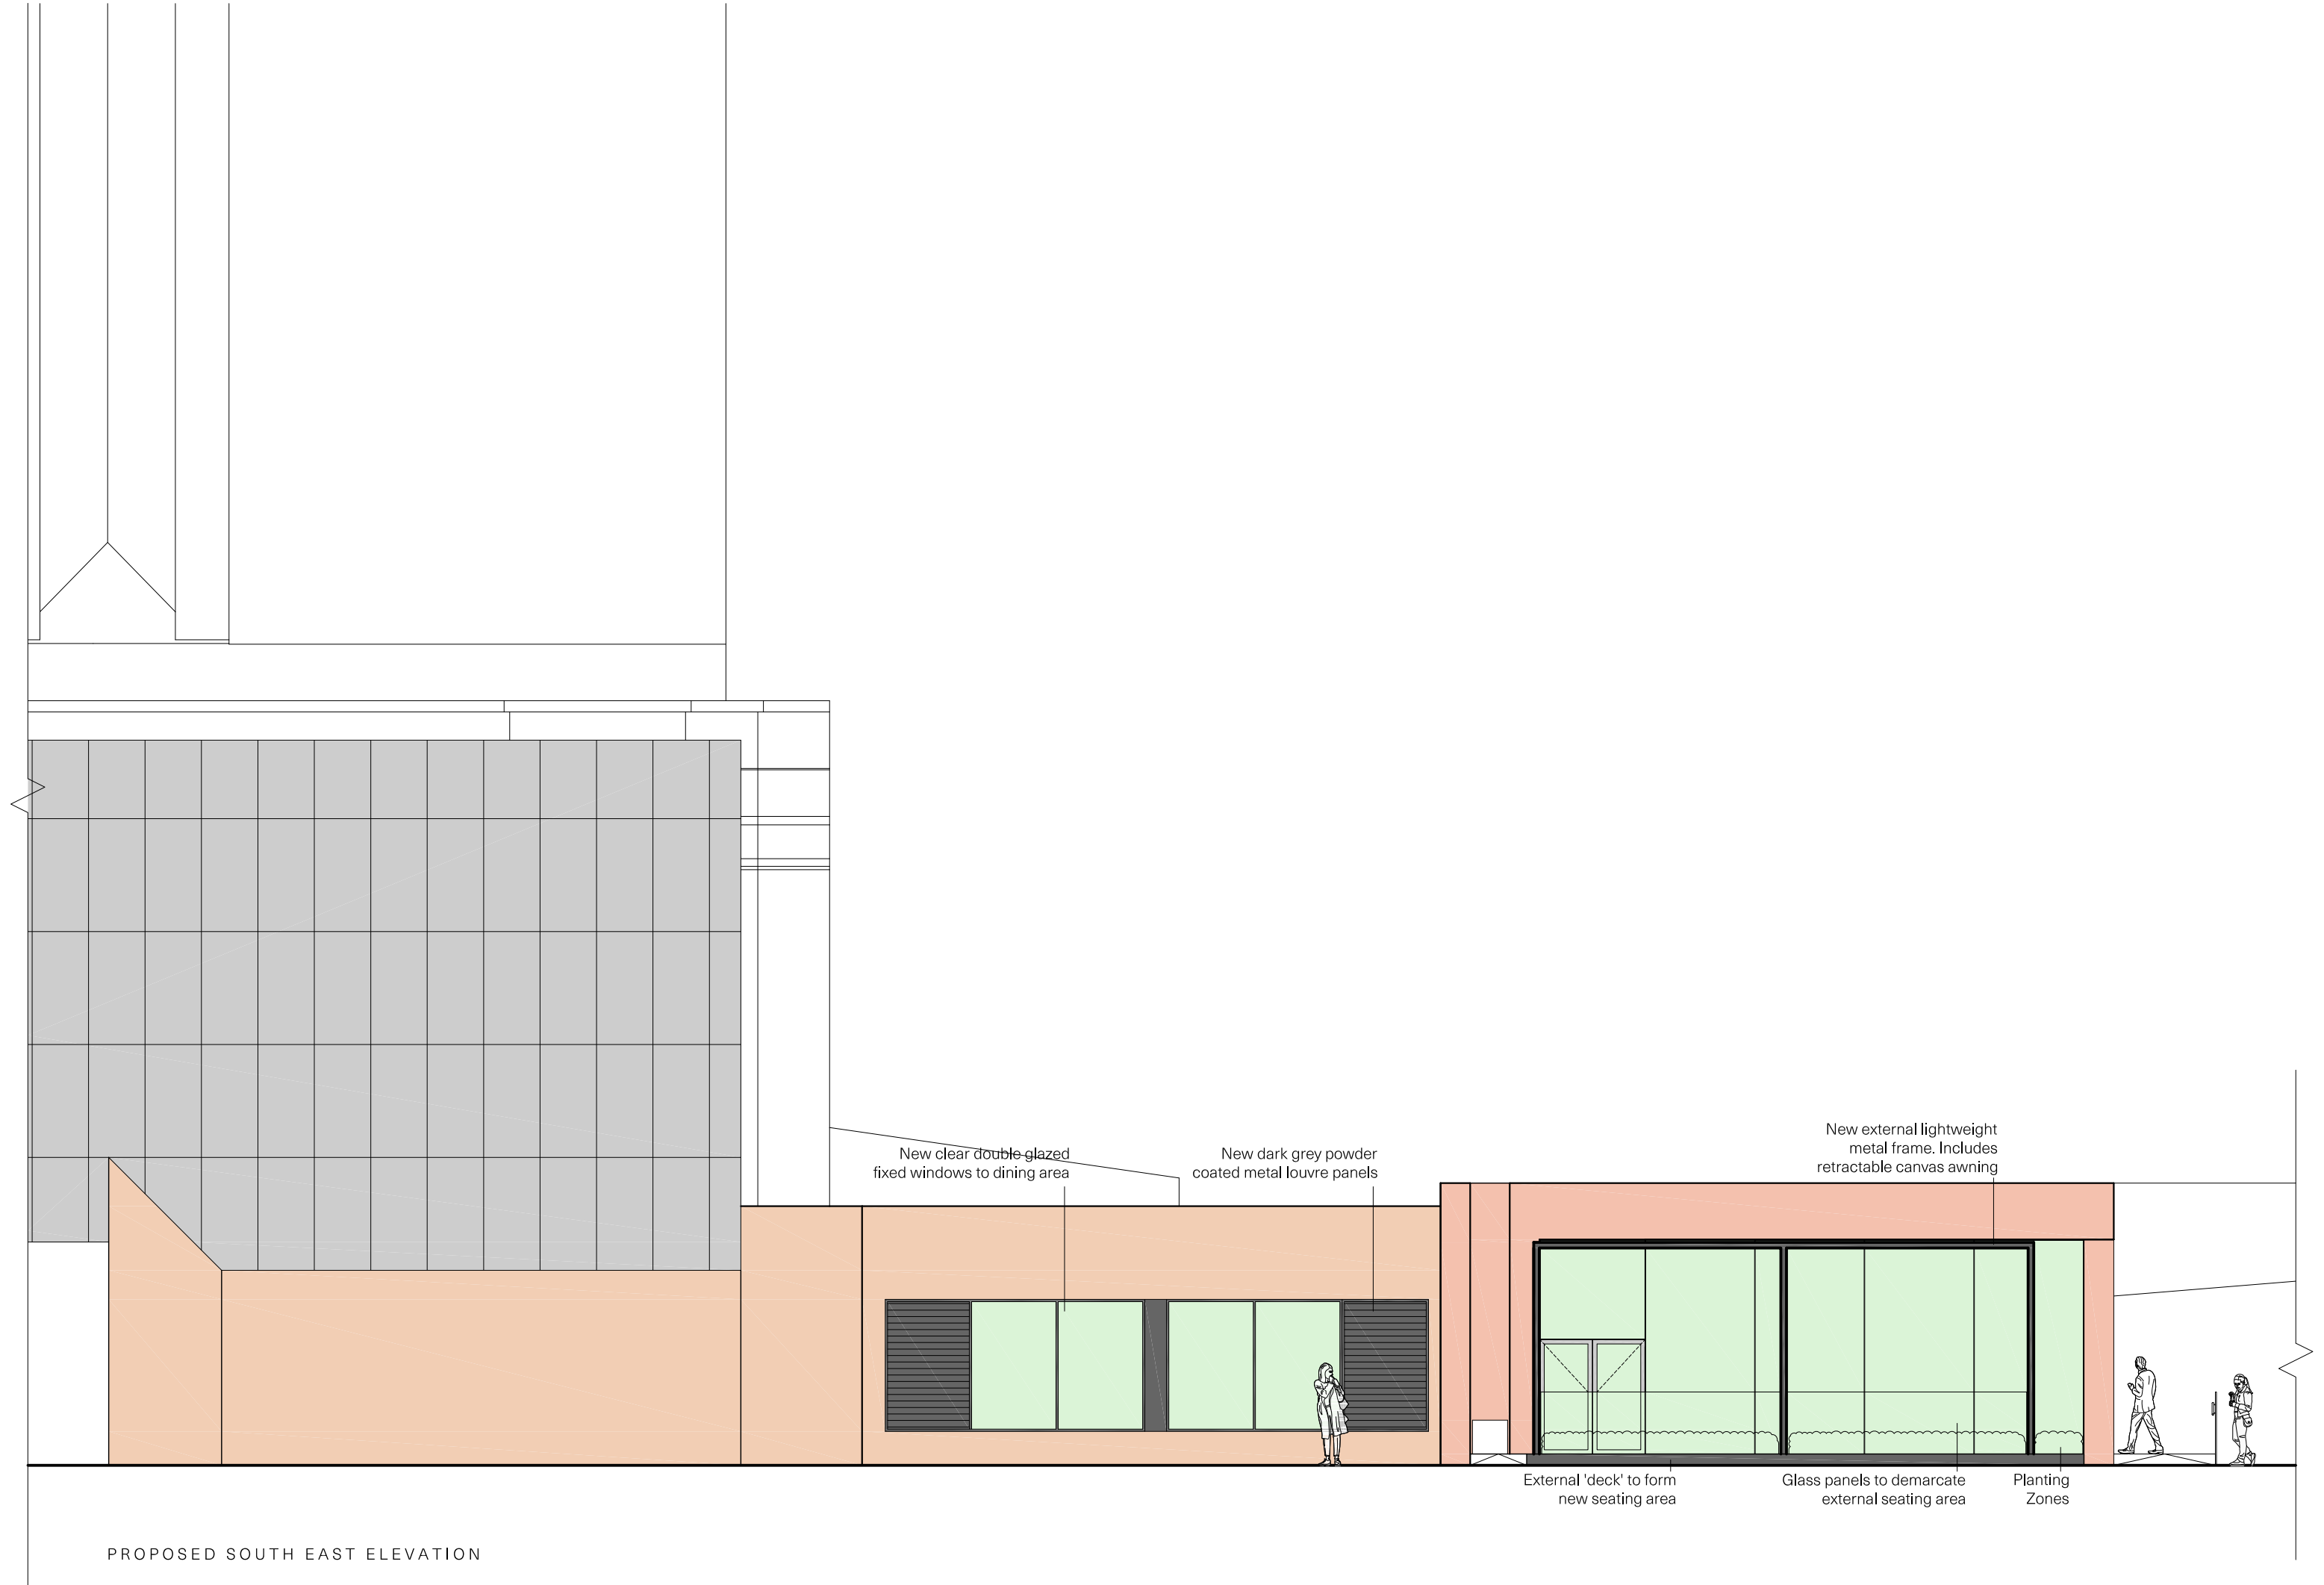

PROPOSED SOUTH EAST ELEVATION