


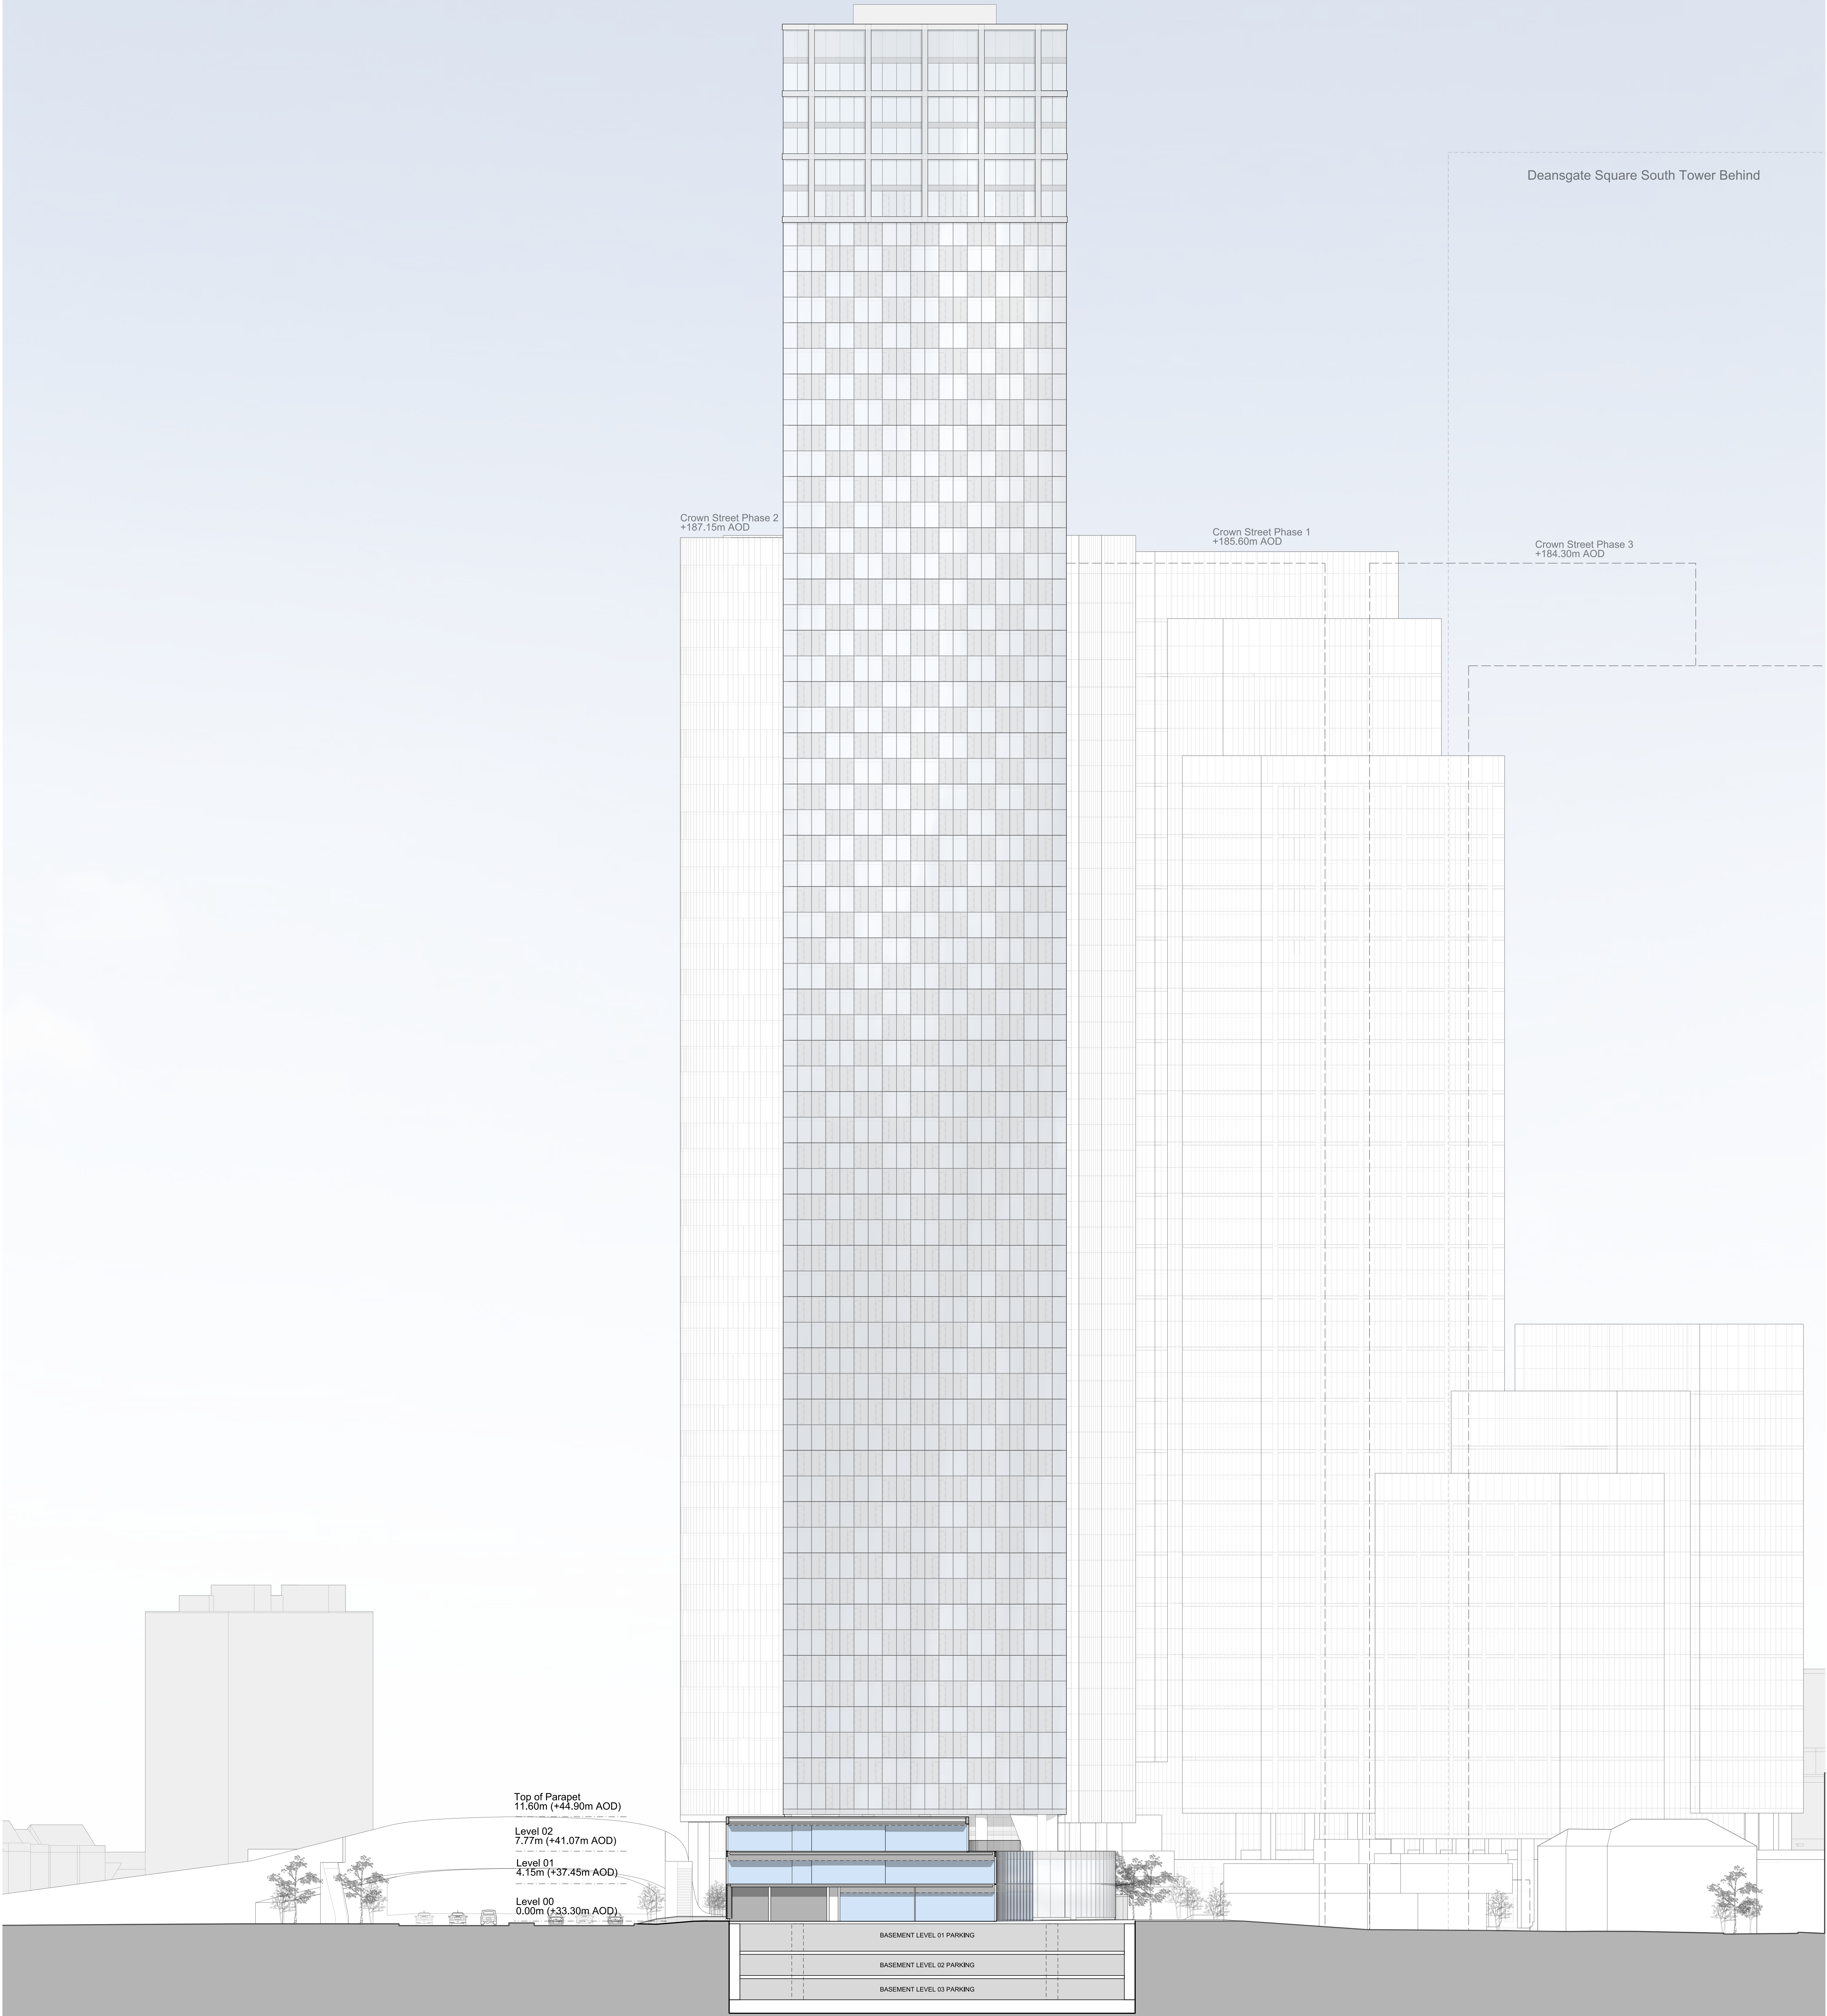


This drawing is copyright.
Do not scale off dimensions.
All dimensions to be checked on site by contractor.
Contractor to report any dimensional discrepancies,
errors or omissions prior to commencing on site.

NOTE:

NORTH

Rev.	Date	Description
P 01	20-04-2023	Planning Issue

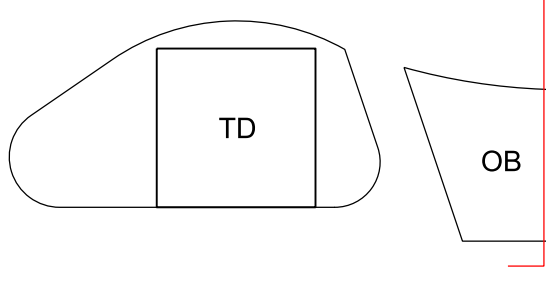

Project Title
Great Jackson Street - Plot D
Manchester

Status
Planning

Drawing Title
Z1 Site
Section CC

Job No	Scale	Date
10419	1:250 @ A1	APR 2023
Drawing No	10419-Z1-SHP-G100-SE-XX-B5D803	Revision
		P 01

simpsonhaugh

MANCHESTER
Riverside, 4 Commercial St
Manchester M2 1BP
Tel: 0161 608 2290
www.simpsonhaugh.com

LONDON
28 Roberts Place
London EC1A 1BB
Tel: 020 755 100 800
mail@simpsonhaugh.com