




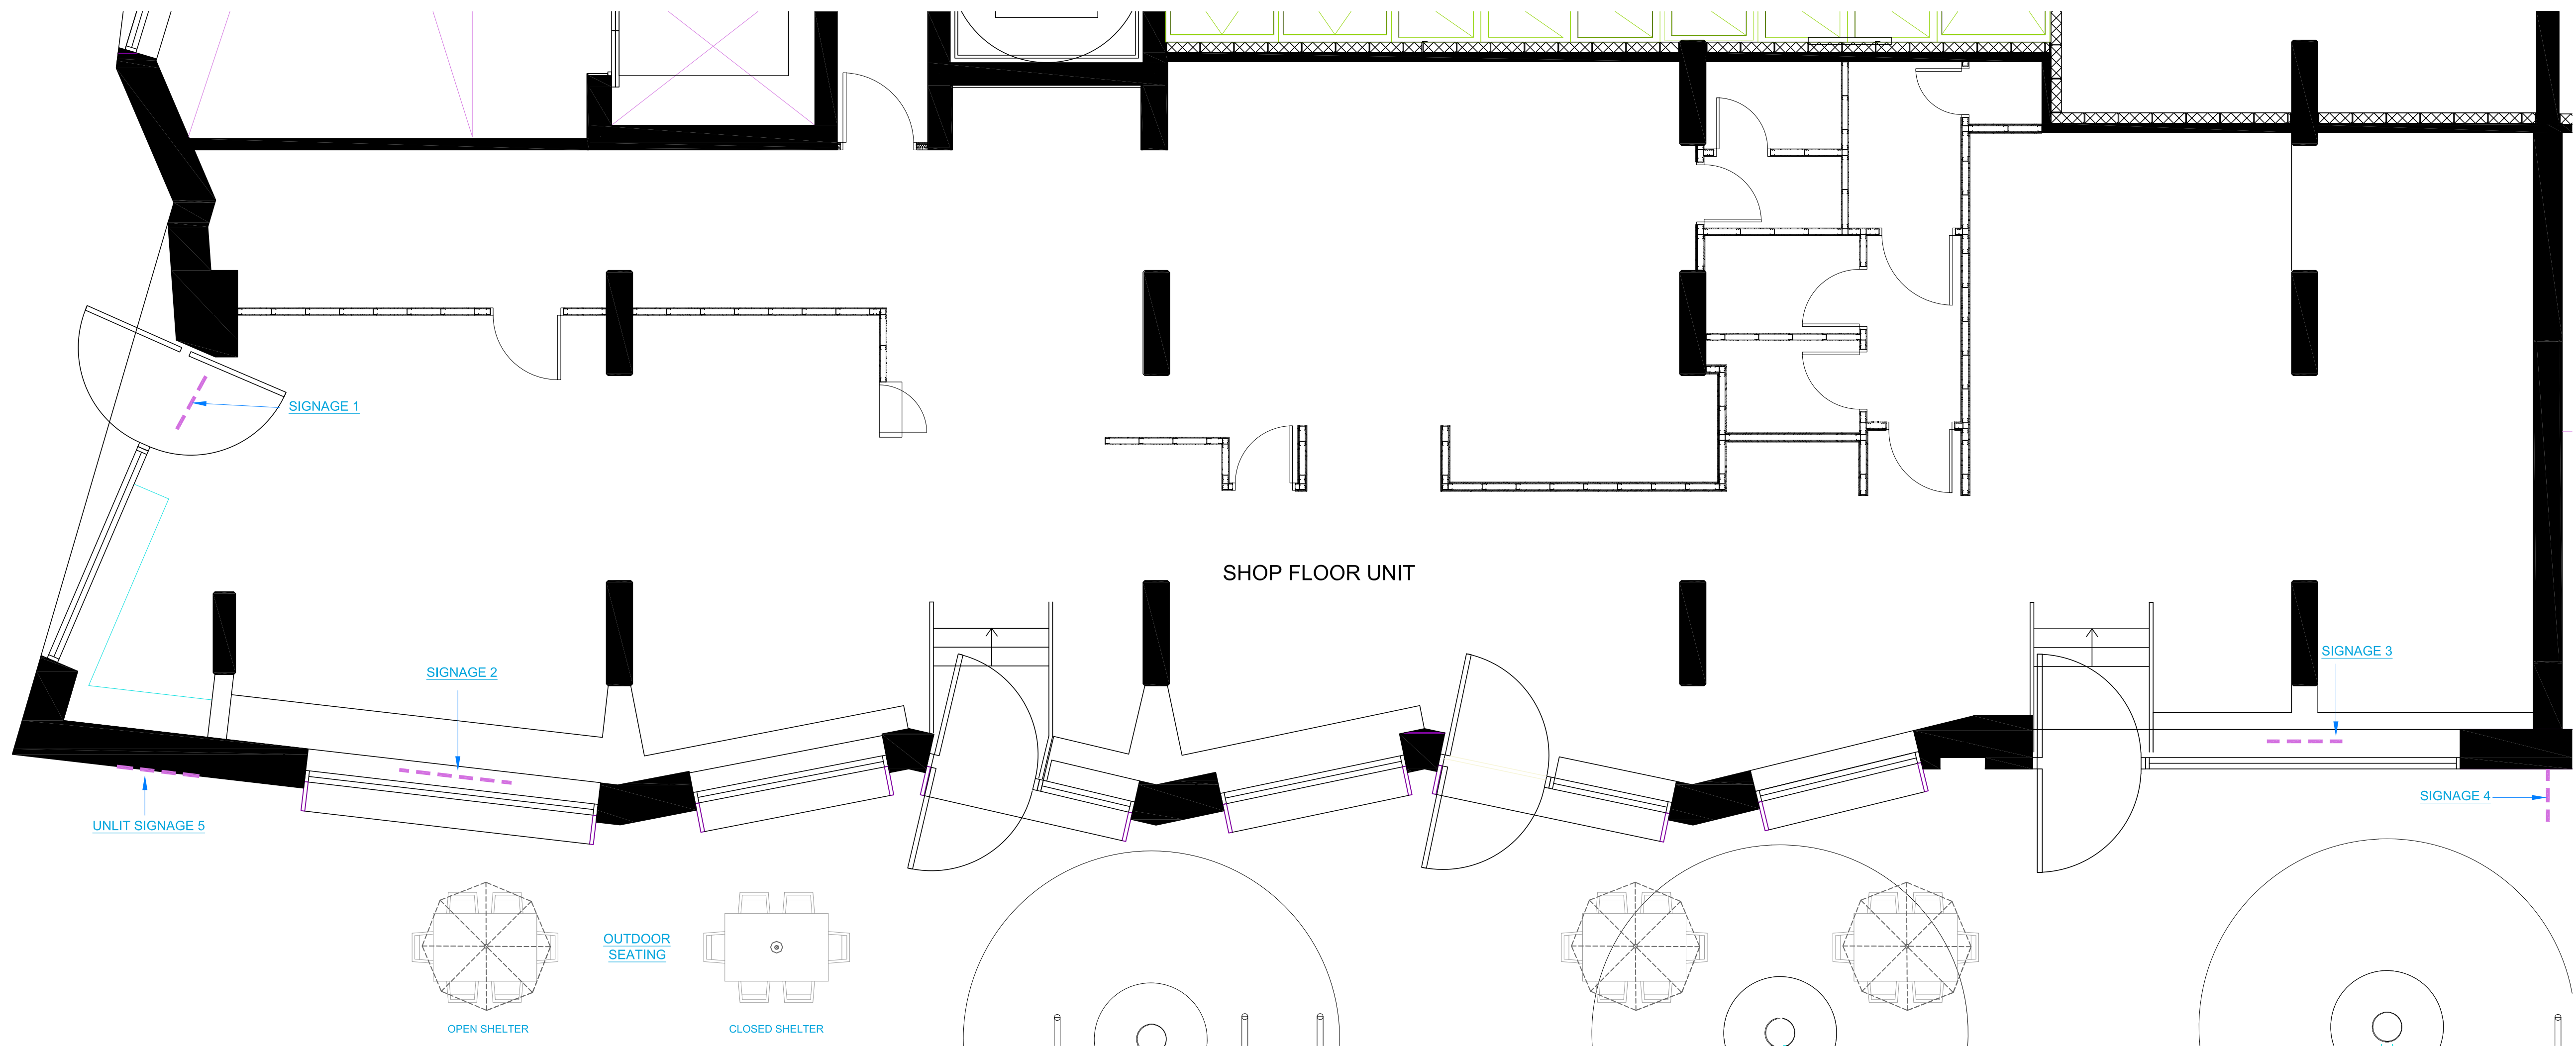


DETAILED SIGNAGE PLAN
Scale 1:50 @ A1

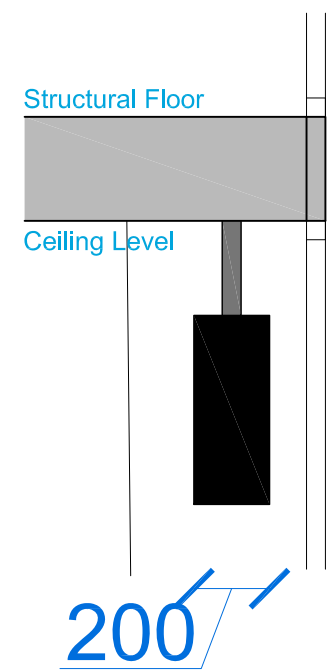


SIGNAGE SECTION
Scale 1:20 @ A1

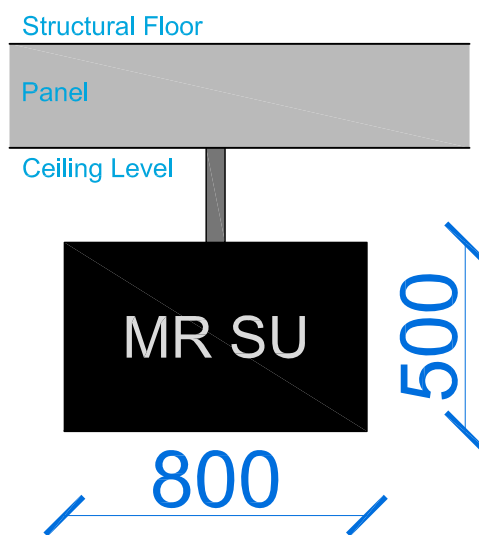


SIGNAGE 1 ELEVATION
Scale 1:20 @ A1

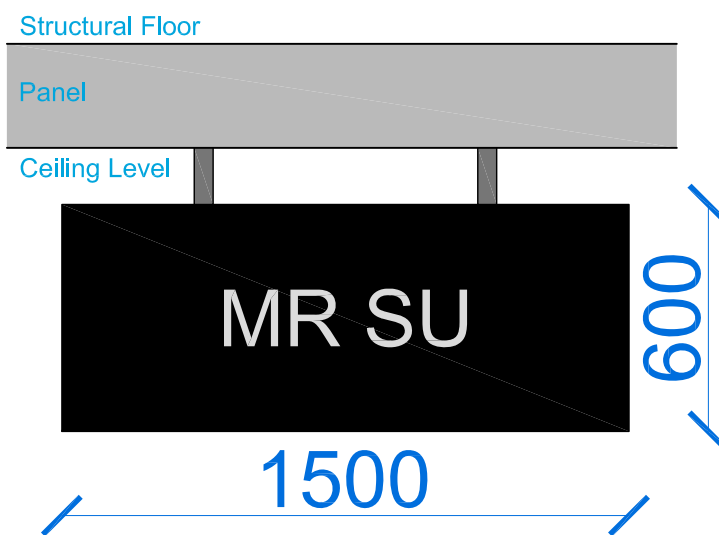


SIGNAGE 2 ELEVATION
Scale 1:20 @ A1

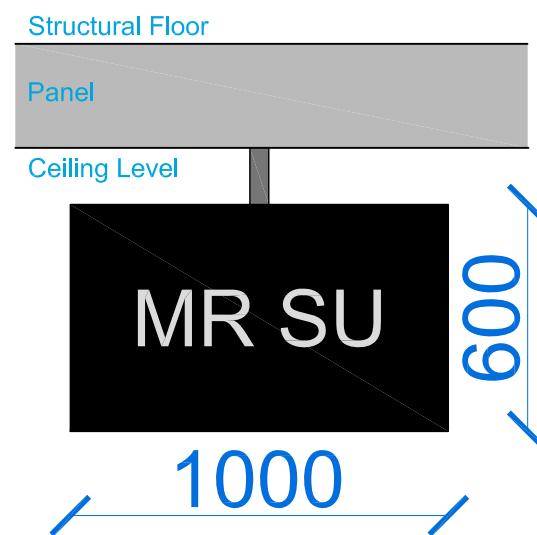

SIGNAGE 3 ELEVATION
Scale 1:20 @ A1

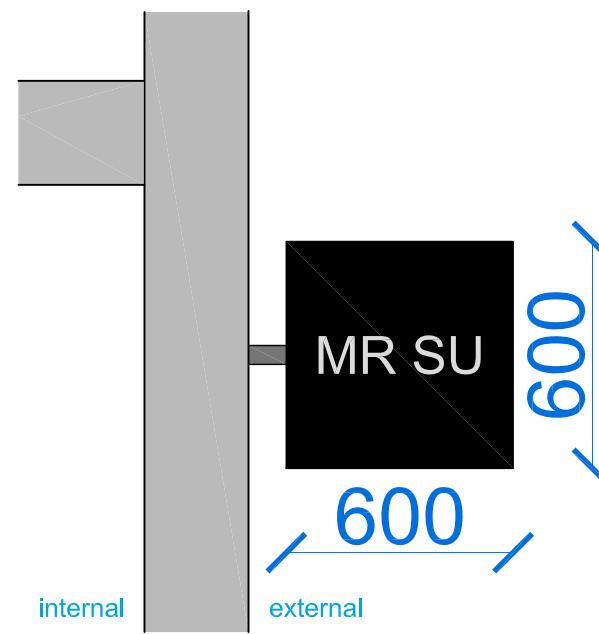

SIGNAGE 4 SECTION
Scale 1:20 @ A1

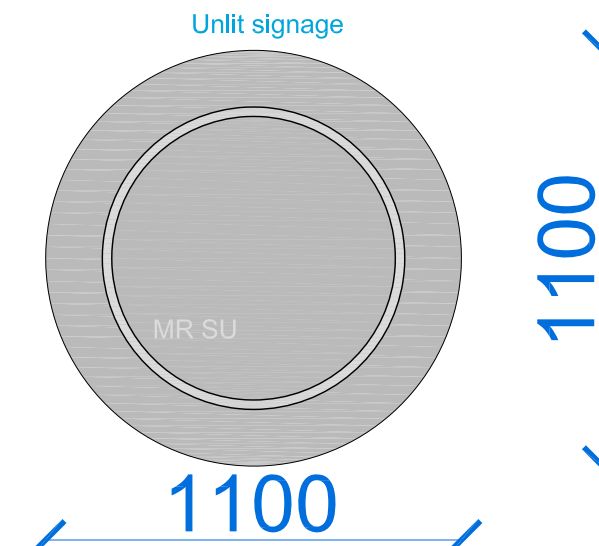

SIGNAGE 5 SECTION
Scale 1:20 @ A1

NOTE: Do not scale drawing. Work to figured dimensions. This drawing has been prepared for planning purposes only and is to be read in conjunction with all other relevant specialist drawings, details and specifications. All works are to be carried out in accordance with the latest edition of the Building Regulations and any amendments, together with all relevant British Standards and codes of practice. All dimensions unless stated otherwise are in millimetres. All dimensions and levels are to be checked by the contractor on the job prior to order, installation or commencement of work on site. Contractor to check and satisfy himself of the positions of all existing statutory authorities make services on and around site. All materials and proprietary items are to be fixed / installed / applied in strict accordance with the respective manufacturers recommendations. At all stages of work, the contractor will be responsible for and must ensure the overall stability of all buildings, structures and excavations etc. is maintained. During the construction works all existing fire drainage is to be adequately protected and normal flows maintained.

Issue Purpose : Discharge of Condition Application

Client	N/A	Drawn	ZC
Project	Proposed backlit LED Signage and outdoor seating	Date	29-03-2023
		Scale	1:20,50 @ A1
Address	Mr Su's, Circle Square, Ground Floor, Building 10b Ancillary Unit, Manchester, M1 7FA	Stage Identification	
		Design - D	Sketch Scheme - SK
Title	Detailed Signage Plan and Elevations	Planning - P	Construction - C

Rev : dd-mm-yyyy : Initial : Issue

Drawing Number 22-110 - P - 01

Faum Architecture

Studio 2,
First Floor,
610 Leeds Road,
Bradford,
BD3 9TY

01274 928259

www.faumarchitecture.co.uk

FAUM
ARCHITECTURE