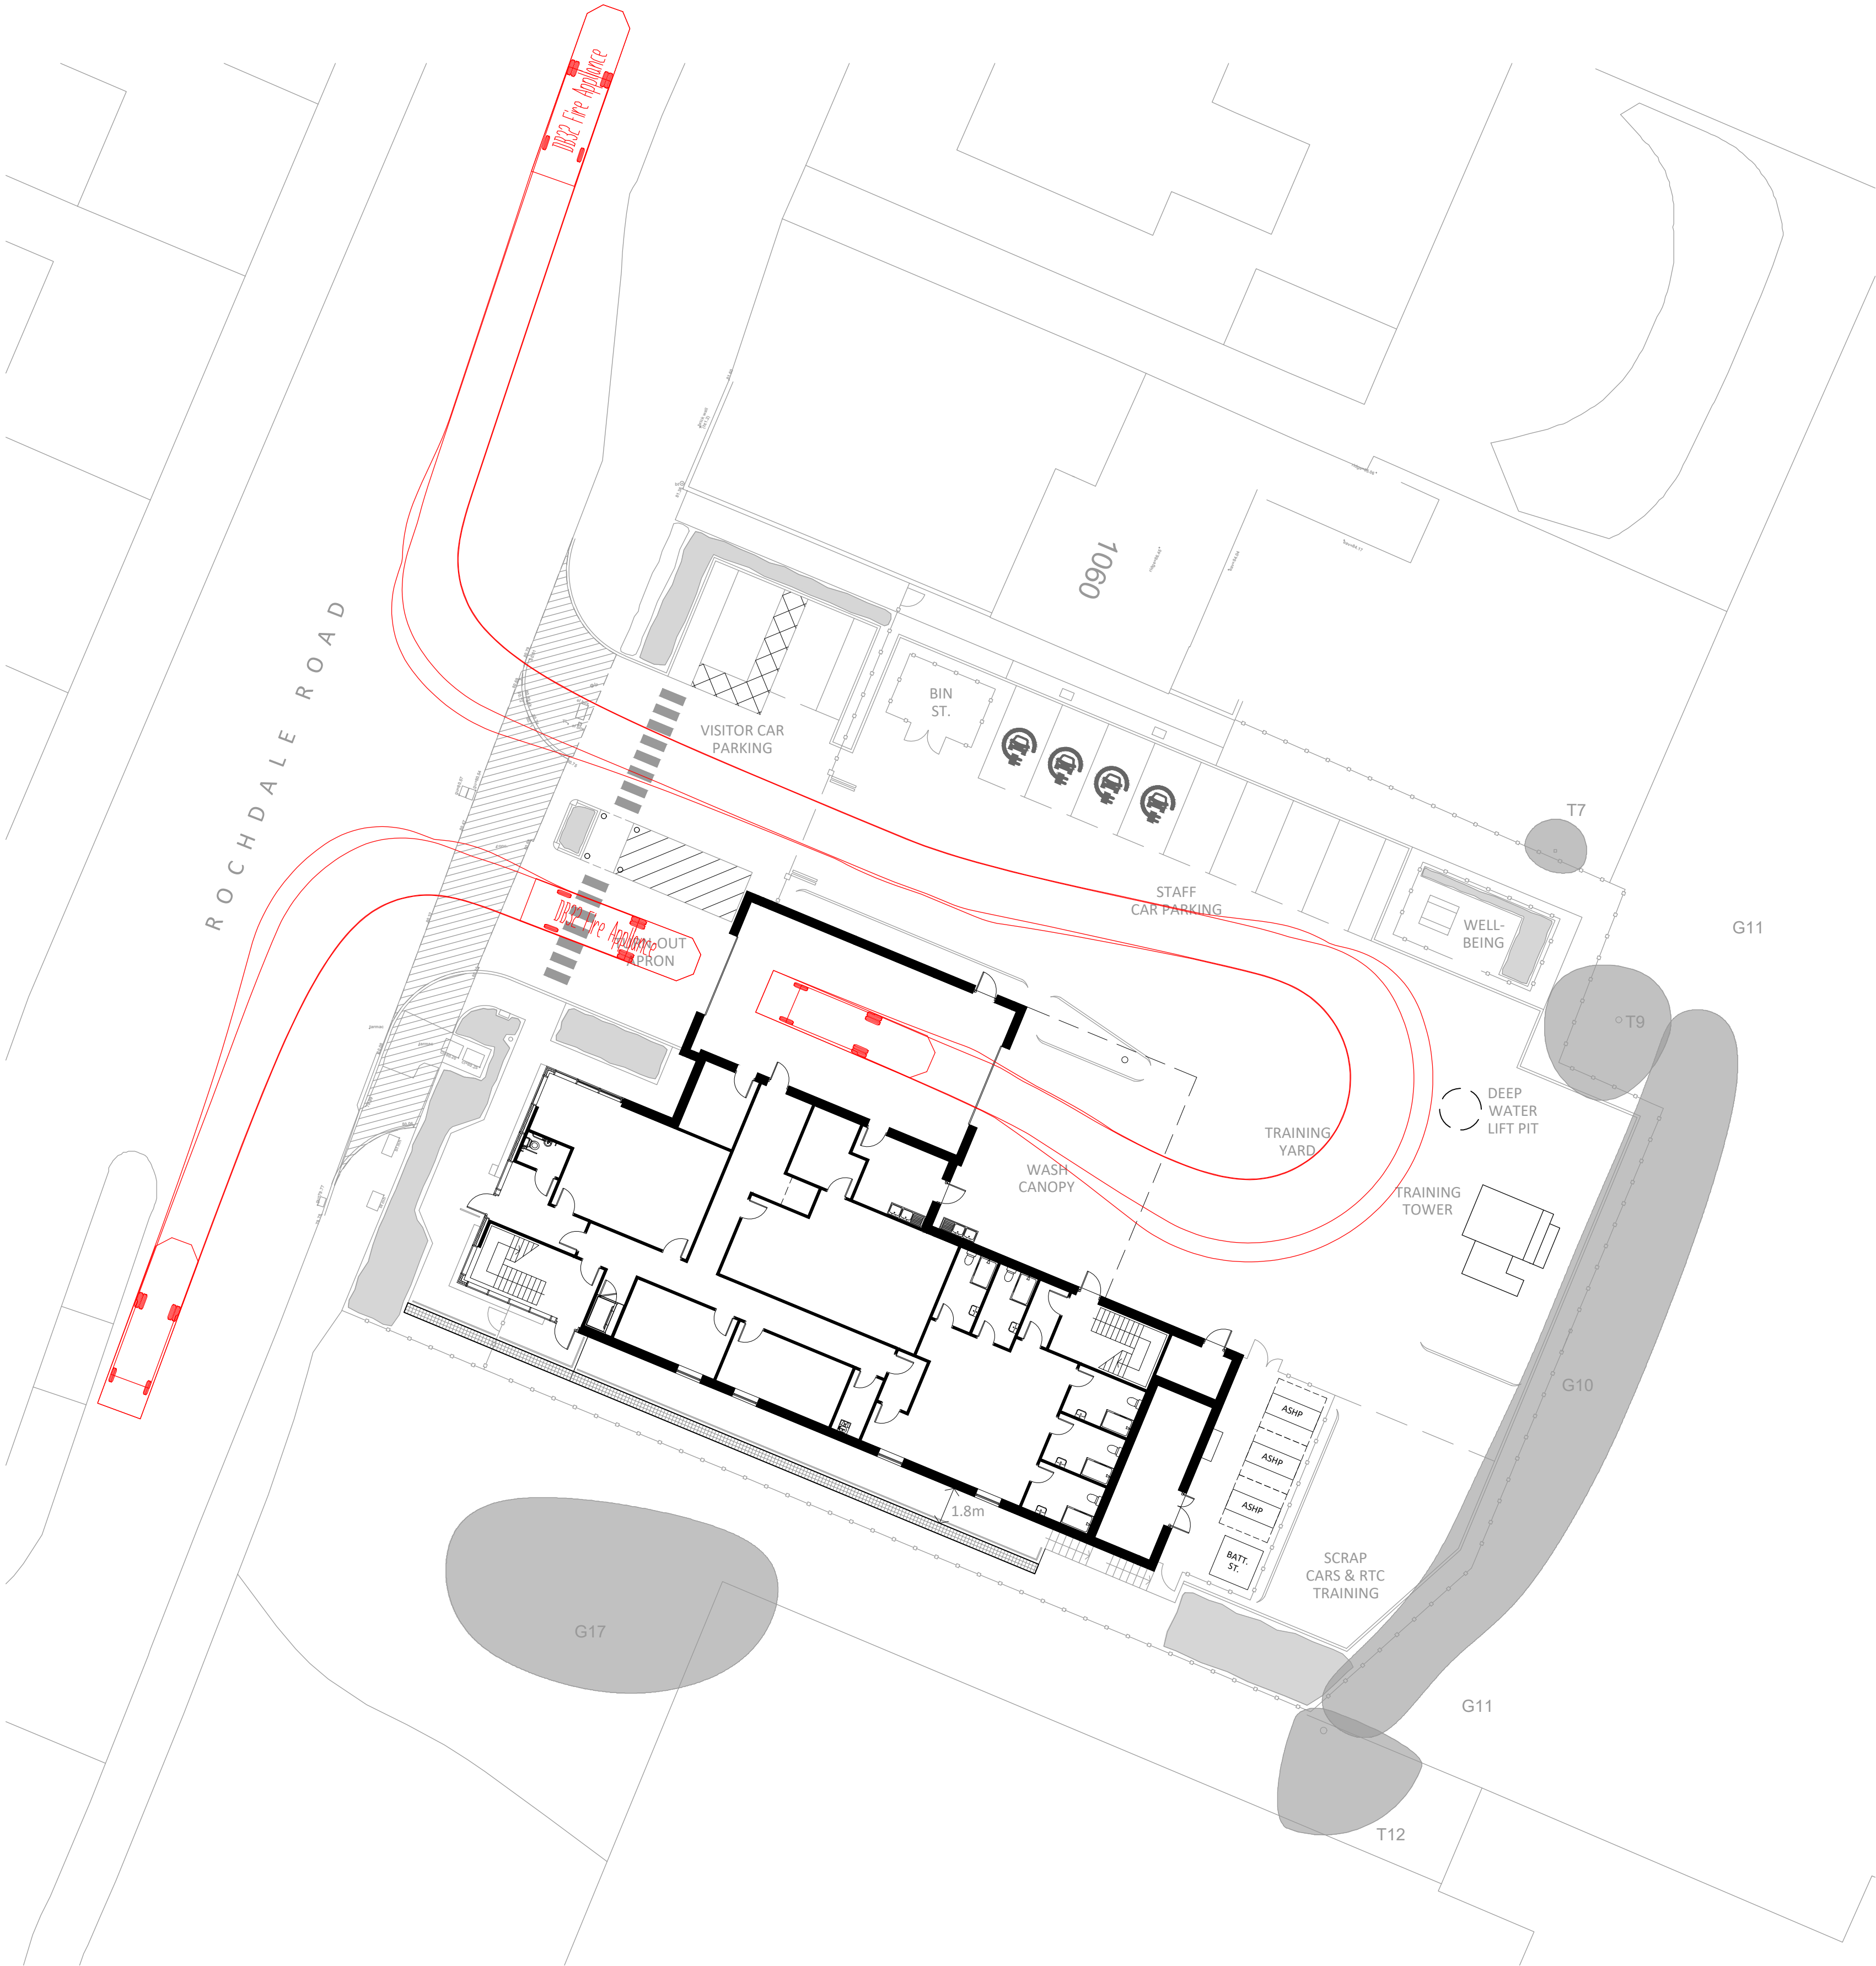


status

PLANNING


This drawing is ©Bradshaw Gass & Hope LLP and is not to be copied, reproduced or re-distributed either in whole or in part without the prior written permission of the originator.


The originator shall have no responsibility for any liability, loss, cost, damage or expense arising from or relating to any use of this document other than for its intended purpose on this project.

This drawing shall be read in conjunction with all other relevant drawings, specifications and associated documentation. Any discrepancies, errors or omissions are to be reported to the originator before proceeding with work.

All dimensions are to be checked on site by the contractor prior to proceeding with any work.

Hazard Identification 		
ref	hazard	date

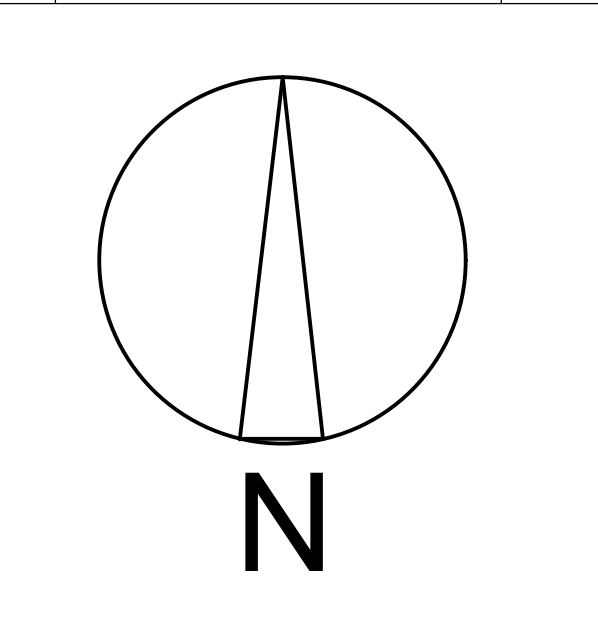

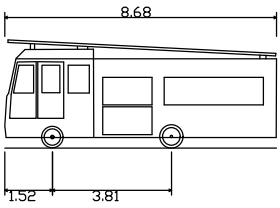	
DB32 Fire Appliance	8.680m
Overall Length	2.10m
Overall Width	2.43m
Overall Body Height	0.327m
Min Body Ground Clearance	2.12m
Max Track Width	6.00s
Lock to lock time	7.910m
Kerb to Kerb Turning Radius	

P2	UPDATED TO REFLECT CURRENT SITE LAYOUT	ST	12.04.23
P1	FIRST ISSUE	ST	17.03.23
ref	revision	by	date



Architects
Consulting Engineers
Quantity Surveyors

21 Silverwell Street
Bolton
BL1 1PR
t: 01204 525321
email@bghbolton.co.uk
www.bghbolton.co.uk

Bradshaw Gass & Hope LLP

client	GREATER MANCHESTER COMBINED AUTHORITY		
project	NEW FIRE STATIONS FEASIBILITY STUDIES		
drawing	BLACKLEY FIRE STATION PROPOSED VEHICLE TRACKING		
drawn by	AC	date	MAR 23
checked by		date	
scale	1:200		A1
dwg no	1978.35.1254	rev	P2