


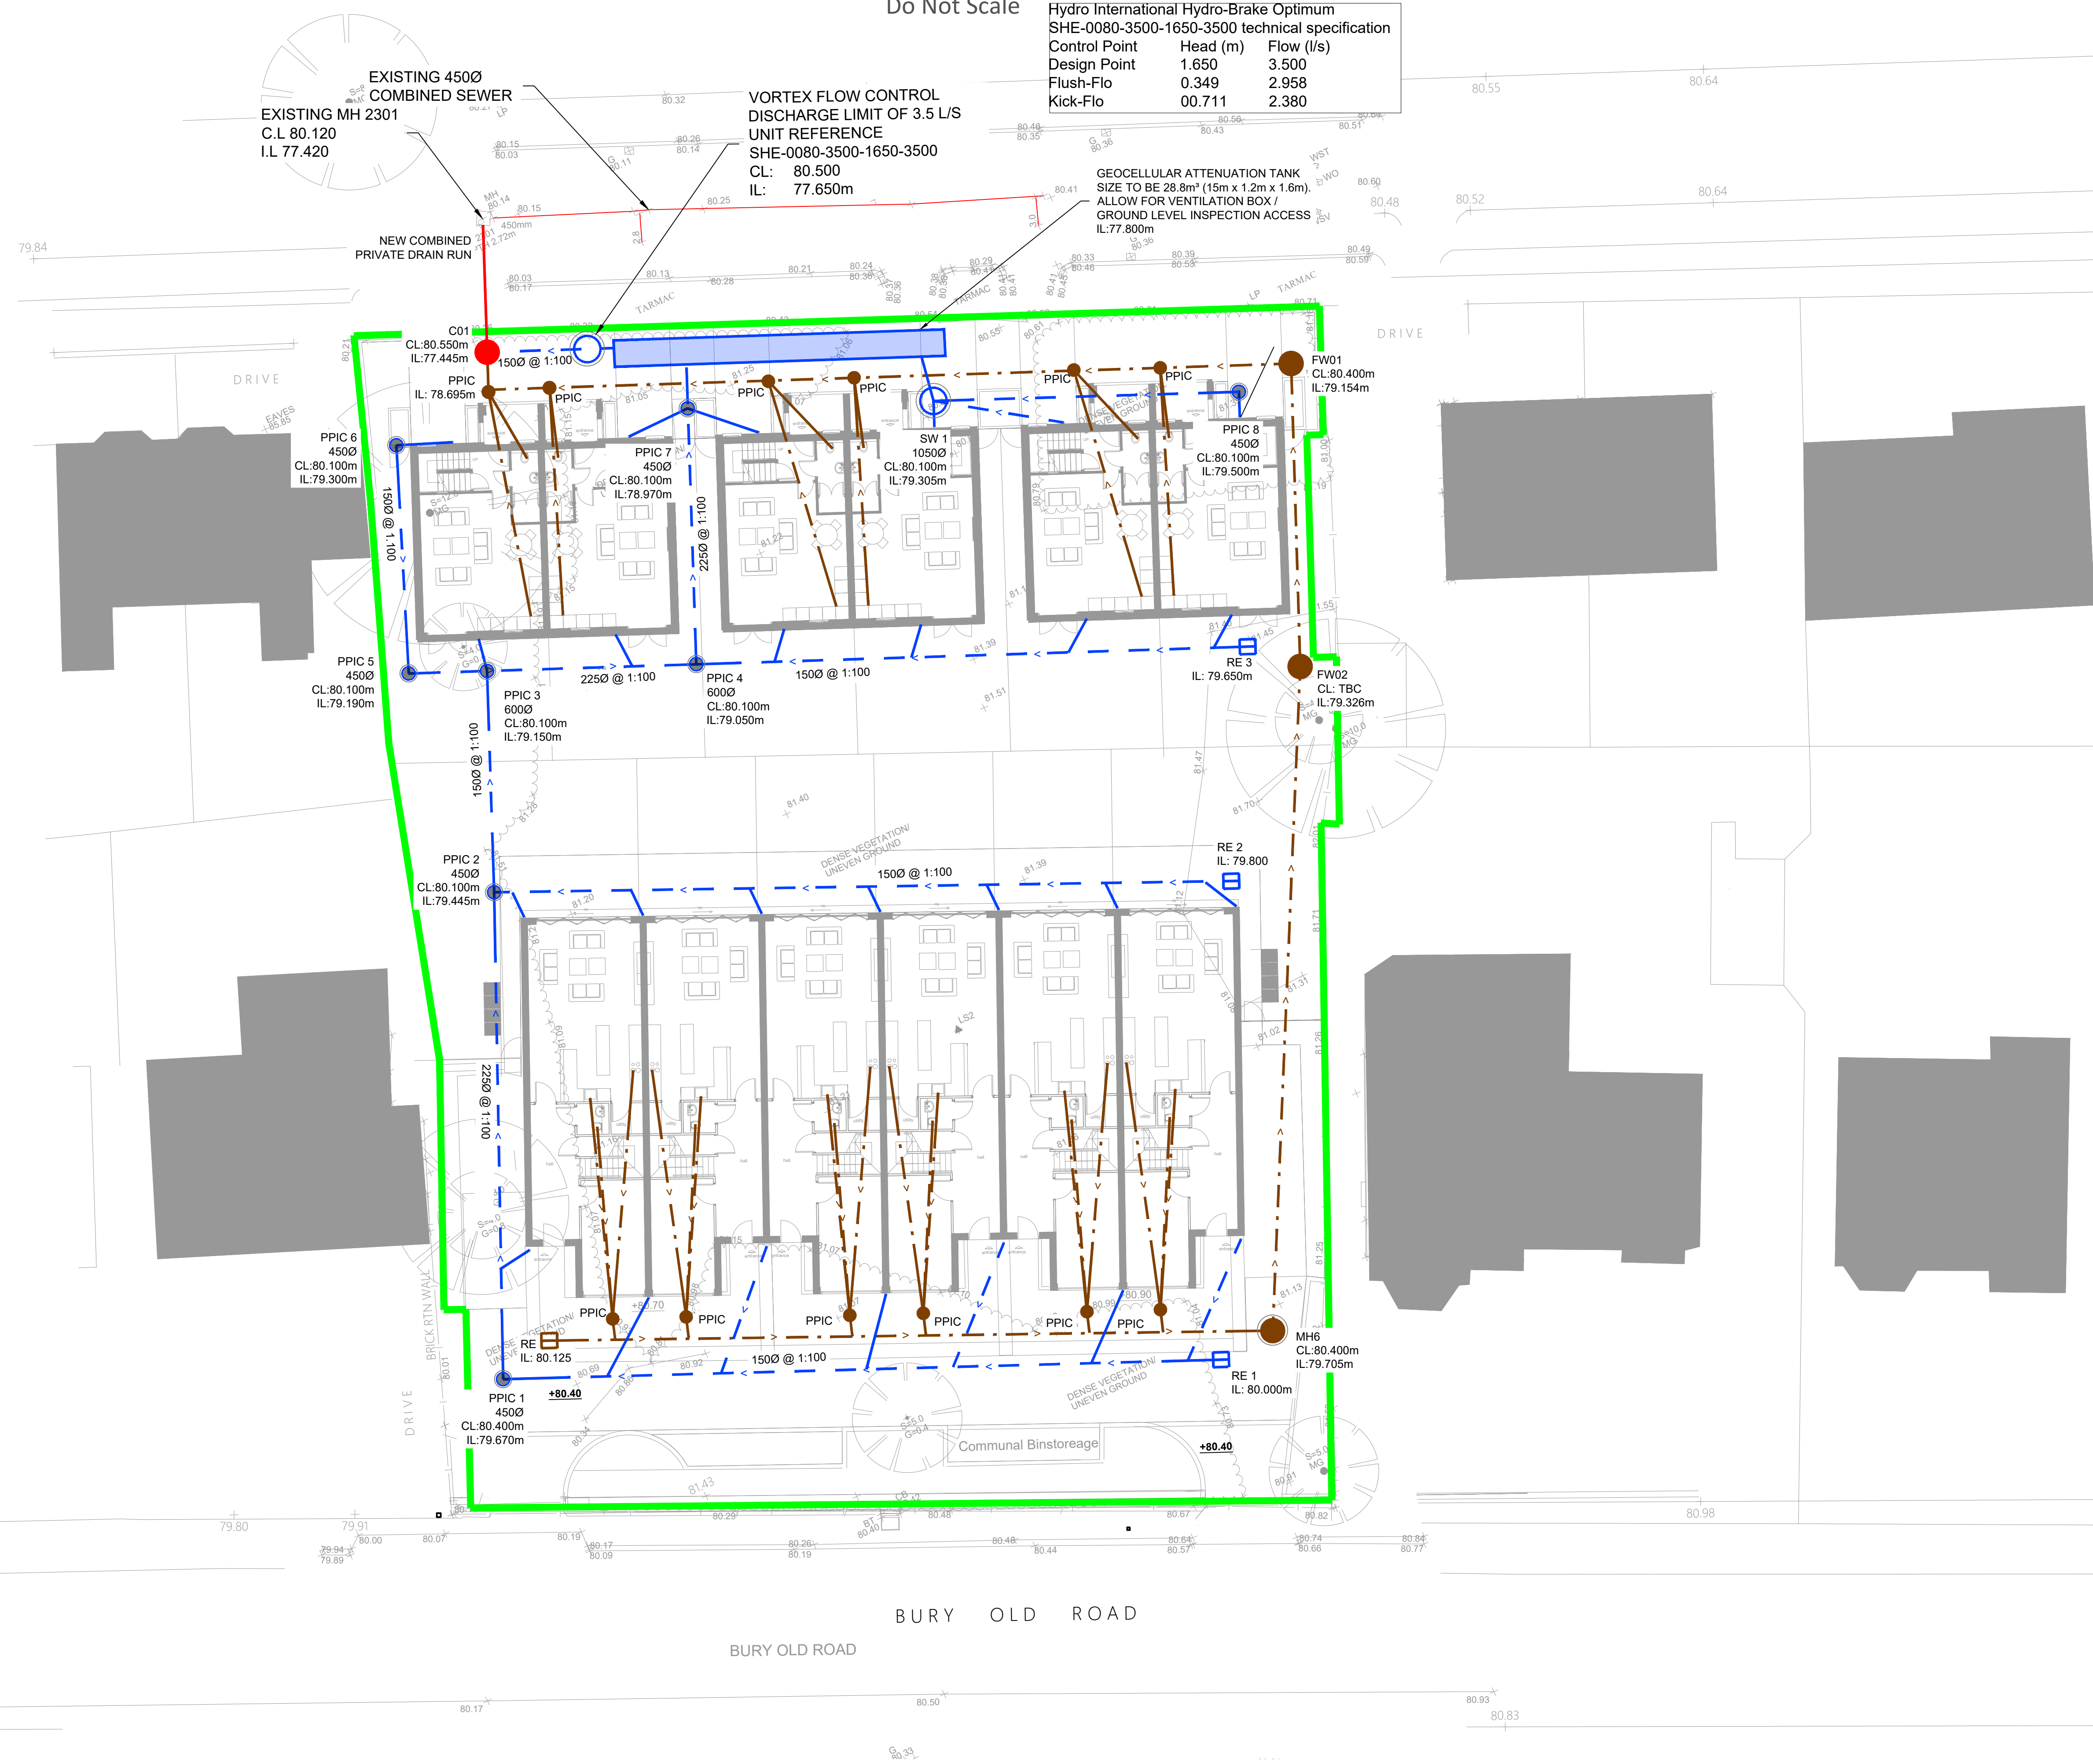

Project Number	Originator	Volume	Level	Type	Role	Drwg. No.	Rev.
100.20004-ACE-XX-XX-DR-C-1001							P04