



Reference for painted areas on Quay Street




Existing reference image



Indicative proposed mock up, gold elements shown.

GENERAL NOTES

Do not scale from this print or use as a template.
All dimensions must be verified on site before any work is put in hand and any discrepancies must be reported to the Architect. Where any variations occur between small scale and detailed drawings, detail drawings should be worked from.
Copyright of this drawing is reserved by Osbornes and is issued on condition that it is not copied or disclosed to any third party either wholly or in part without the consent of Osbornes in writing.

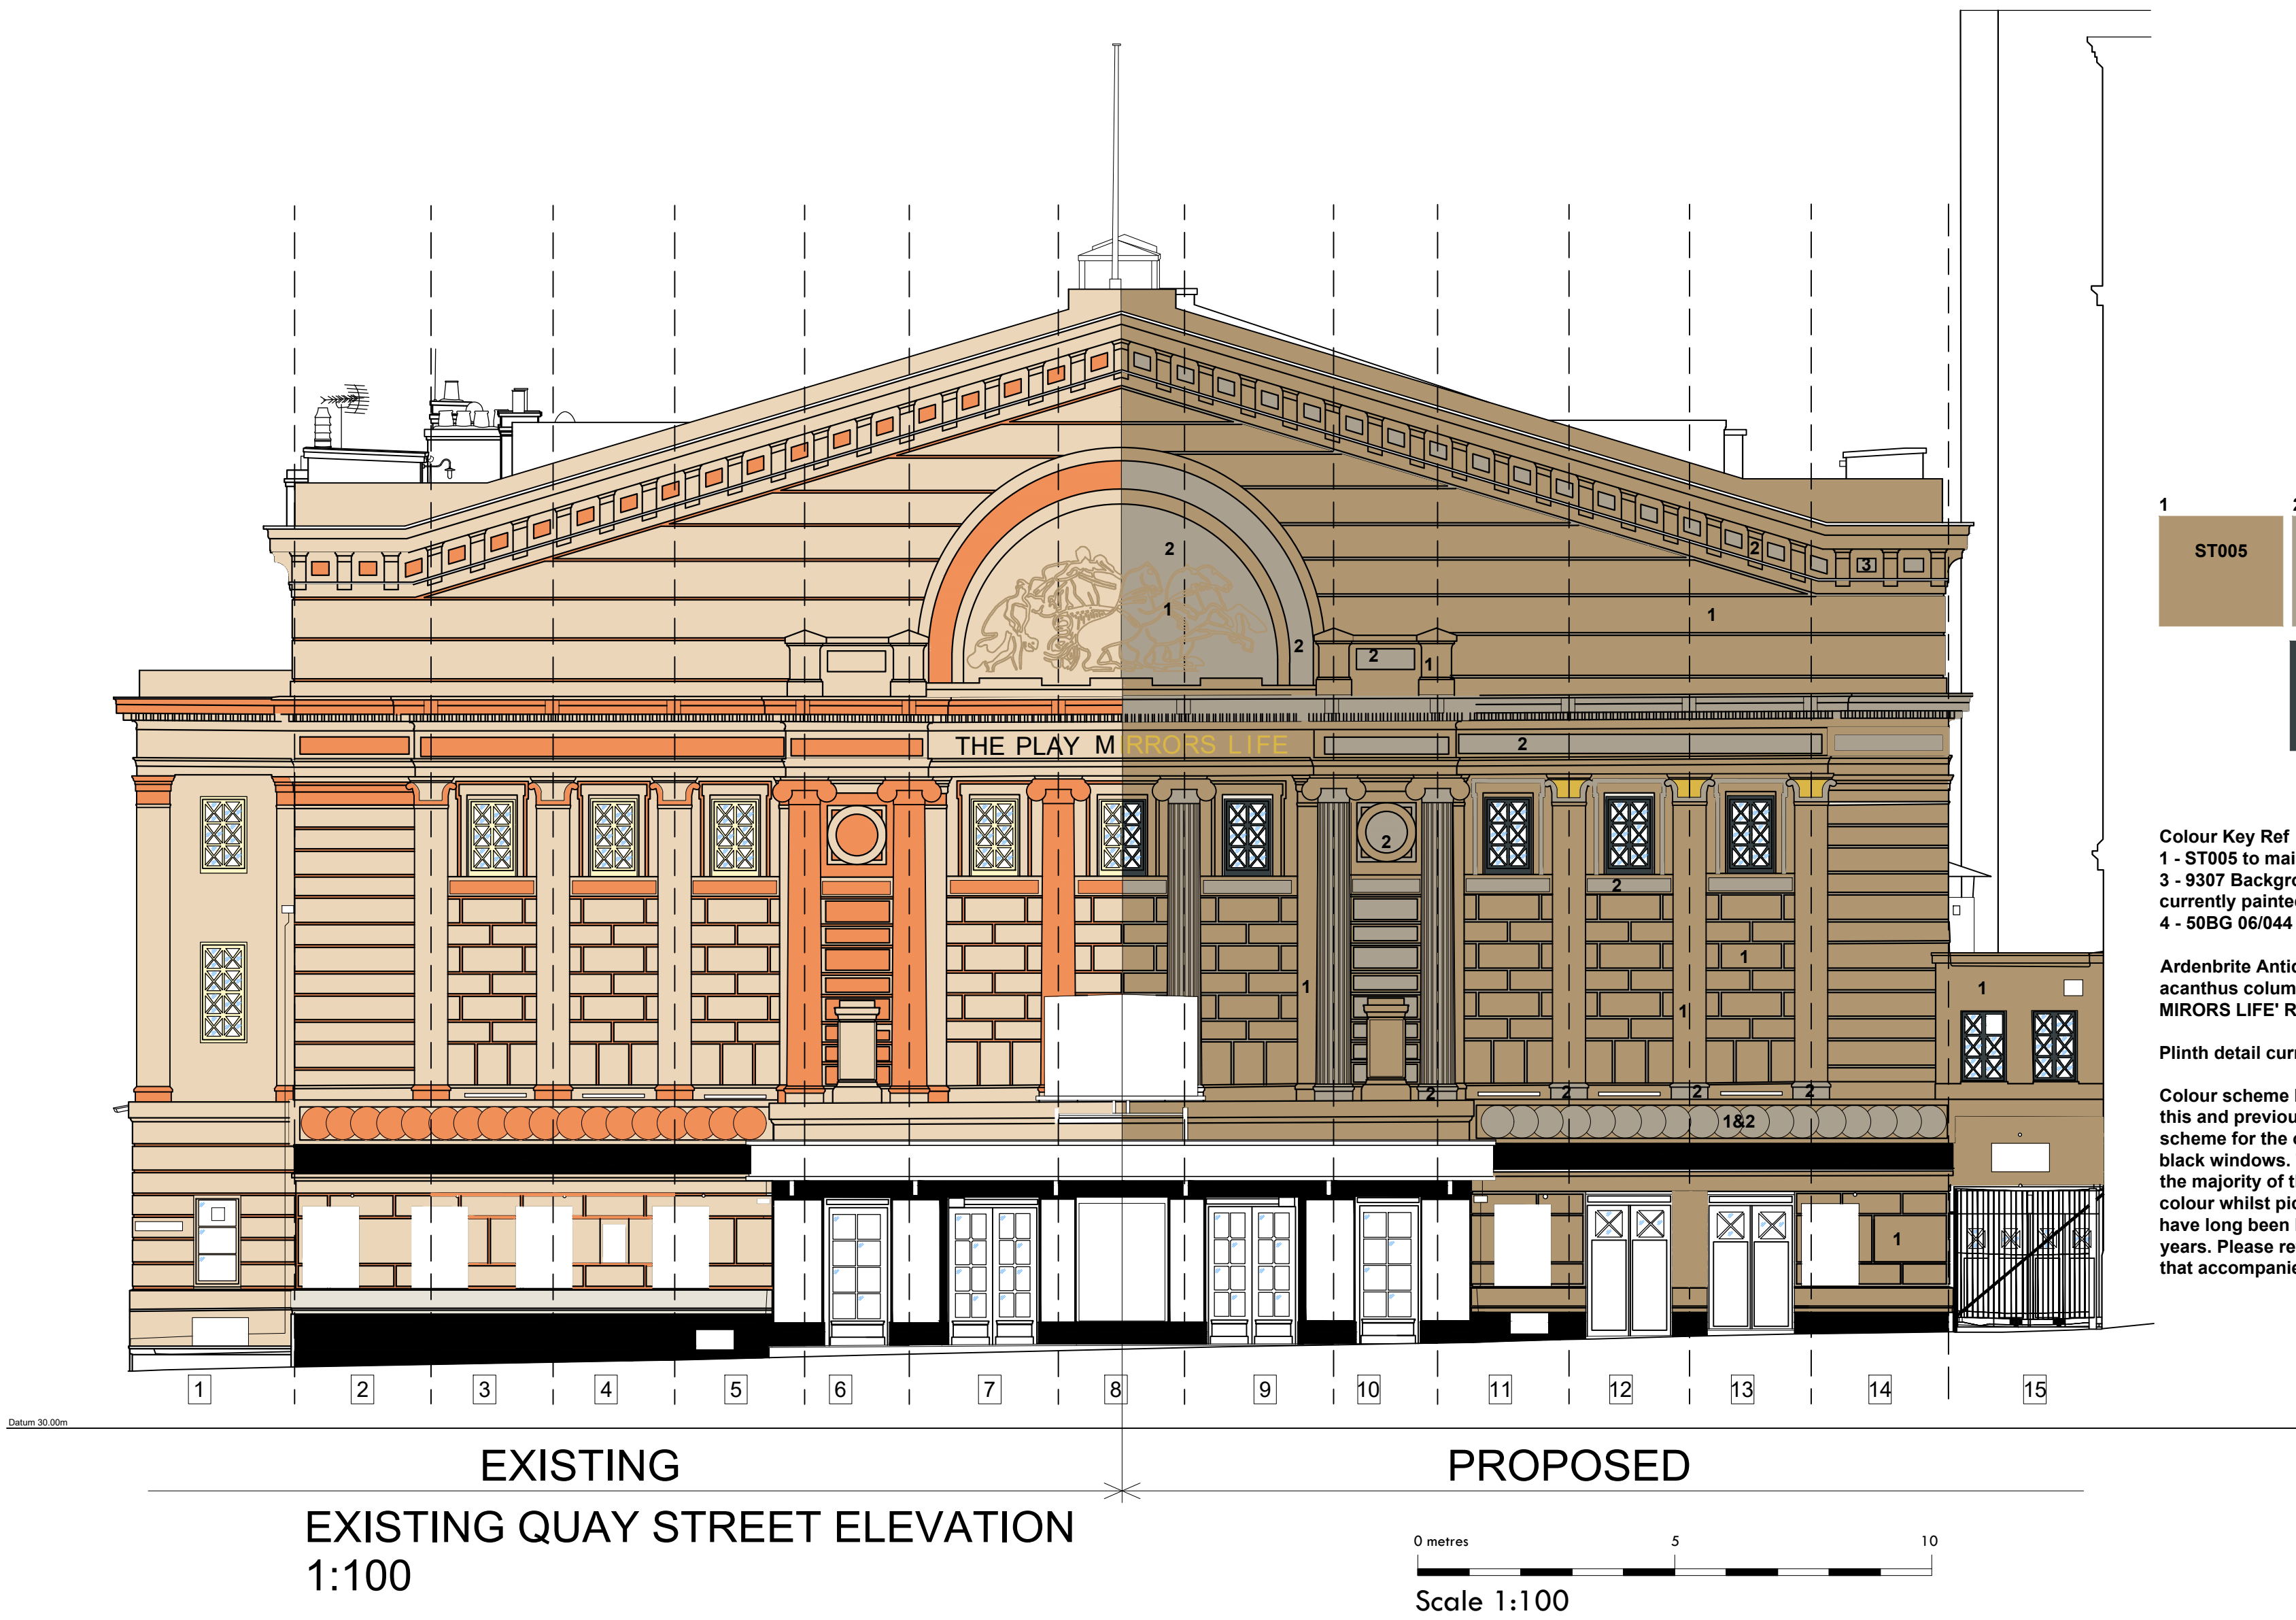

Indicative enhanced lower roundel detail compared with orange and brown existing.



Paint samples for ST005 and 9307 as presented on front corner of the Opera House

*Note colours used on elevations are cymk colour references taken from paint data sheets and should not be used as a basis to assess final colours.