



Window position on far left of main entrance is considered as alternative disabled access entrance with platform / lift. Subject to liaisons with Tenants in regards of LA Planning comments on building elevations.

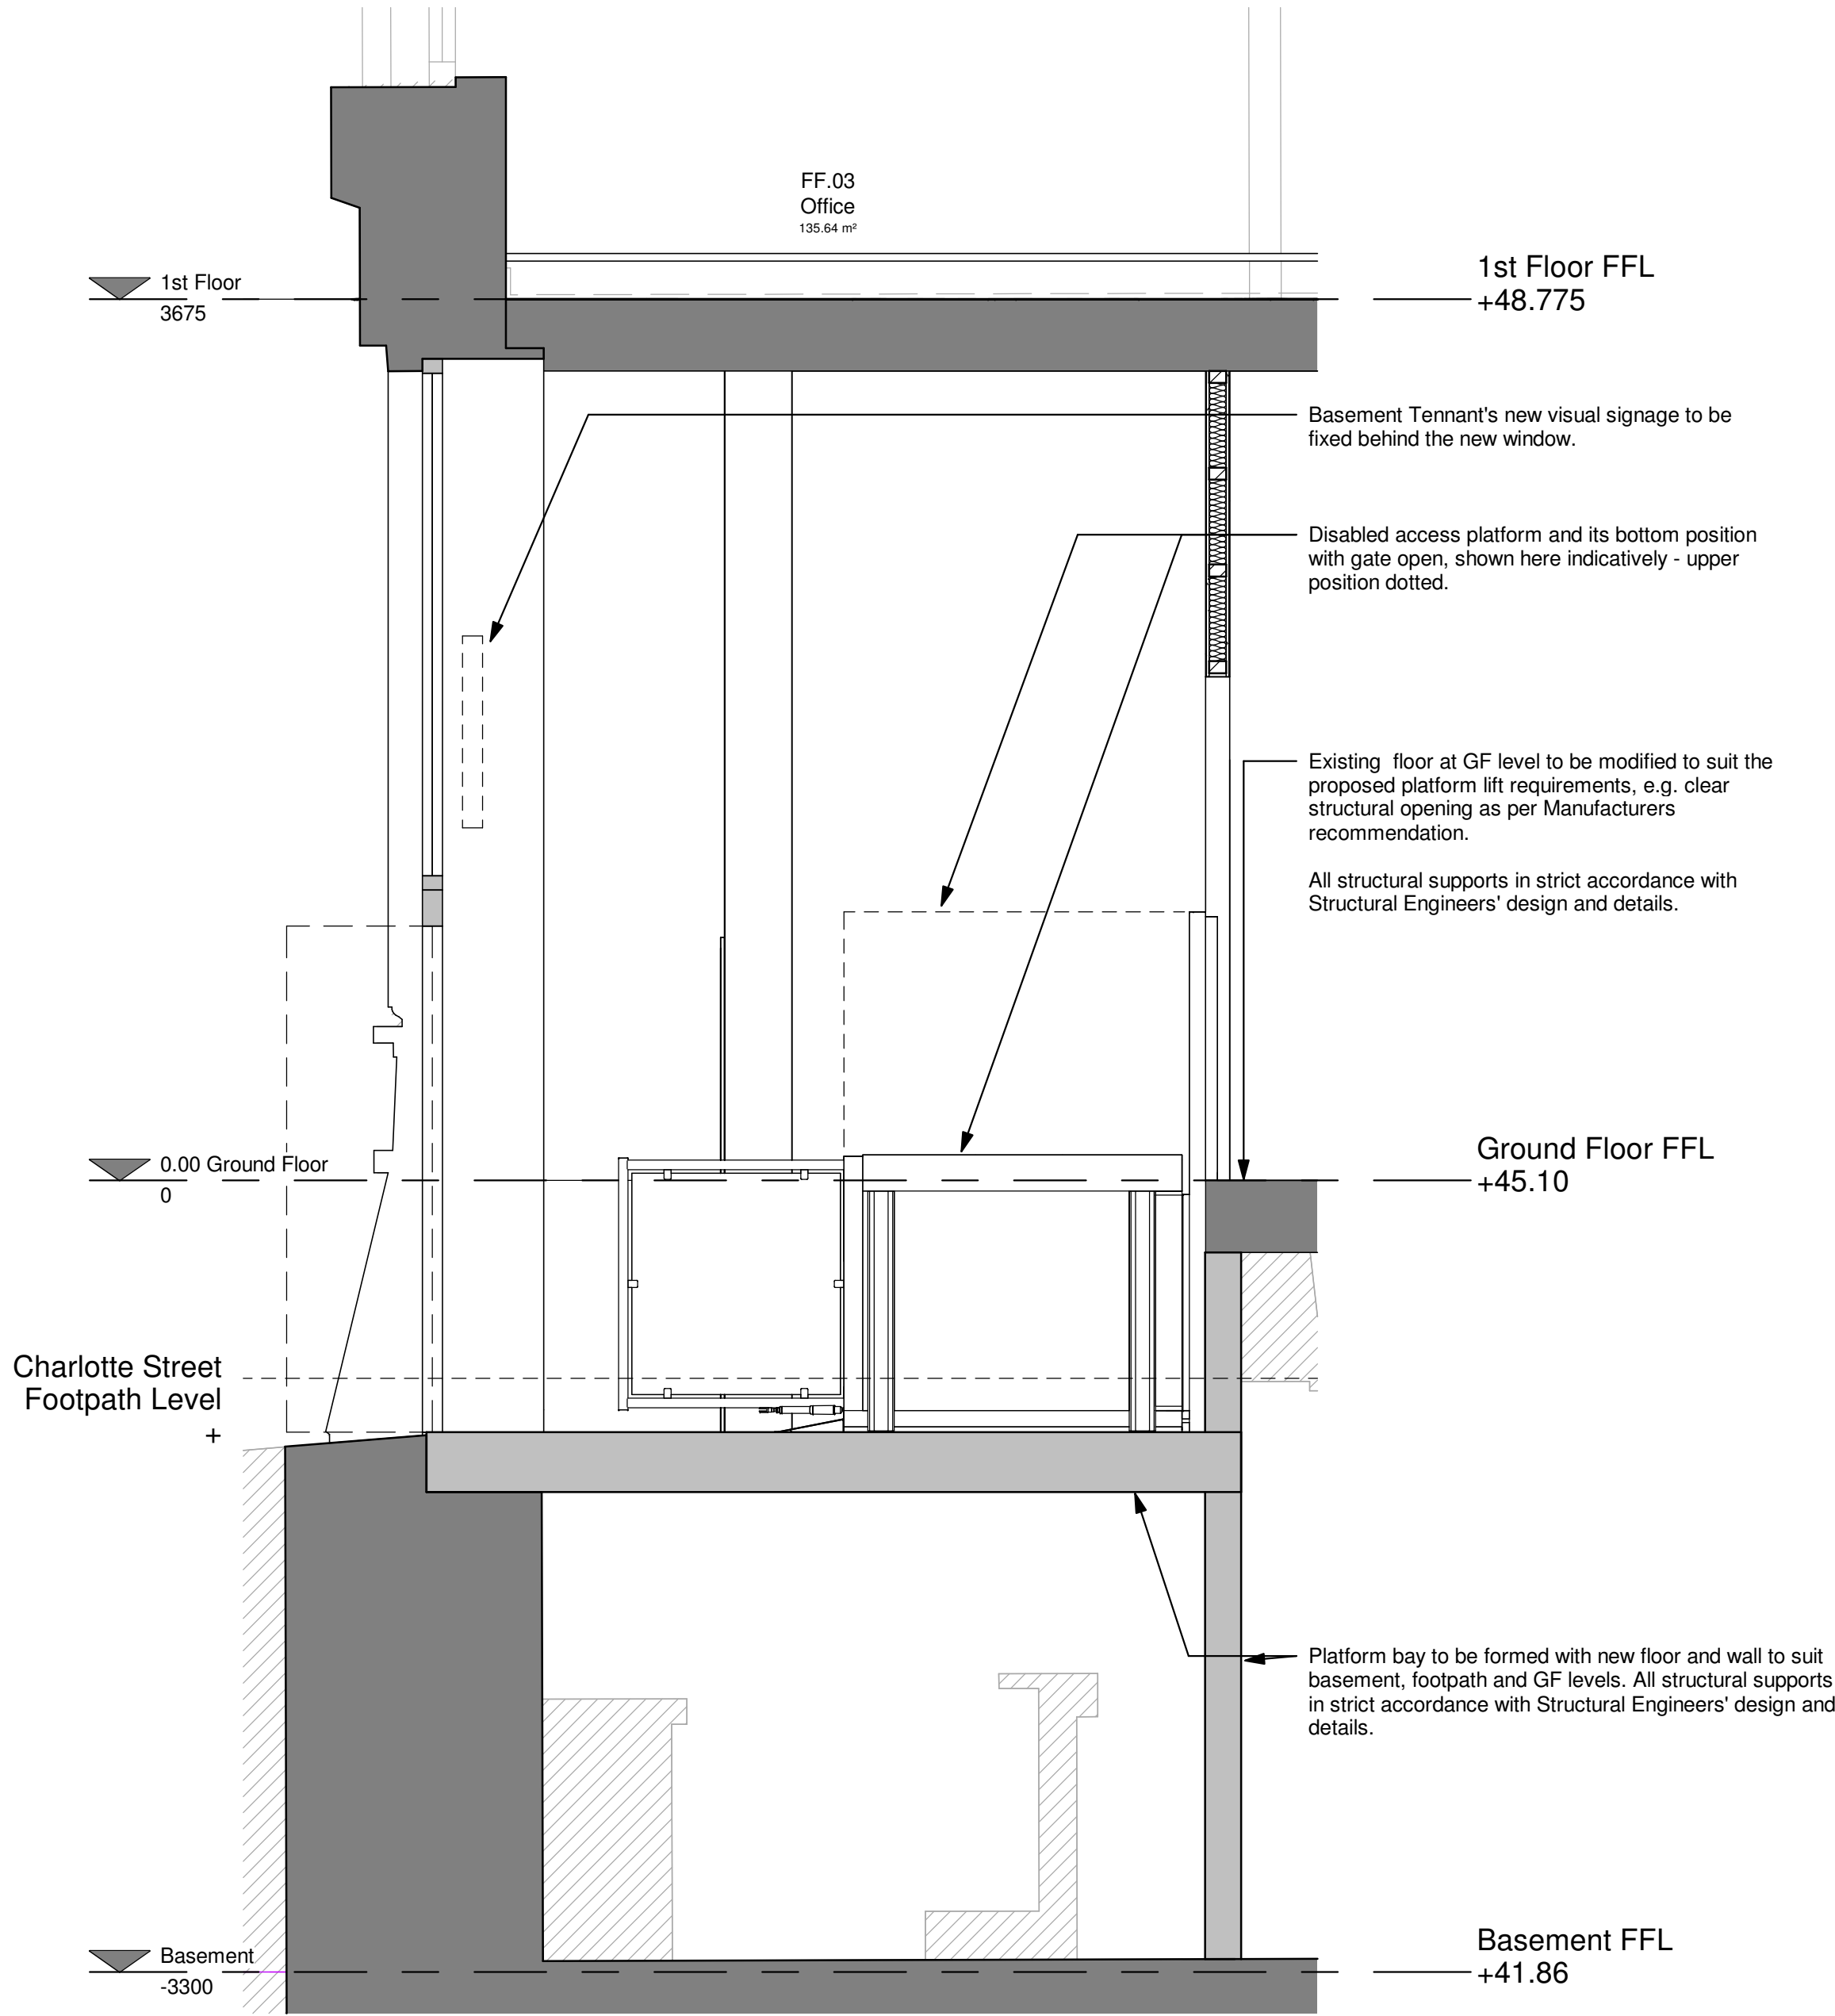

Section A - A

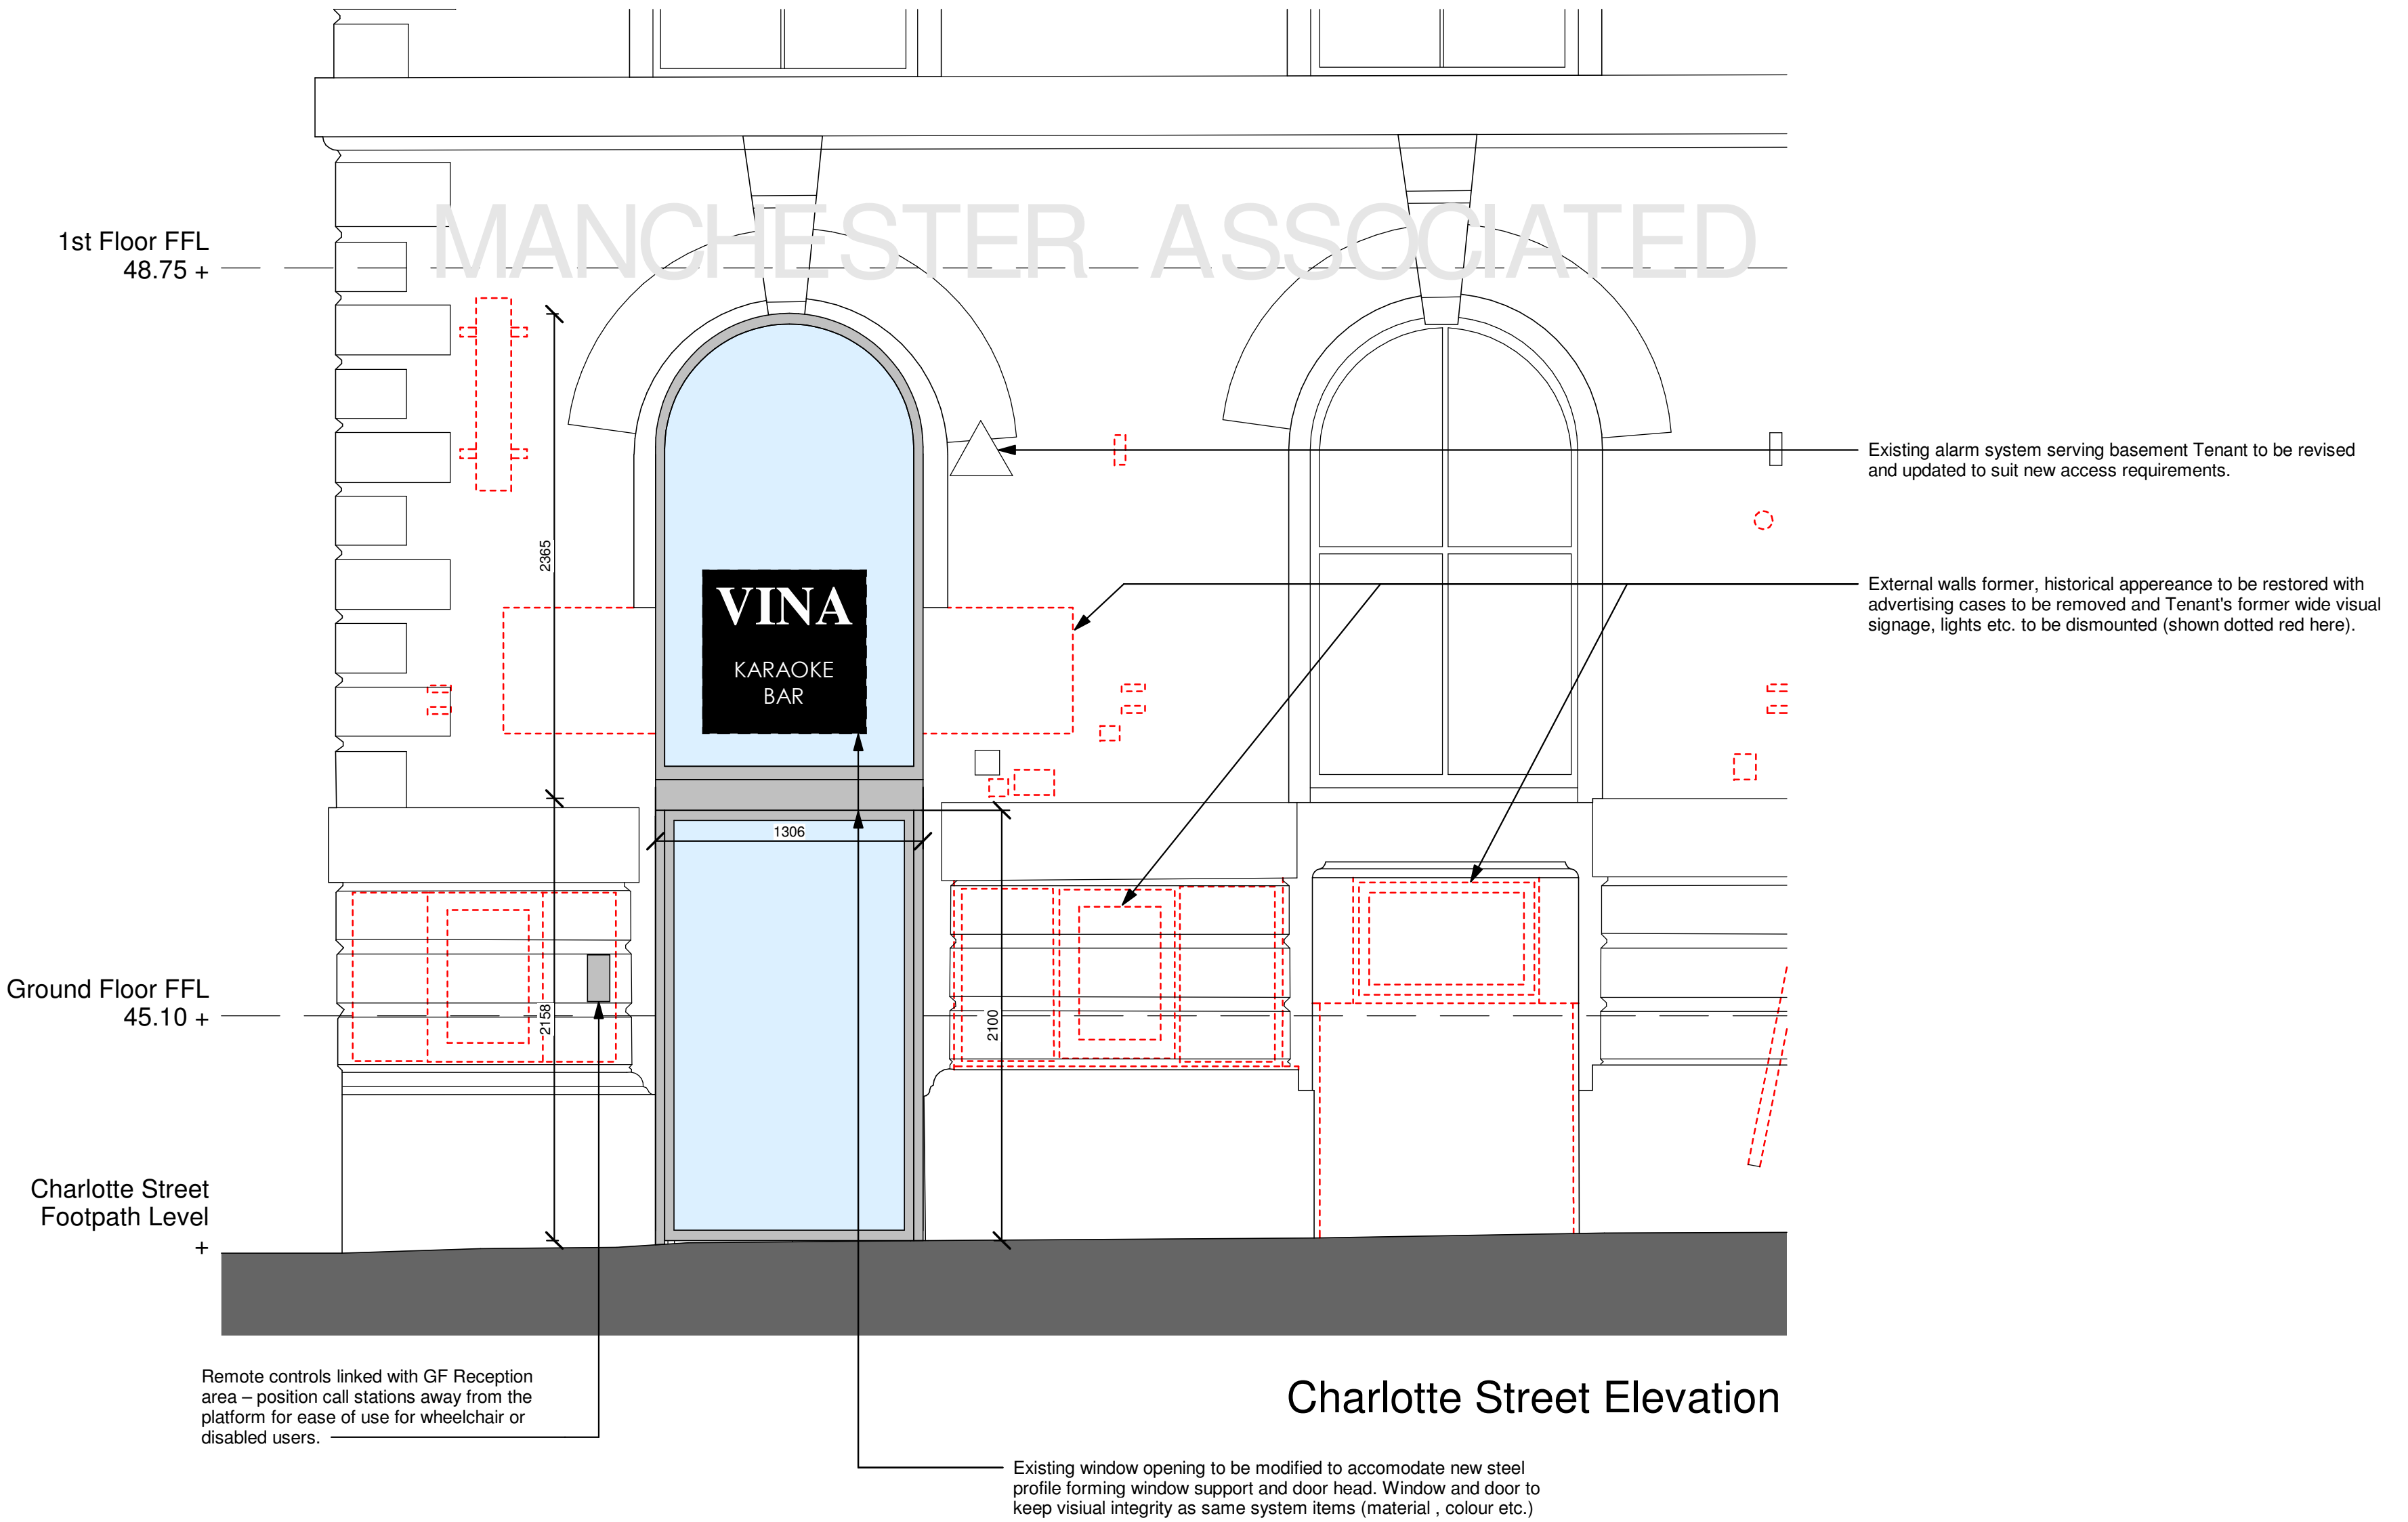

NOTES:

- All proposed works are to be constructed in accordance with the relevant & current Building Regulations Approved Documents & to satisfaction of the Building Control Officer.
- All work is to comply with the relevant British Standards & Codes of Practice.
- All levels and dimensions are shown indicative nad must be checked on site prior to works commencement.
- Any discrepancies between this drawing, any other information or what is on site should be reported to the Architect to allow for the amendments.

PARKdesigned
architects

Leeds: The Loft, 13 Carlton Mills, Armley, LS12 2QG	Tel: 0113 819 8057	
London: Hamilton House, Mabledon Place, Bloomsbury, WC1H 9BB	E-mail: info@parkdesigned.com	
Client:	Date:	Scale:
T&M Investment		1 : @A1 25
Project Name:	Drawn:	Reviewed:
34 Charlotte Street	MA	EP
Drawing Title: Disabled / Wheelchair Access - sheet B	Drawing No: 508	Revision: A
Drawing Status:	Project No:	
Preliminary	2022.04	