




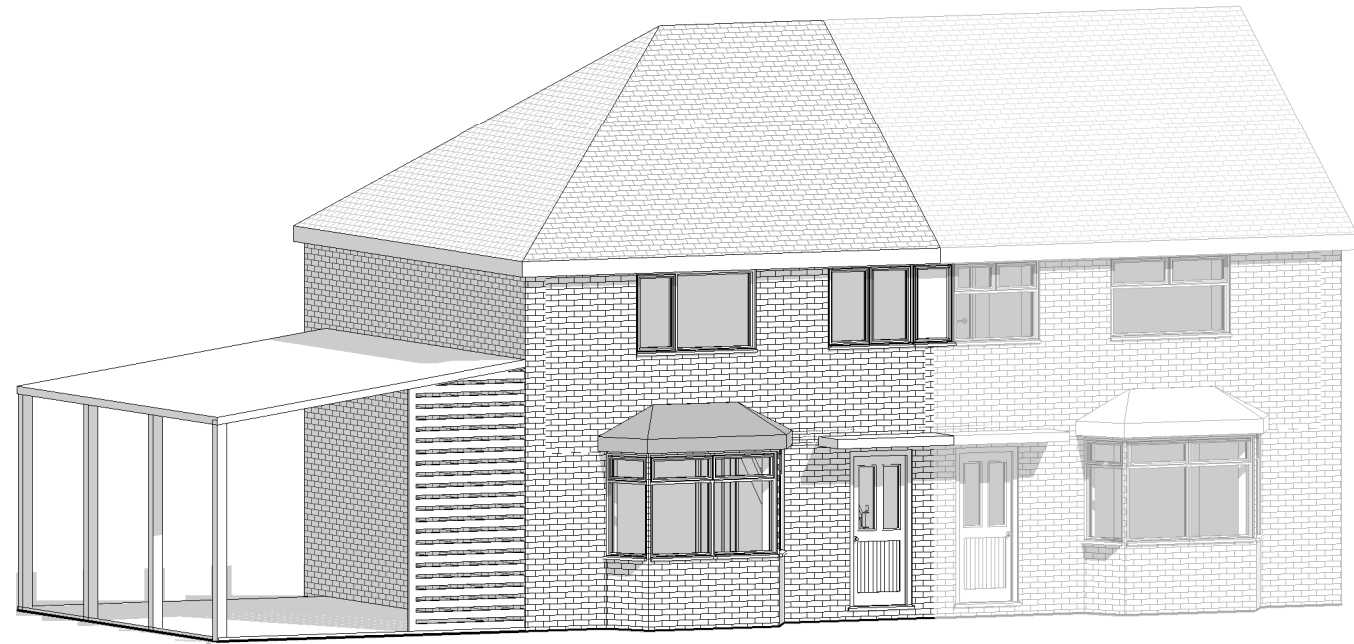


3D Existing Front View

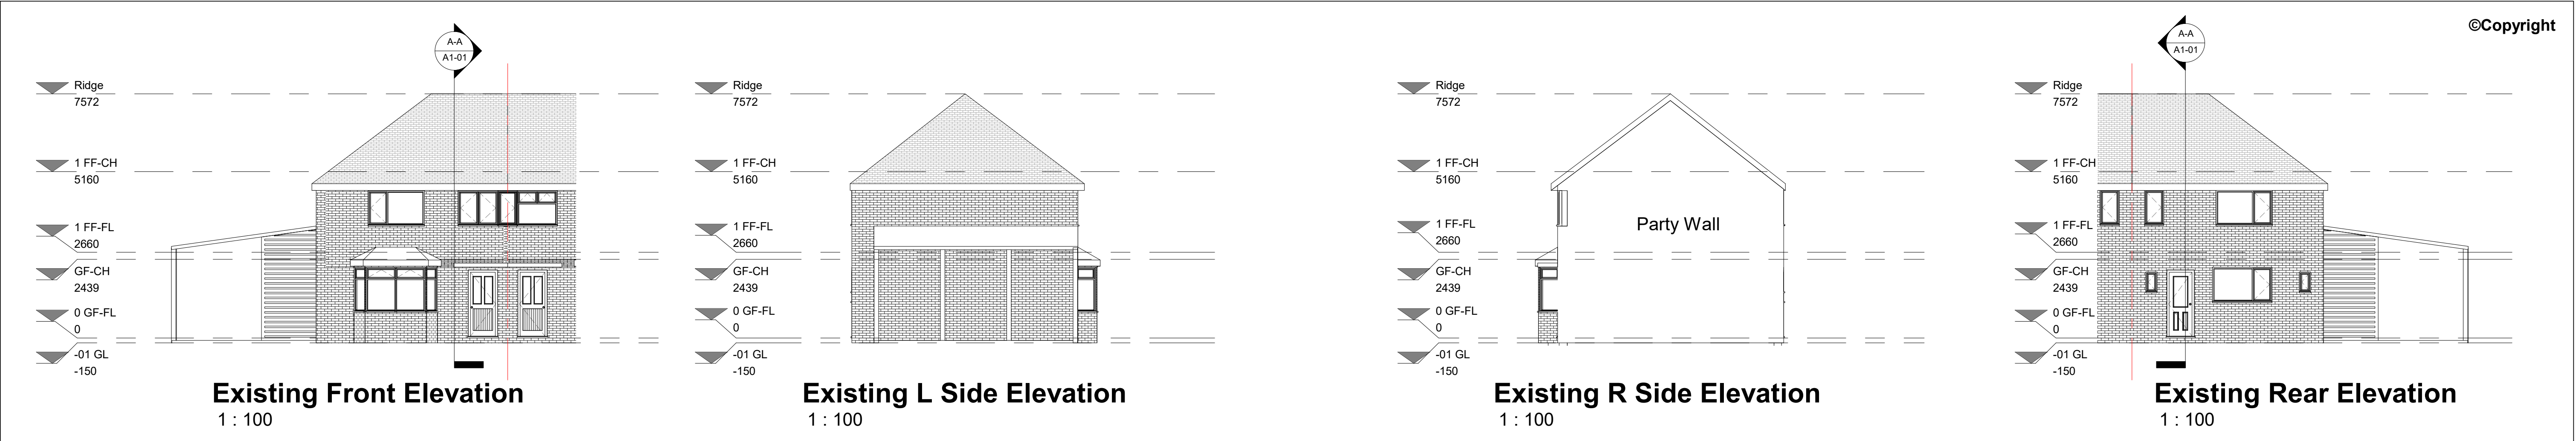


3D Existing Rear View

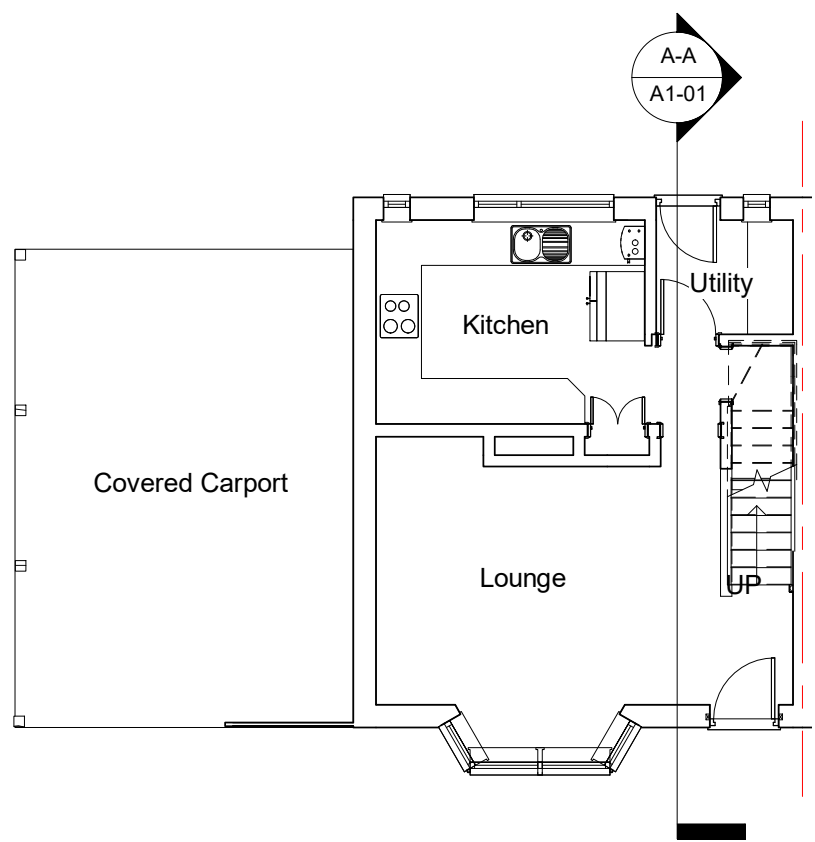


Ground Floor Plan
1 : 100

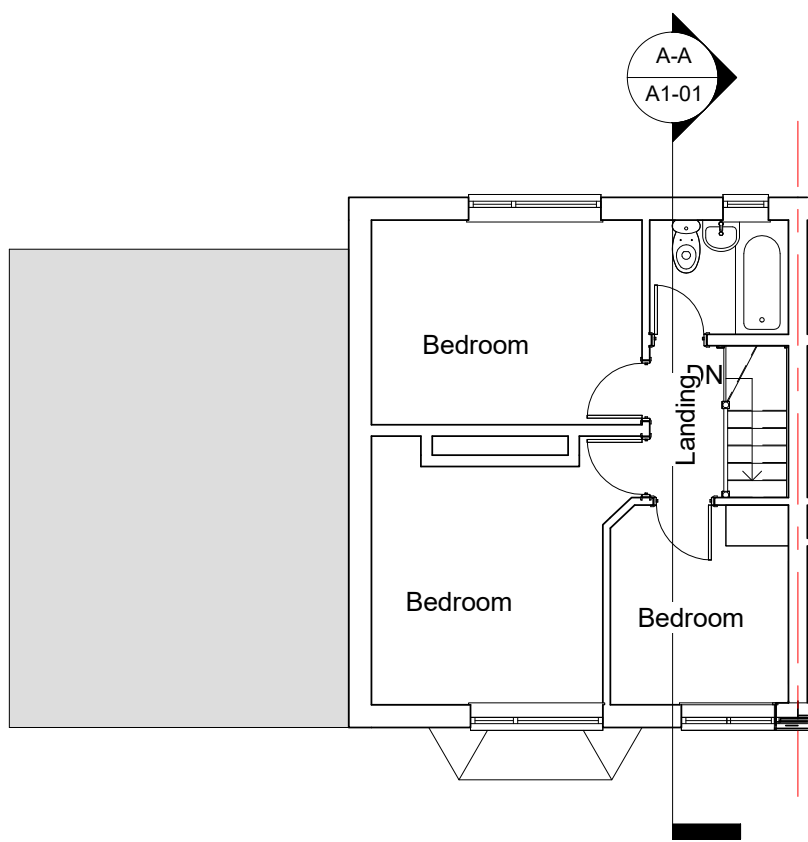

First Floor Plan
1 : 100

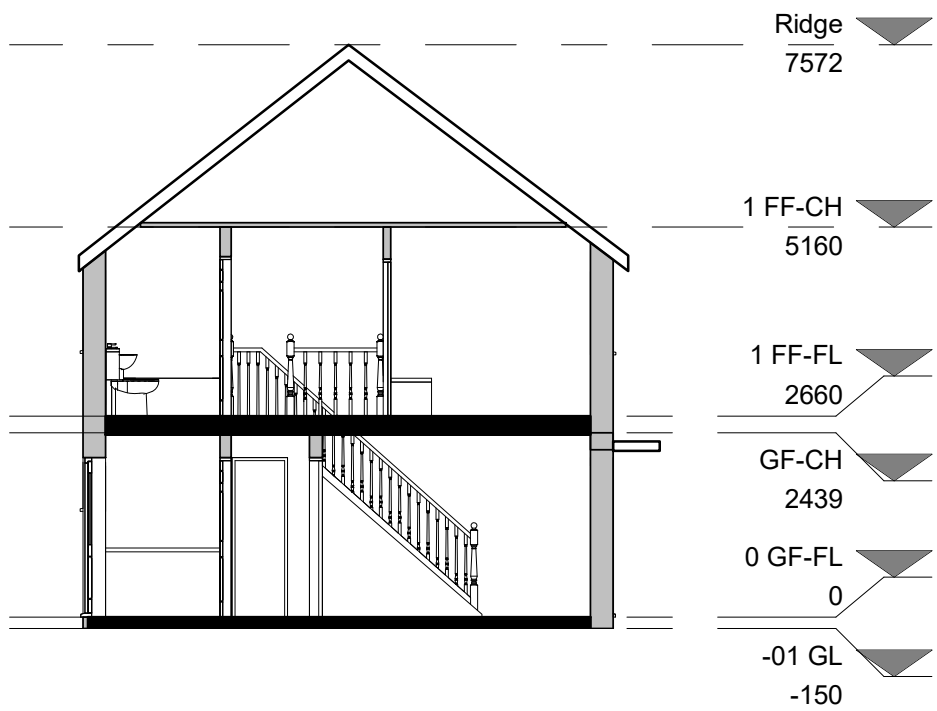

Section A-A
1 : 100

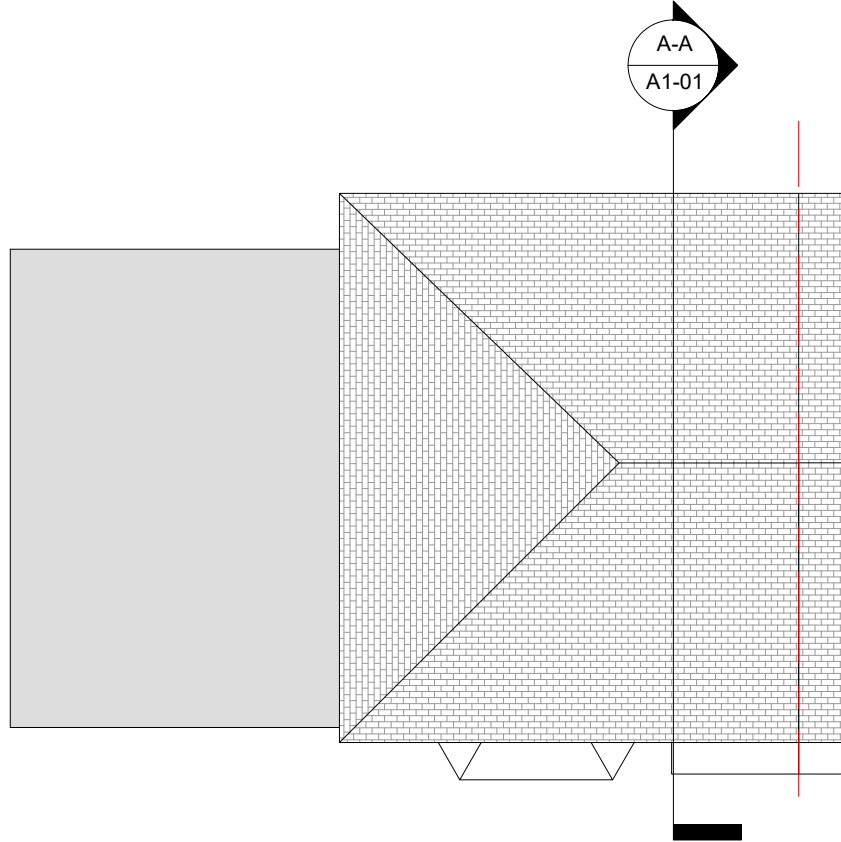

Roof Plan
1 : 100