


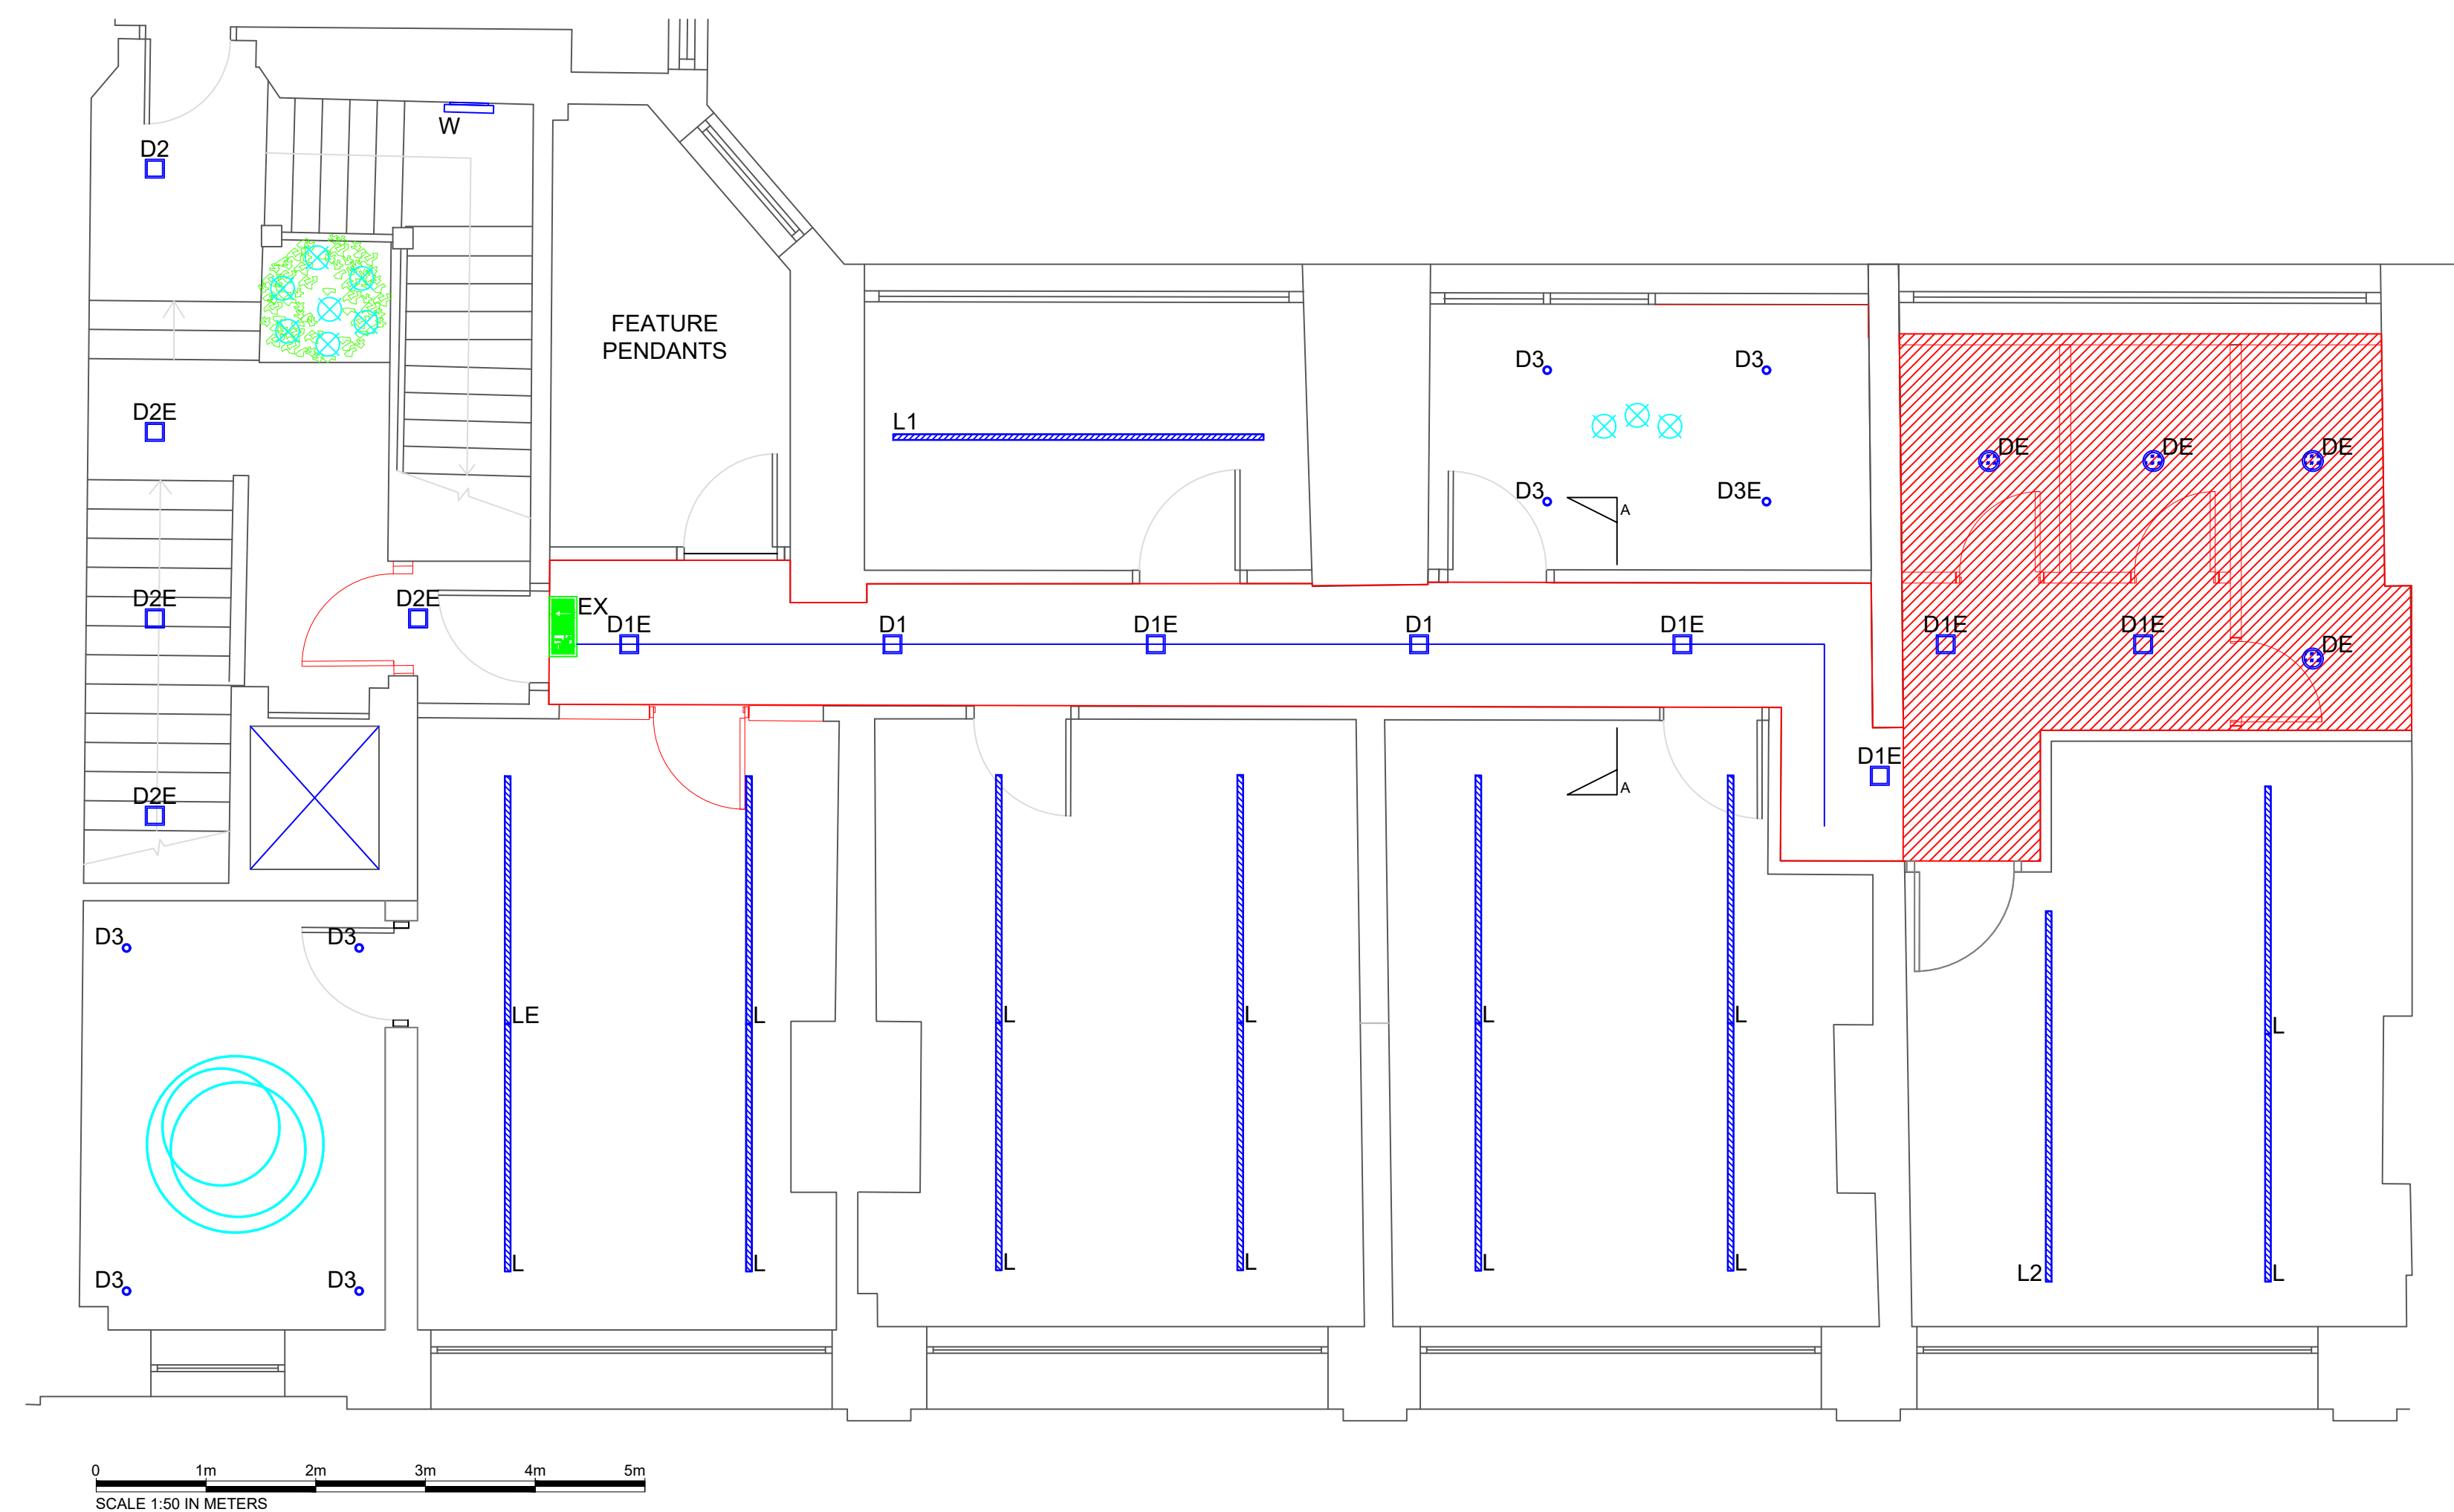

W **WORKSPACE[®]**
DESIGN & BUILD

MANCHESTER:
Northspring, Suite 1C,
70 Spring Gardens, Manchester, M2 2BQ
T: 0161 710 3700

CORNWALLS:
Midland Buildings,
45-51 Newhall Street, Birmingham, B3 3OR
W: WWW.WORKSPACEDESIGN.CO.UK

© COPYRIGHT
The information held within these electronic drawings is classified and confidential, it is the sole property of Workspace Design & Build LTD and any use of and/or reproduction of any part of this is strictly prohibited without the written consent of Workspace Design & Build LTD.

FOR ELECTRONIC DATA ISSUE
Electronic drawings are issued as "read only" and should never be inspected for measurement. Please only refer to dimension values stated in text, on the drawing. Please contact Workspace Design & Build LTD for any additional sizes or dimensions.

DO NOT SCALE FROM THIS DRAWING
It is advised that prior to an order being placed on a site survey should be made to check and verify all dimensions and report any discrepancies in writing to Workspace Design & Build LTD.

DISCLAIMER
Workspace Design & Build LTD cannot be held responsible for any future exceeding the designated area due to the plan being reproduced from an inaccurately dimensioned fax, e-scanned drawing sketches.