



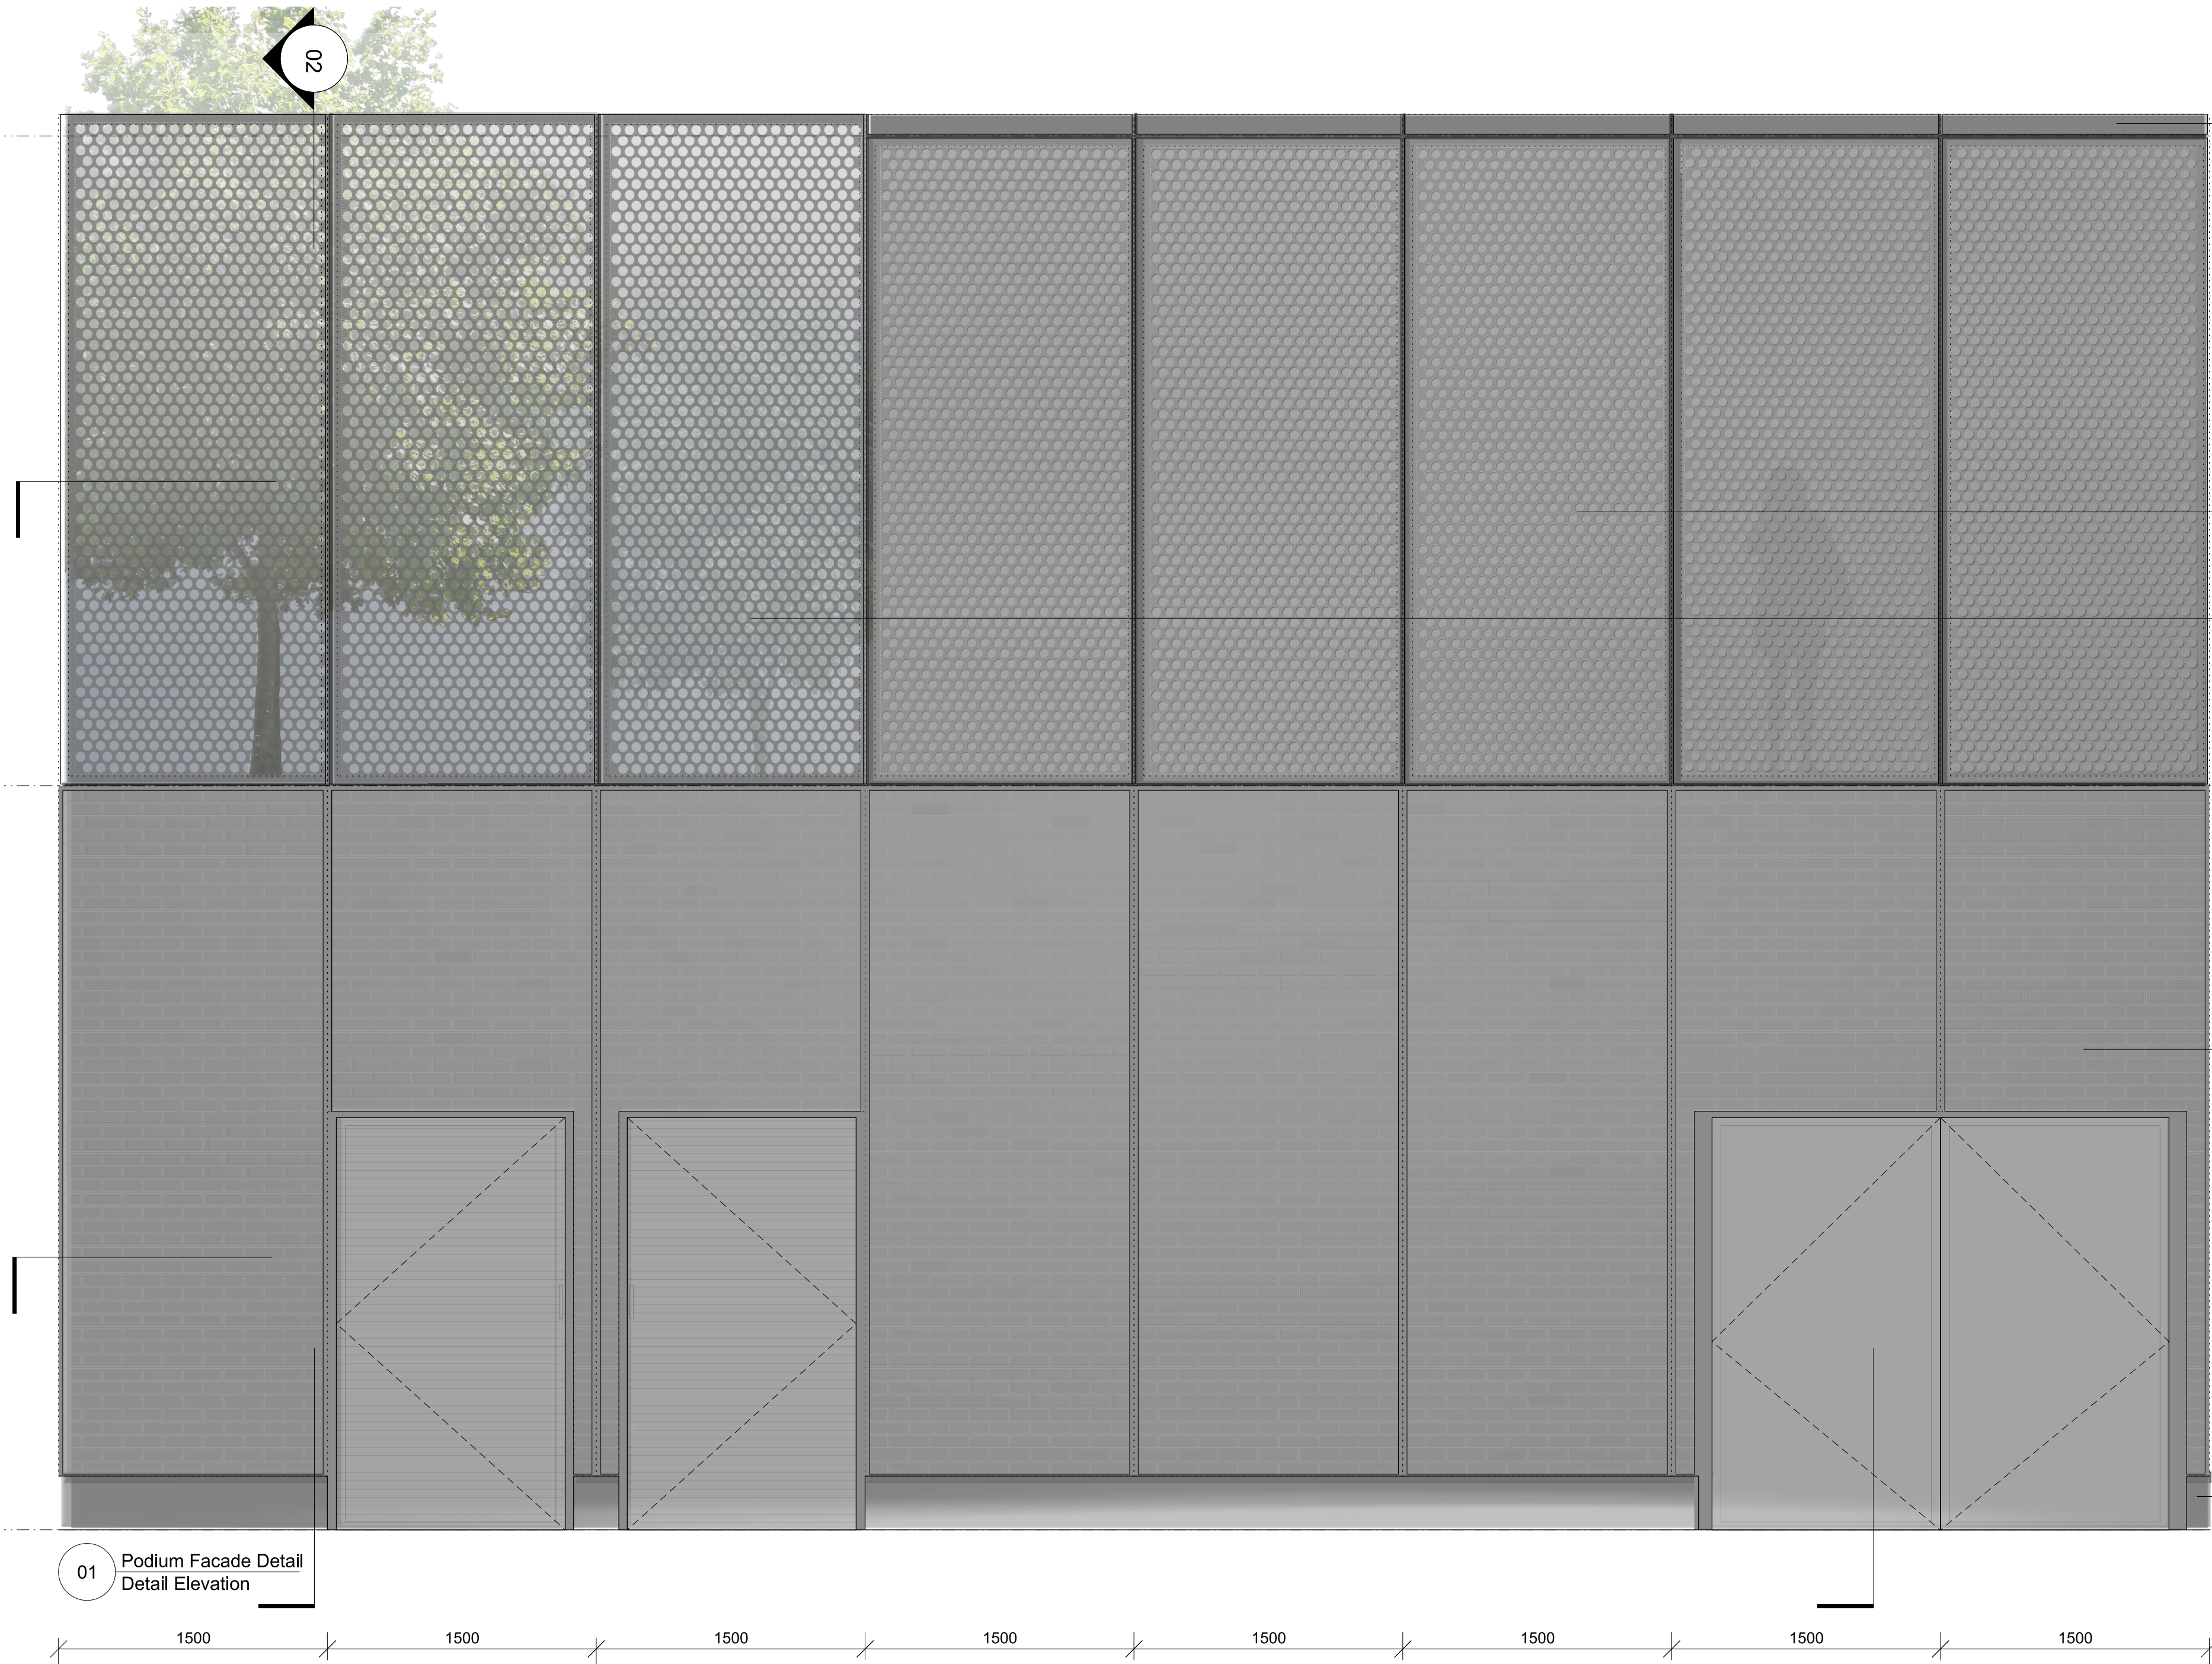


01 Podium Facade Detail
Detail Elevation

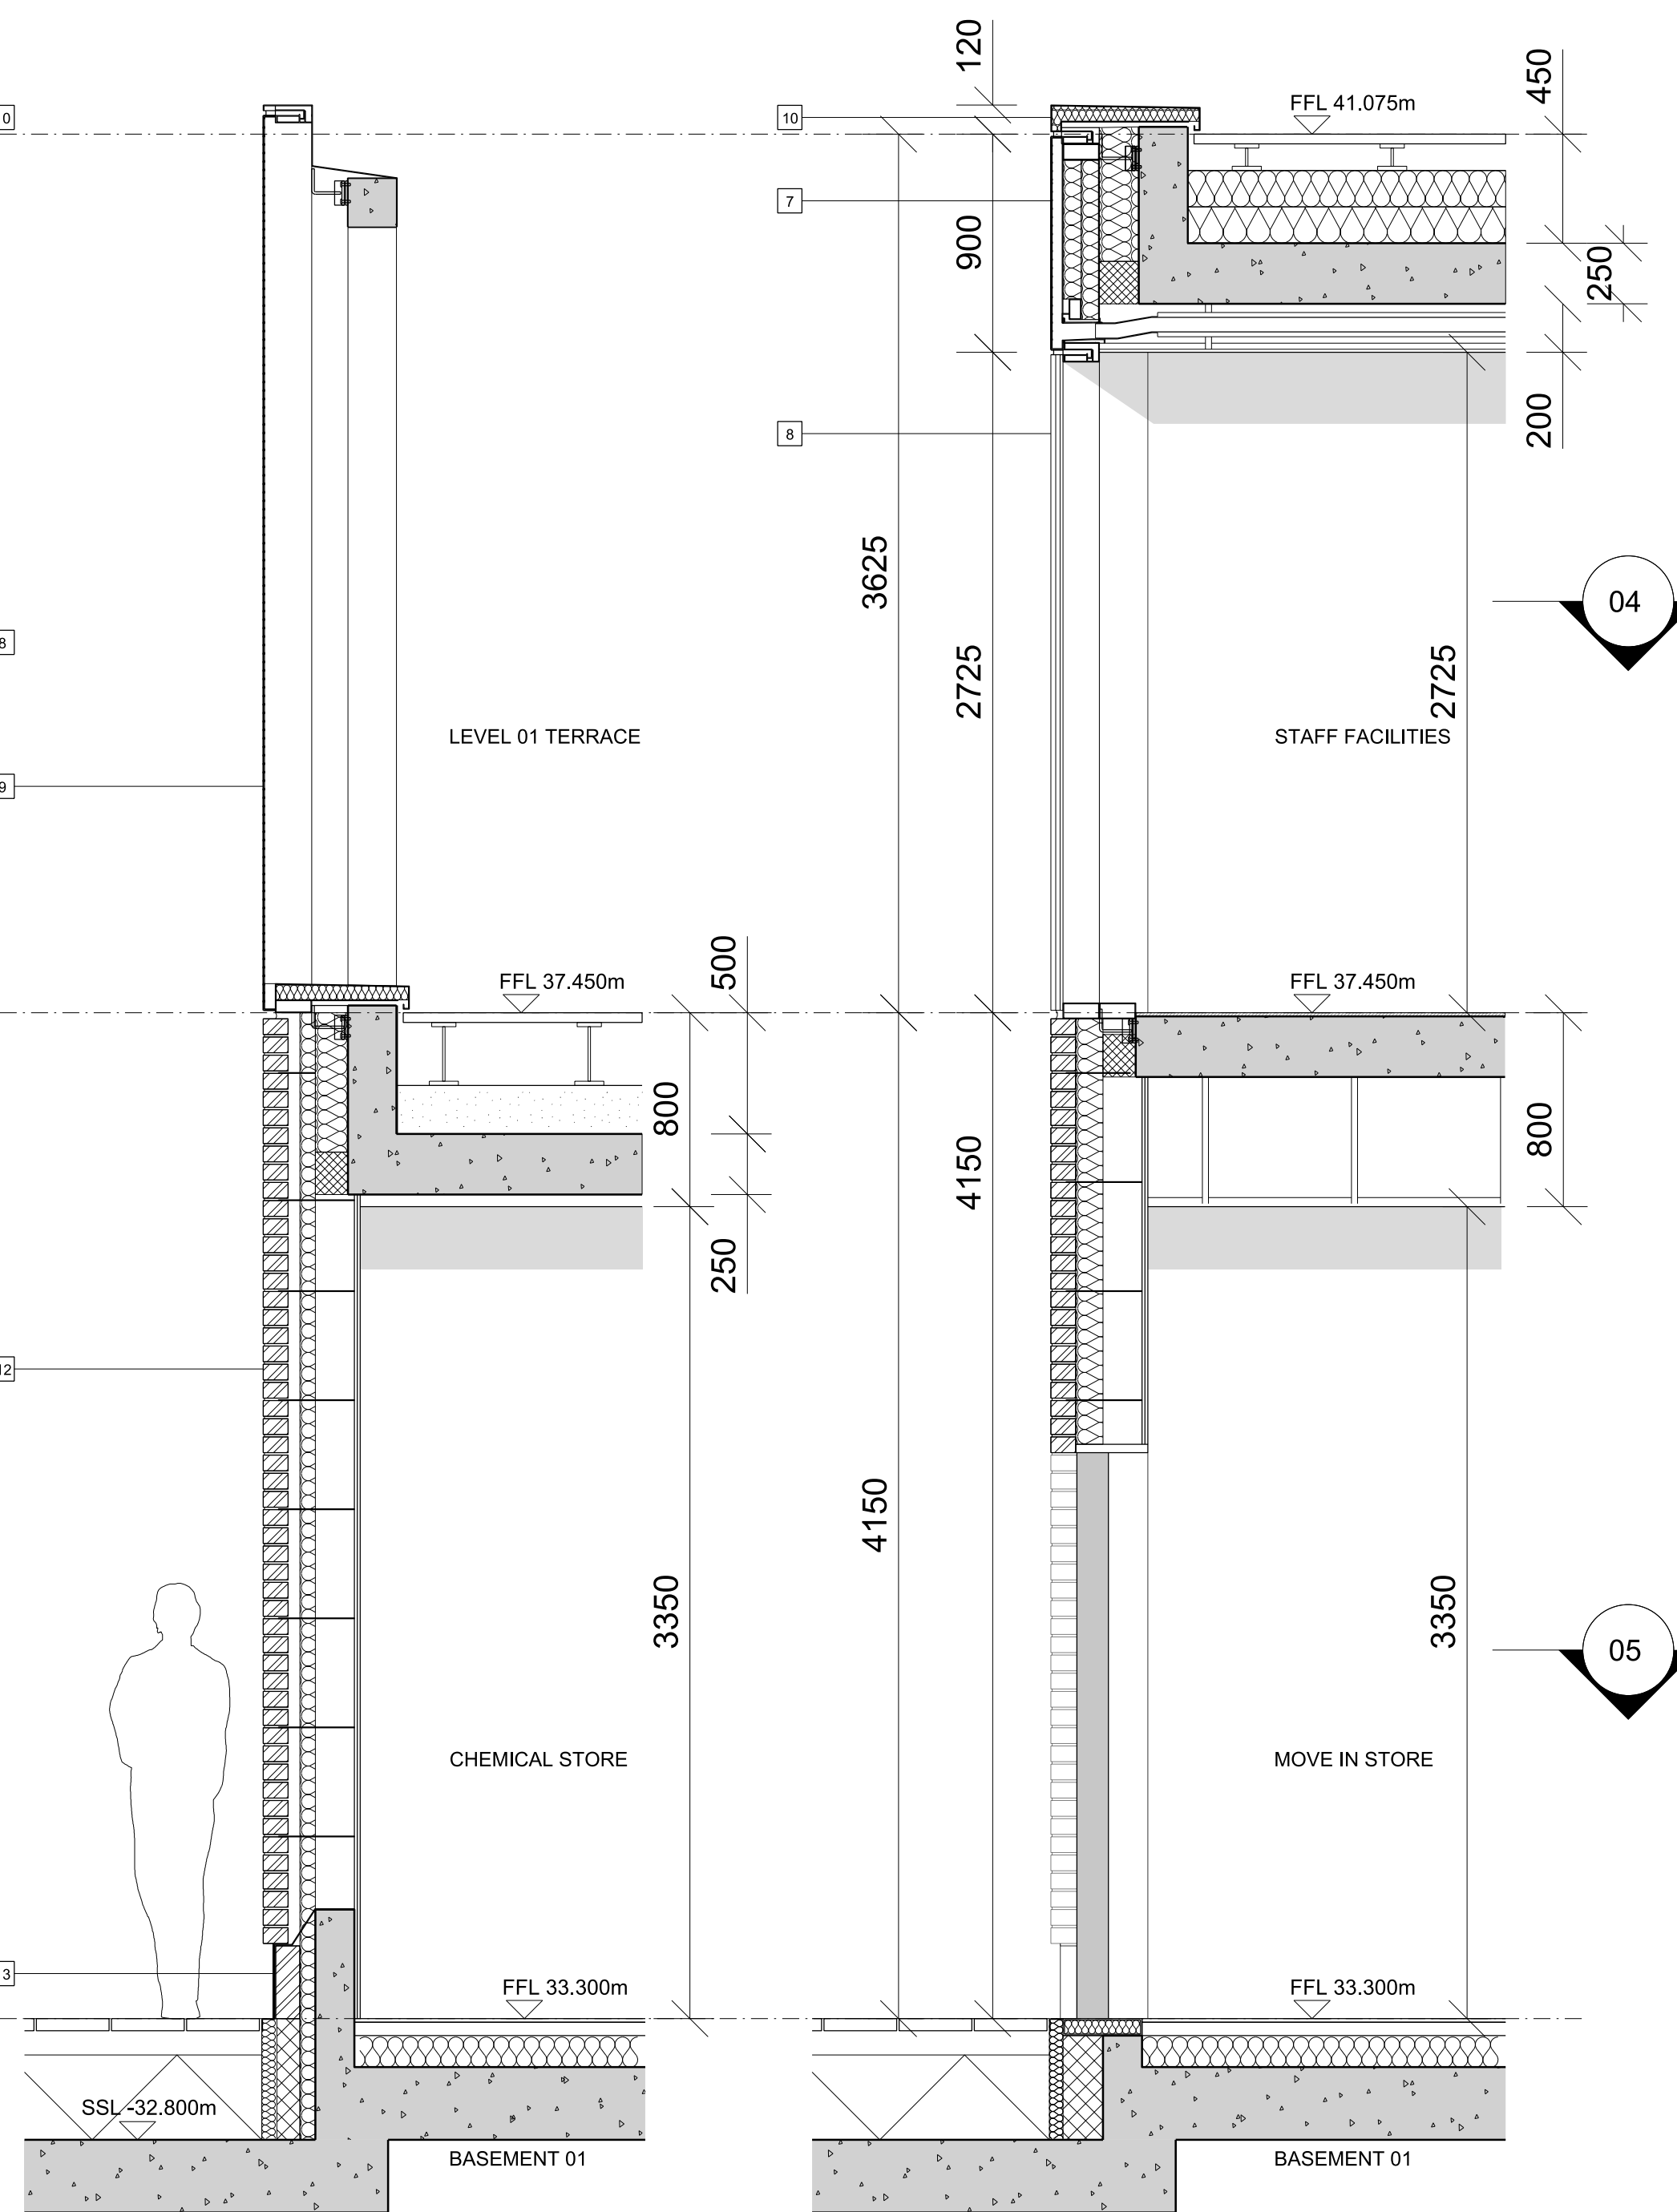

02 Podium Facade Detail
Detail Section

03 Podium Facade Detail
Detail Section

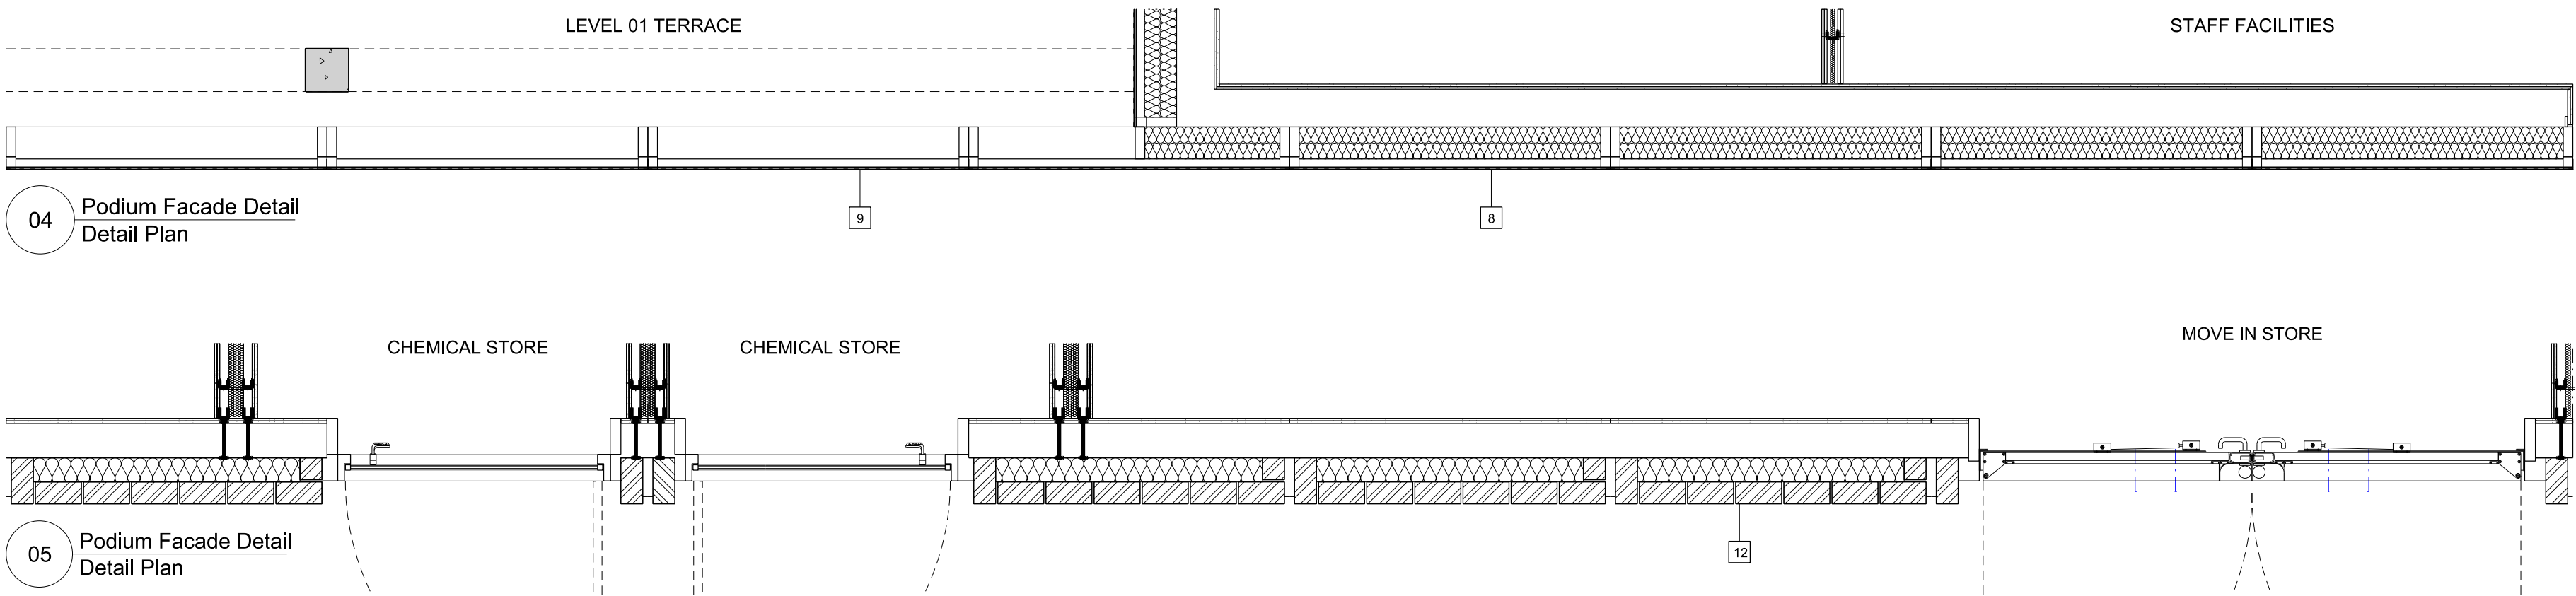


04 Podium Facade Detail
Detail Plan

05 Podium Facade Detail
Detail Plan

- MATERIAL KEY**
- 1 FULL HEIGHT, CLEAR GLAZED VISION UNIT (UNITISED)
 - 2 PURGE VENT - SILVER ANODISED ALUMINIUM PERFORATED SHEET IN PLANE OF FACADE, CONCEALING SOLID RAPID VENT DOOR BEHIND, 50% FREE AREA.
 - 3 OPAQUE PANEL - SILVER ANODISED ALUMINIUM PERFORATED SHEET IN PLANE OF FACADE, CONCEALING SOLID, INSULATED PANEL BEHIND
 - 4 FLOOR EDGE COVER - DARK GREY, CONCEALING FLOOR SLAB BULKHEAD BEHIND
 - 5 OPAQUE PANEL - SILVER ANODISED ALUMINIUM
 - 6 OPAQUE SPANDREL - DARK GREY ANODISED ALUMINIUM
 - 7 PERFORATED SPANDREL - DARK GREY ANODISED ALUMINIUM PERFORATED SHEET IN PLANE OF FACADE, CONCEALING FLOOR SLAB EDGE AND VENTILATION BEHIND
 - 8 OPAQUE PANEL - DARK GREY ANODISED ALUMINIUM PERFORATED SHEET IN PLANE OF FACADE CONCEALING SOLID, INSULATED PANEL BEHIND
 - 9 PERFORATED SCREEN - DARK GREY ANODISED ALUMINIUM PERFORATED SCREEN
 - 10 ALUMINIUM FLASHING - DARK GREY
 - 11 ALUMINIUM LOUVRE SYSTEM - DARK GREY
 - 12 FEATURE FACING BRICKWORK - DARK GREY WITH COLOUR MATCHED MORTAR
 - 13 BRICK OR PPC KICKER PLATE
 - 14 FULL HEIGHT, CLEAR GLAZED VISION UNIT
 - 15 FULL HEIGHT, GLAZED UNIT WITH DOT FRIT
 - 16 HAND RAILING - PPC FINISH
 - 17 IN-SITU FAIR-FACED CONCRETE FEATURE COLUMN


This drawing is copyright.
Do not scale off dimensions.
All dimensions to be checked on site by contractor.
Contractor to report any dimensional discrepancies,
errors or omissions prior to commencing on site.

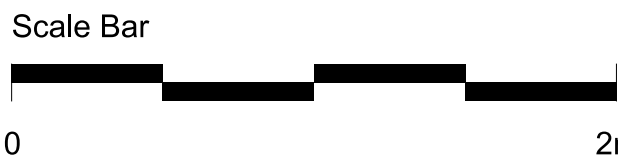

NOTE:

NORTH

Rev	Date	Description
P 01	20-04-2023	Planning Issue

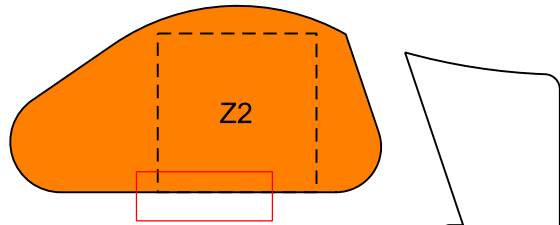

Project Title
**Great Jackson Street - Plot D
Manchester**

Status
Planning

Drawing Title
**Z2 Podium
External Wall Detail
Typical Detail 1**

Job No	Scale	Date
10419	1:25 @ A1	APR 2023
Drawing No	Revision	
10419-Z2-SHP-G251-DE-XX-B5D801	P 01	

simpsonhaugh

MANCHESTER
Riverside, 4 Commercial St
Manchester M15 4RQ
+44 (0)161 835 2345
www.simpsonhaugh.com
mail@simpsonhaugh.com

LONDON
5-8 Roberts Place
London EC1R 9BB
+44 (0)20 7549 4000
mail@simpsonhaugh.com