


TC1 - WK100B

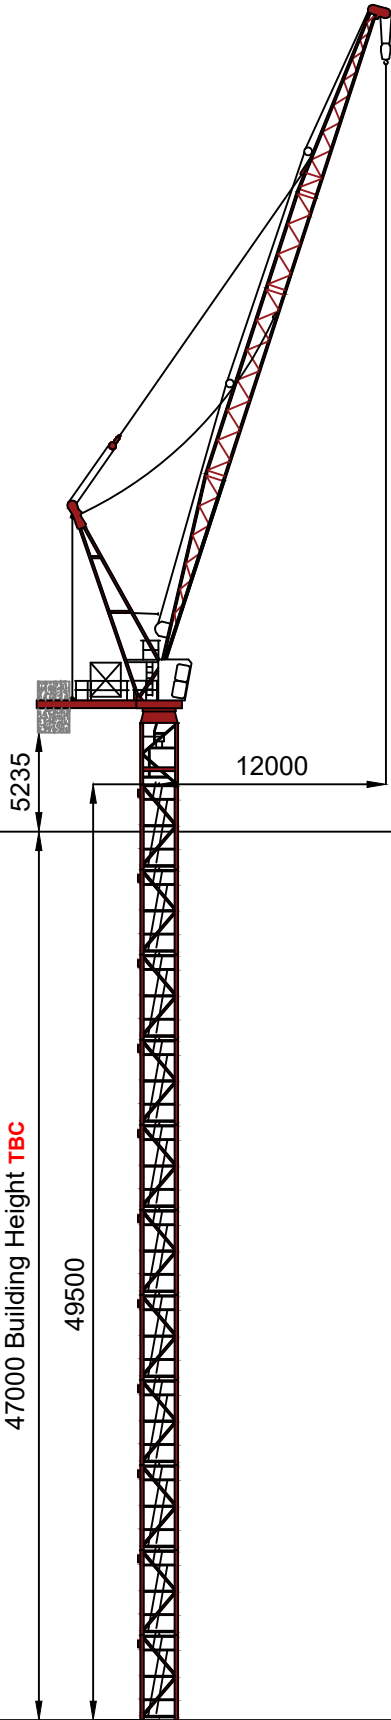

GENERAL NOTES
THE TECHNICAL DETAILS, ILLUSTRATIONS & DIMENSIONS SHOWN ON THIS DRAWING ARE WITHOUT LIABILITY. NO CLAIMS CAN BE DERIVED FROM THESE DETAILS. THIS DRAWING IS THE PROPERTY OF WOLFFKRAN LTD AND IT MUST NOT BE COPIED OR USED WITHOUT CONSENT.

SPECIFIC NOTES
ALL AOD LEVELS TO BE CONFIRMED. EXACT TOWER BUILD TO BE CONFIRMED. BUILDING HEIGHT TO BE CONFIRMED. WOLFFKRAN LTD ADVISES THAT THE CRANE HAS TO BE 75% DERATED

TC1 DETAILS	
CRANE MODEL	WK100B
JIB LENGTH (m)	35
TOWER HEIGHT (m)	49.5
ROPE FALL OPERATION	2
OUT OF SERVICE RADIUS (m)	12
WINDSAIL (6m²)	YES
BASE TYPE	F/A
BASE LEVEL (AOD)	+/- TBC

INDICATIVE ONLY
NOT FOR CONSTRUCTION

B	06/10/22	Jib increased & layout overlaid	AP
A	04/10/22	Tower Crane position changed	DH
Rev:	dd/mm/yy	Notes	drawn

Client:	Torsion Construction
Project:	One Victoria, Manchester
Title:	Preliminary Tower Crane Elevation, Option A

WOLFFKRAN

Wolffkran Ltd
Grange Mill Lane, Sheffield S9 1HW
Tel: +44 (0)1709 559 668
Fax: +44 (0)1709 557 326
Email: A.Piper@wolffkran.com
www.wolffkran.com

Drawn by:	A Piper	Date:	27/09/22
Scale:	1/400 @: A3	Checked by:	
Job No:	----	Status:	Quote
Drawing No:	5839 - 05	Revision:	B