

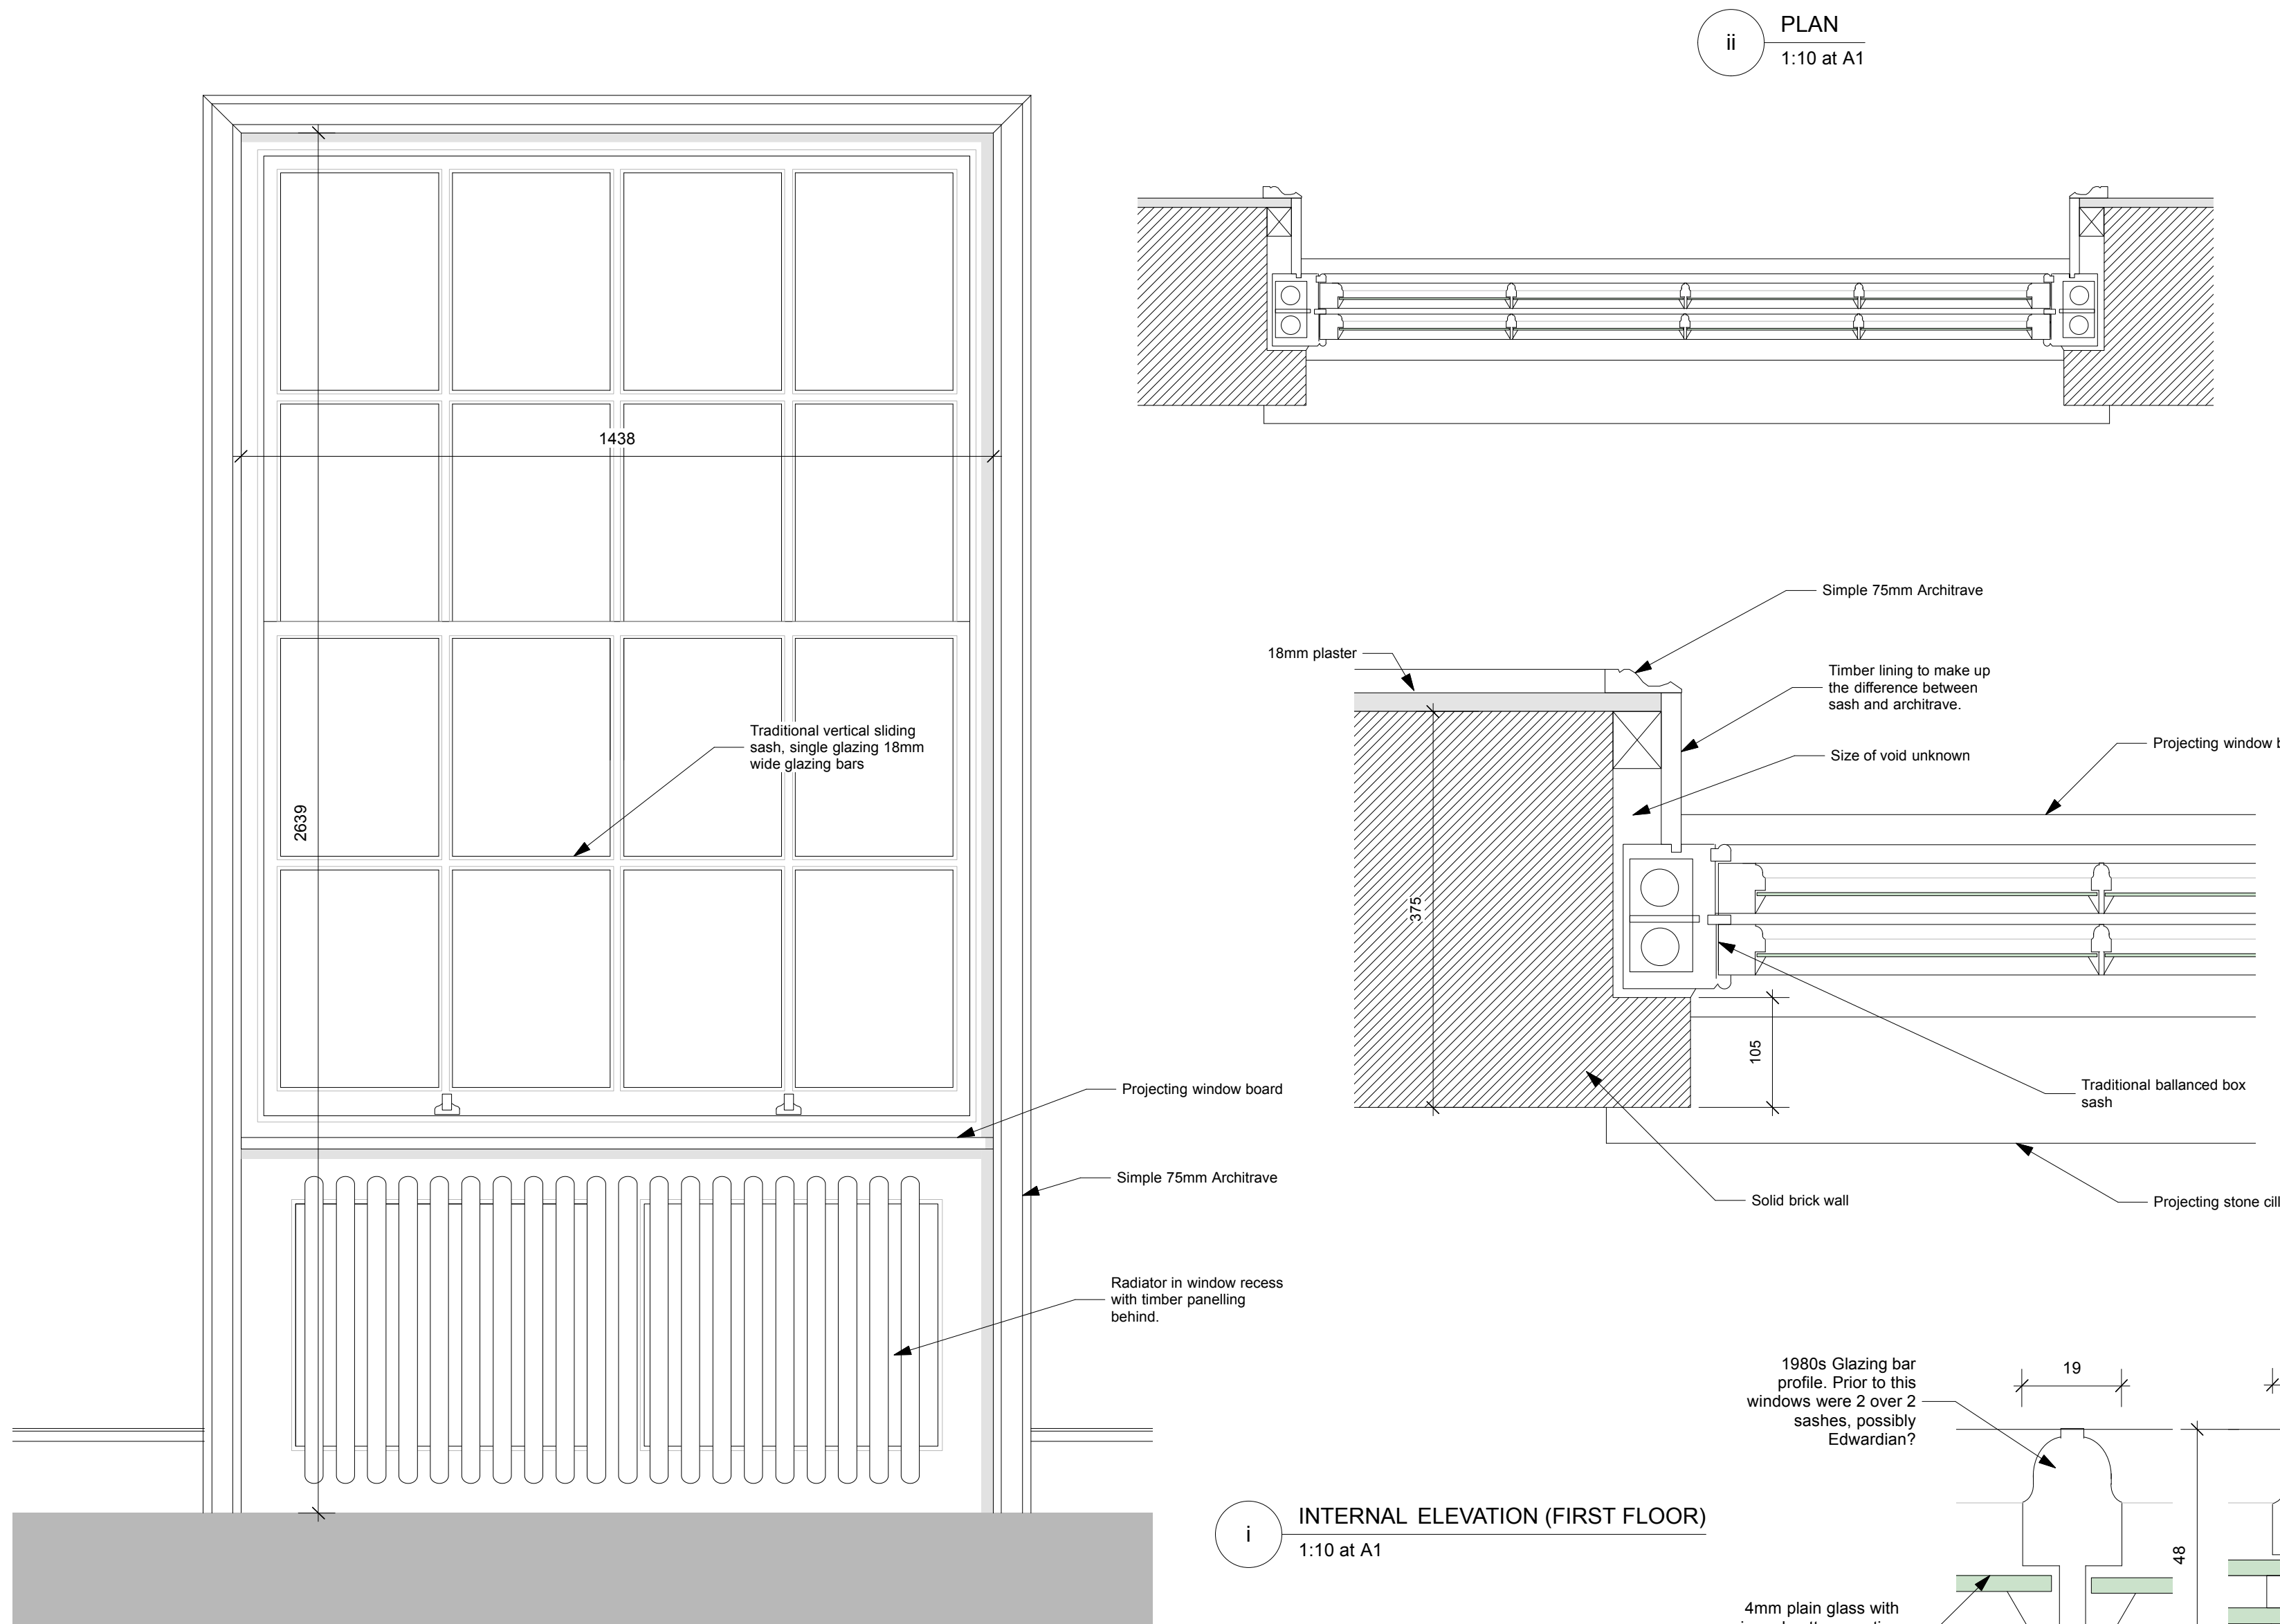


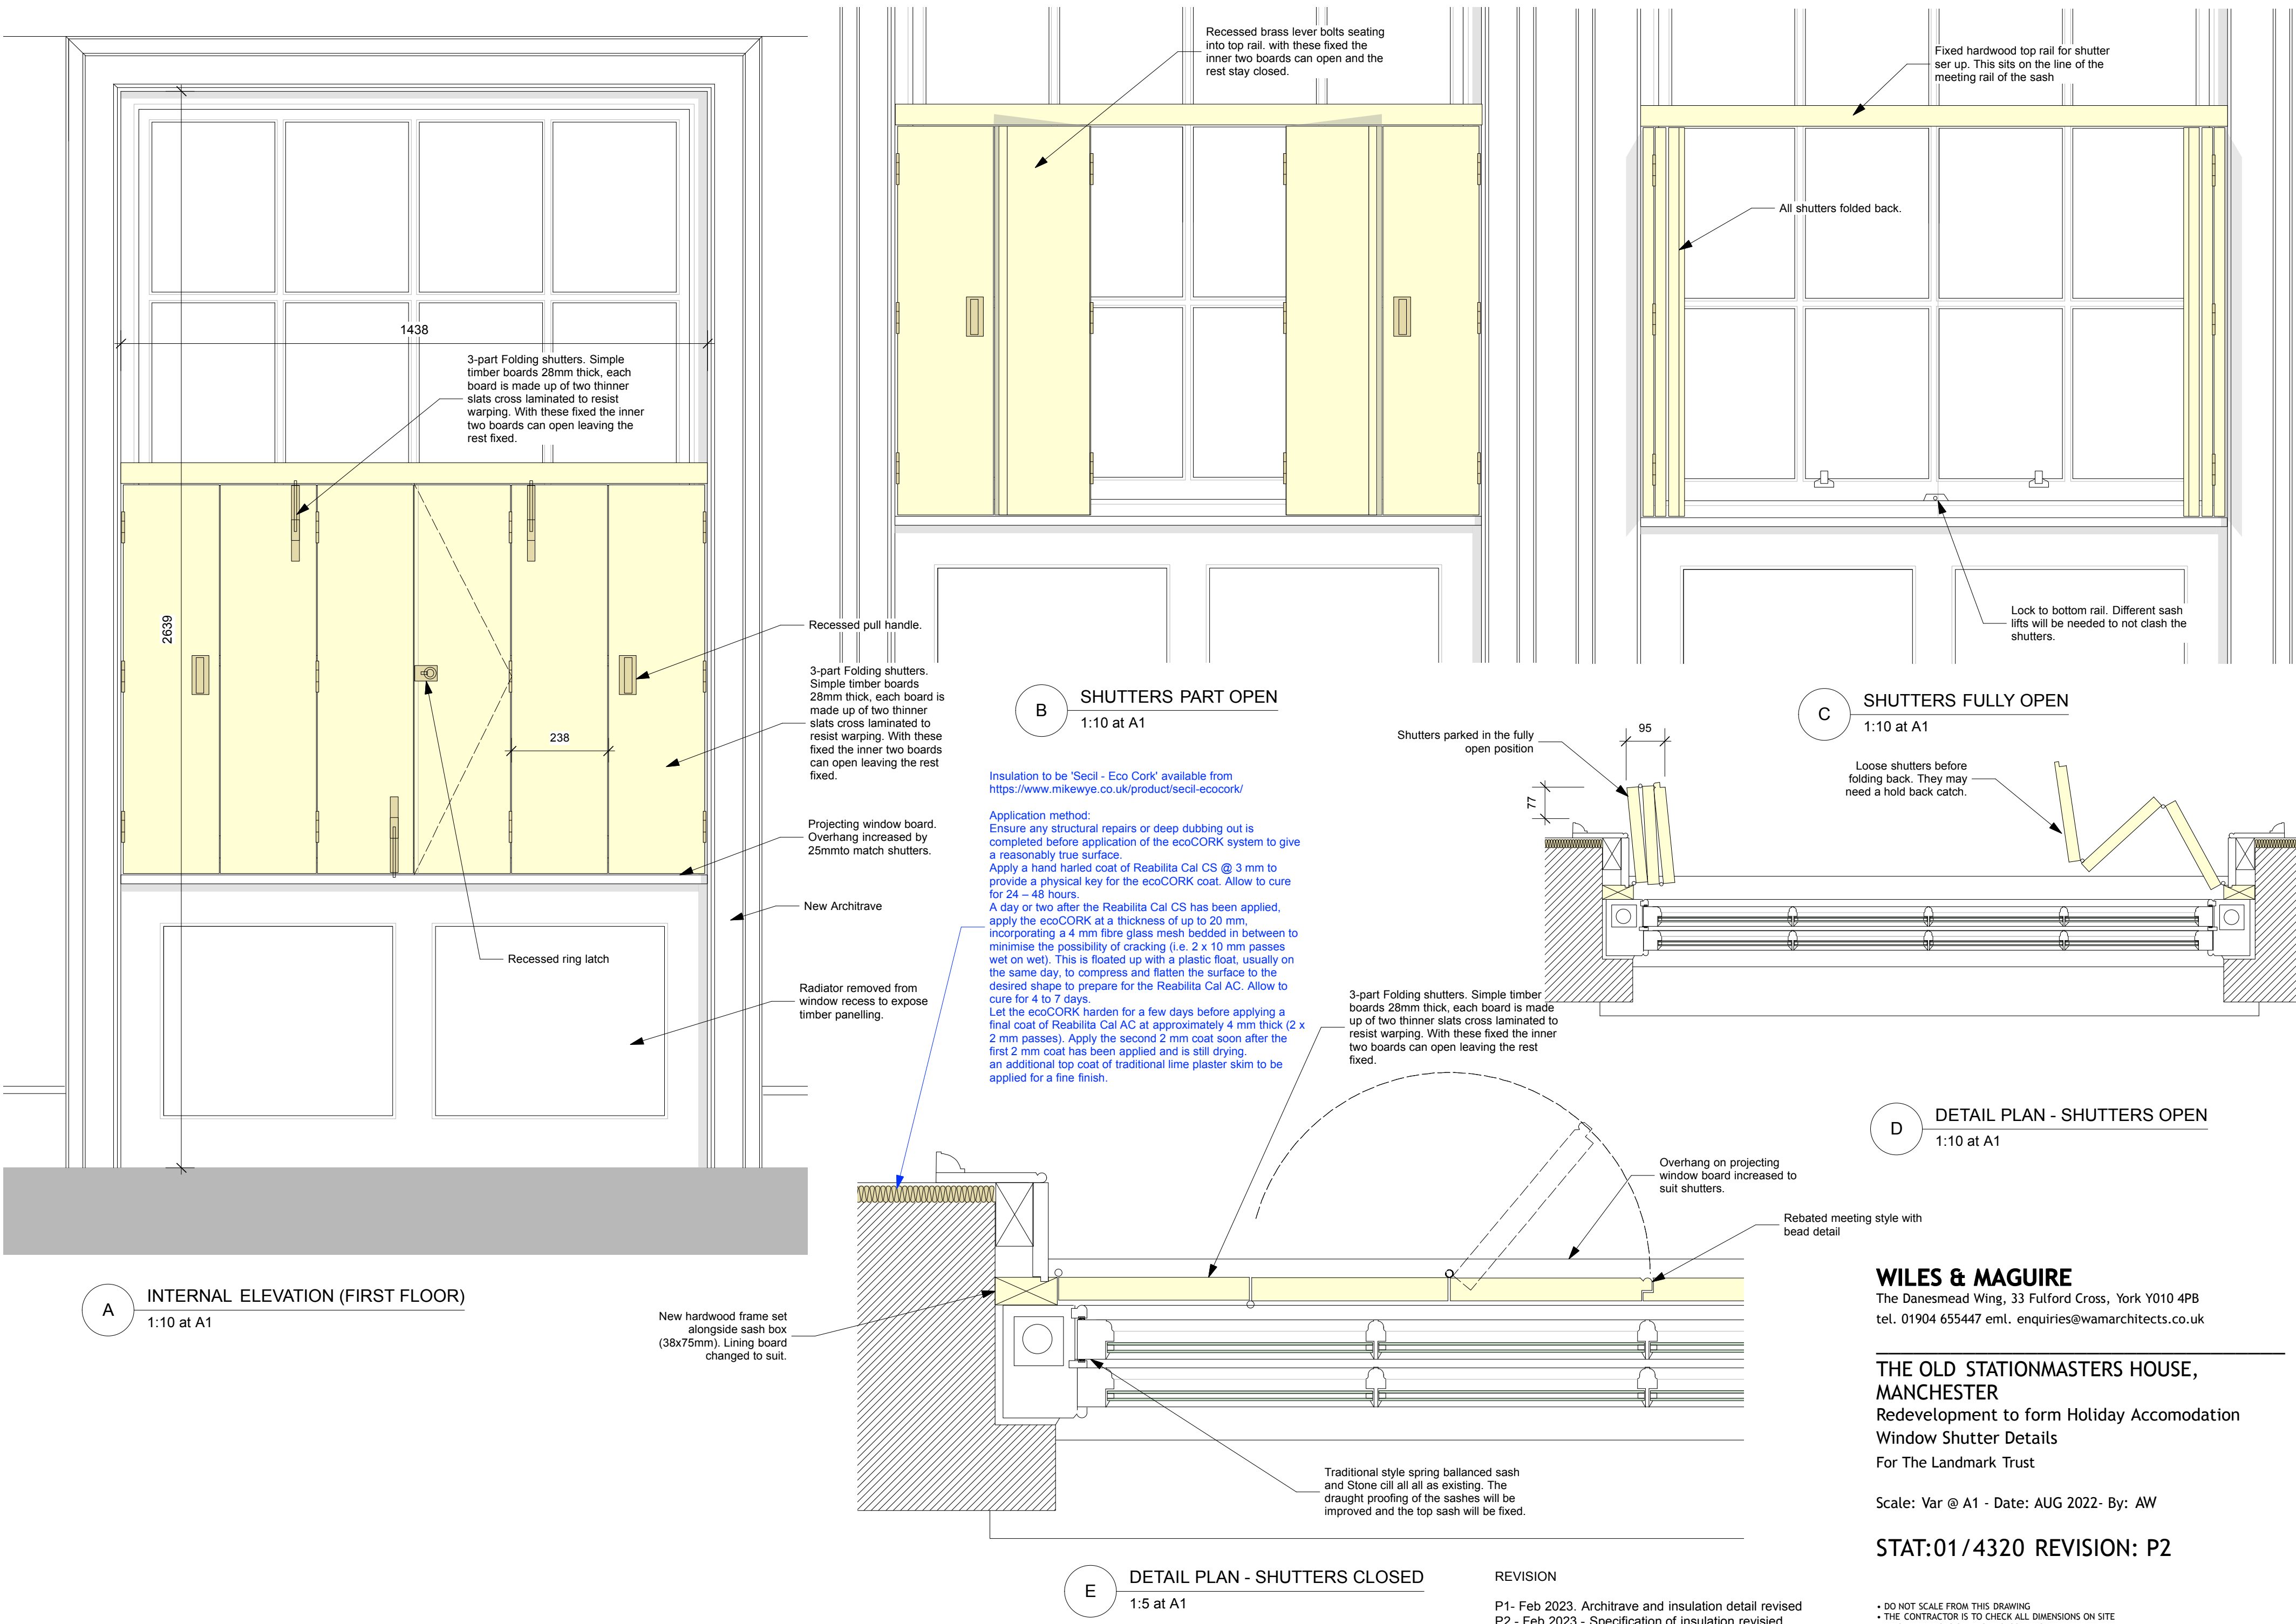

EXISTING DETAIL

PROPOSED DETAIL

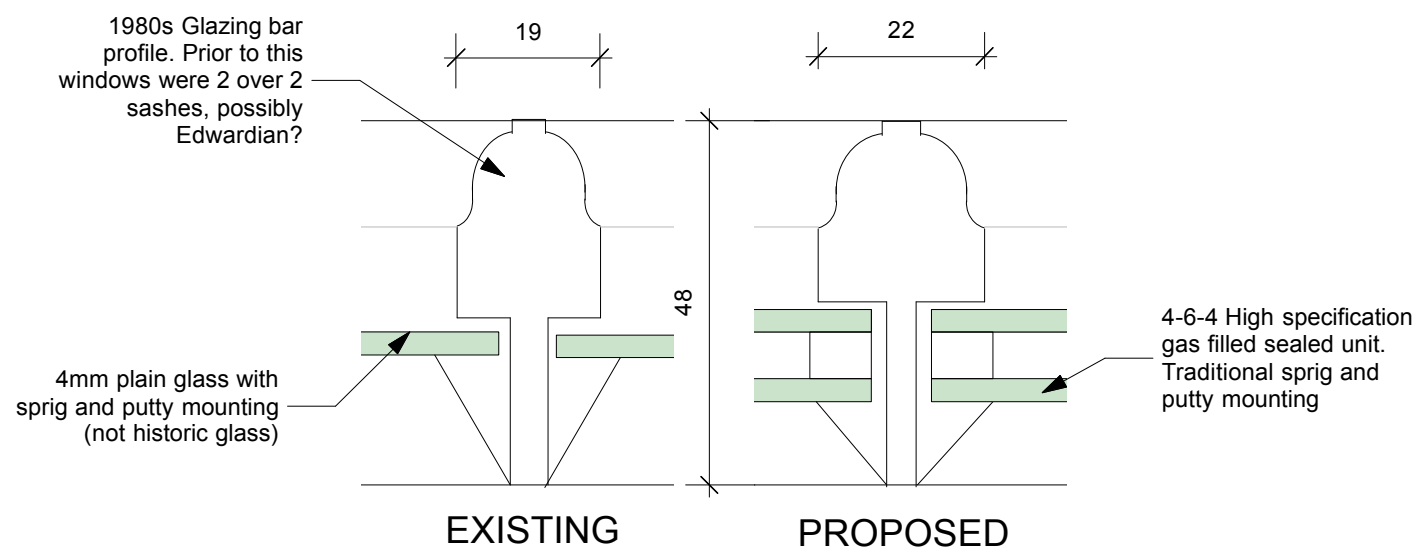

WILES & MAGUIRE
The Danesmead Wing, 33 Fulford Cross, York YO10 4PB
tel. 01904 655447 eml. enquiries@wamarchitects.co.uk

THE OLD STATIONMASTERS HOUSE, MANCHESTER
Redevelopment to form Holiday Accomodation
Window Shutter Details
For The Landmark Trust

Scale: Var @ A1 - Date: AUG 2022- By: AW

STAT:01/4320 REVISION: P2

REVISION
P1- Feb 2023. Architrave and insulation detail revised
P2 - Feb 2023 - Specification of insulation revised

• DO NOT SCALE FROM THIS DRAWING
• THE CONTRACTOR IS TO CHECK ALL DIMENSIONS ON SITE
• THIS DRAWING IS SUBJECT TO COPYRIGHT