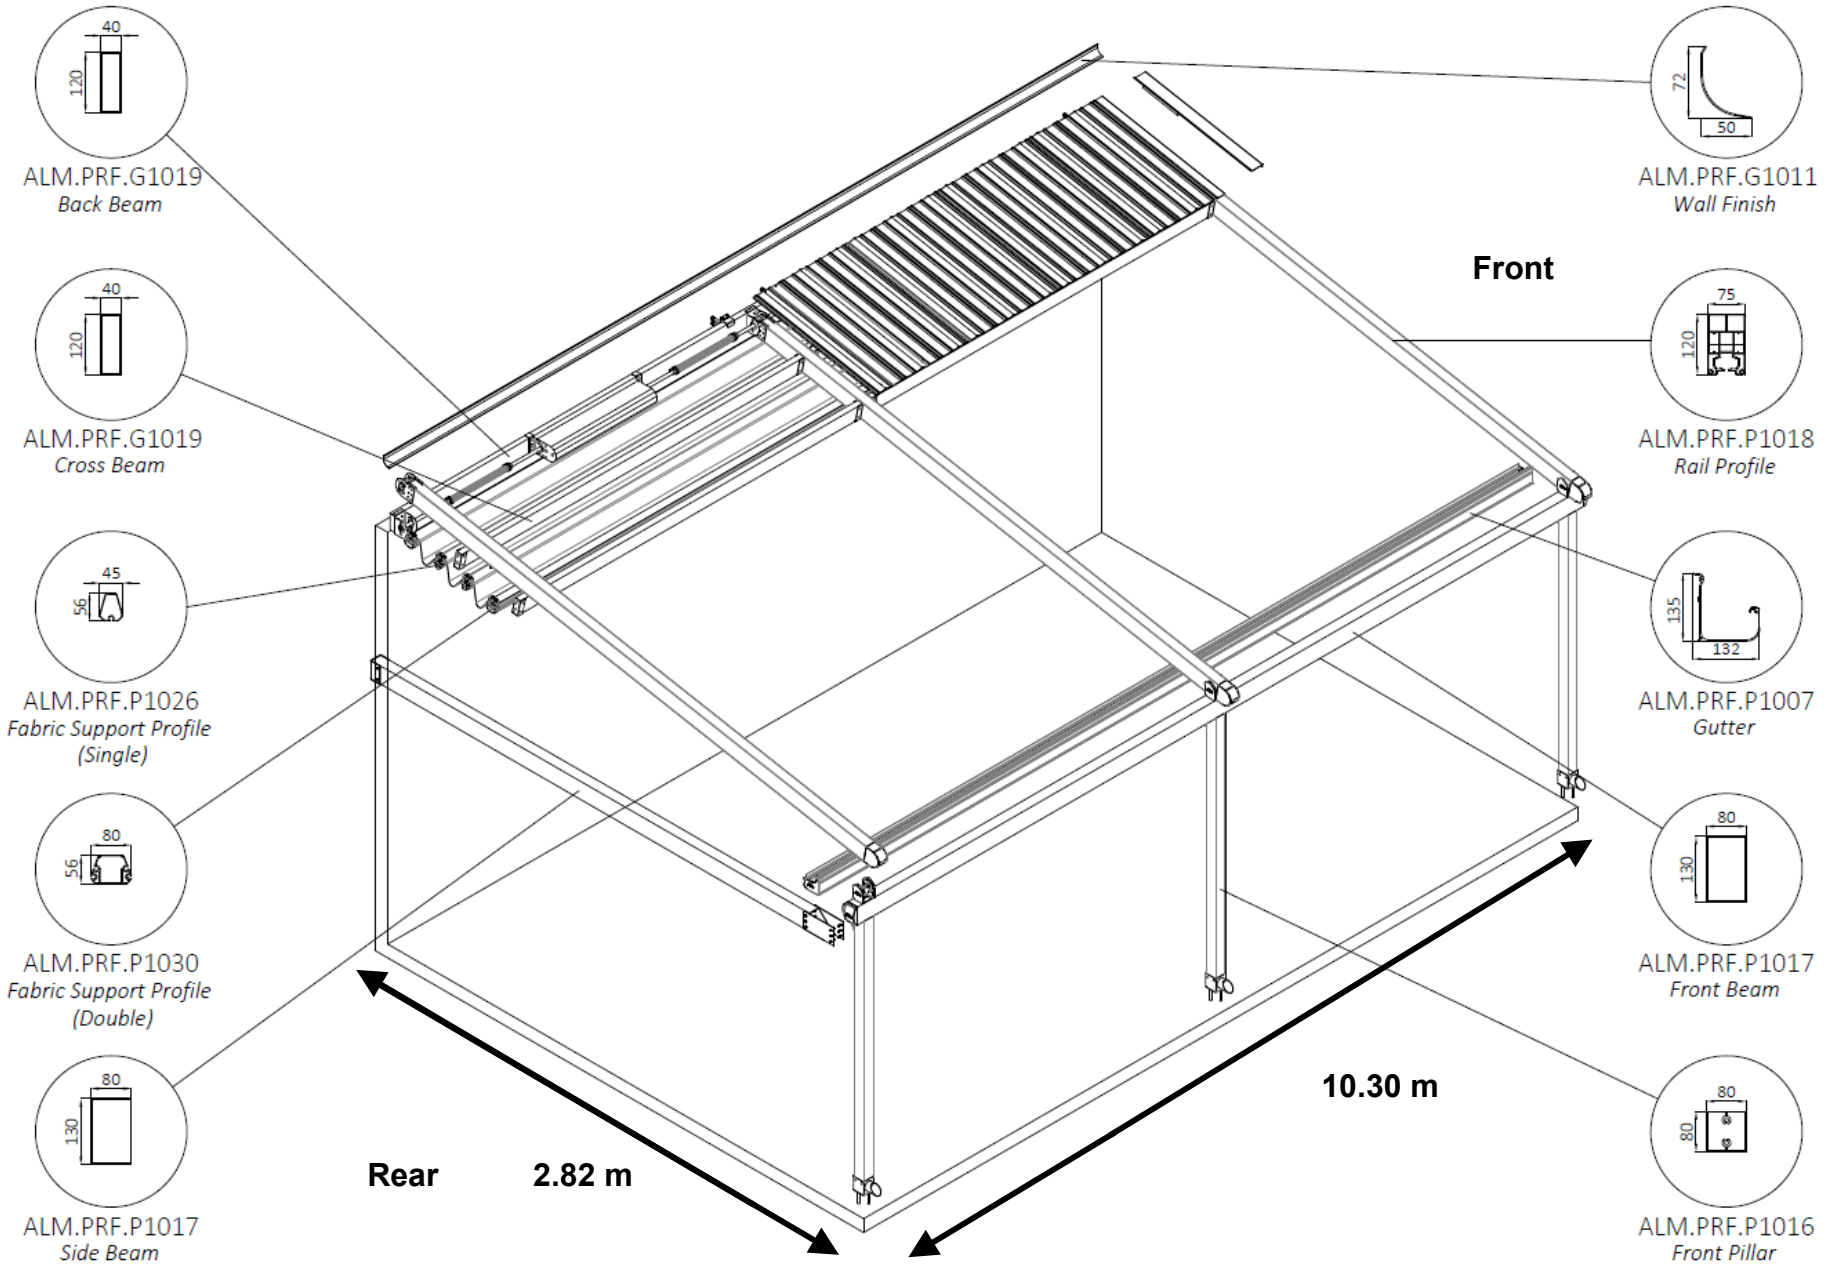

40
120
ALM.PRF.G1019
Back Beam
40
120
ALM.PRF.G1019
Cross Beam
45
56
ALM.PRF.P1026
Fabric Support Profile
(Single)
80
56
ALM.PRF.P1030
Fabric Support Profile
(Double)
80
130
ALM.PRF.P1017
Side Beam
72
50
ALM.PRF.G1011
Wall Finish
Front
75
120
ALM.PRF.P1018
Rail Profile
135
132
ALM.PRF.P1007
Gutter
80
130
ALM.PRF.P1017
Front Beam
80
80
ALM.PRF.P1016
Front Pillar
Rear
2.82 m
10.30 m