



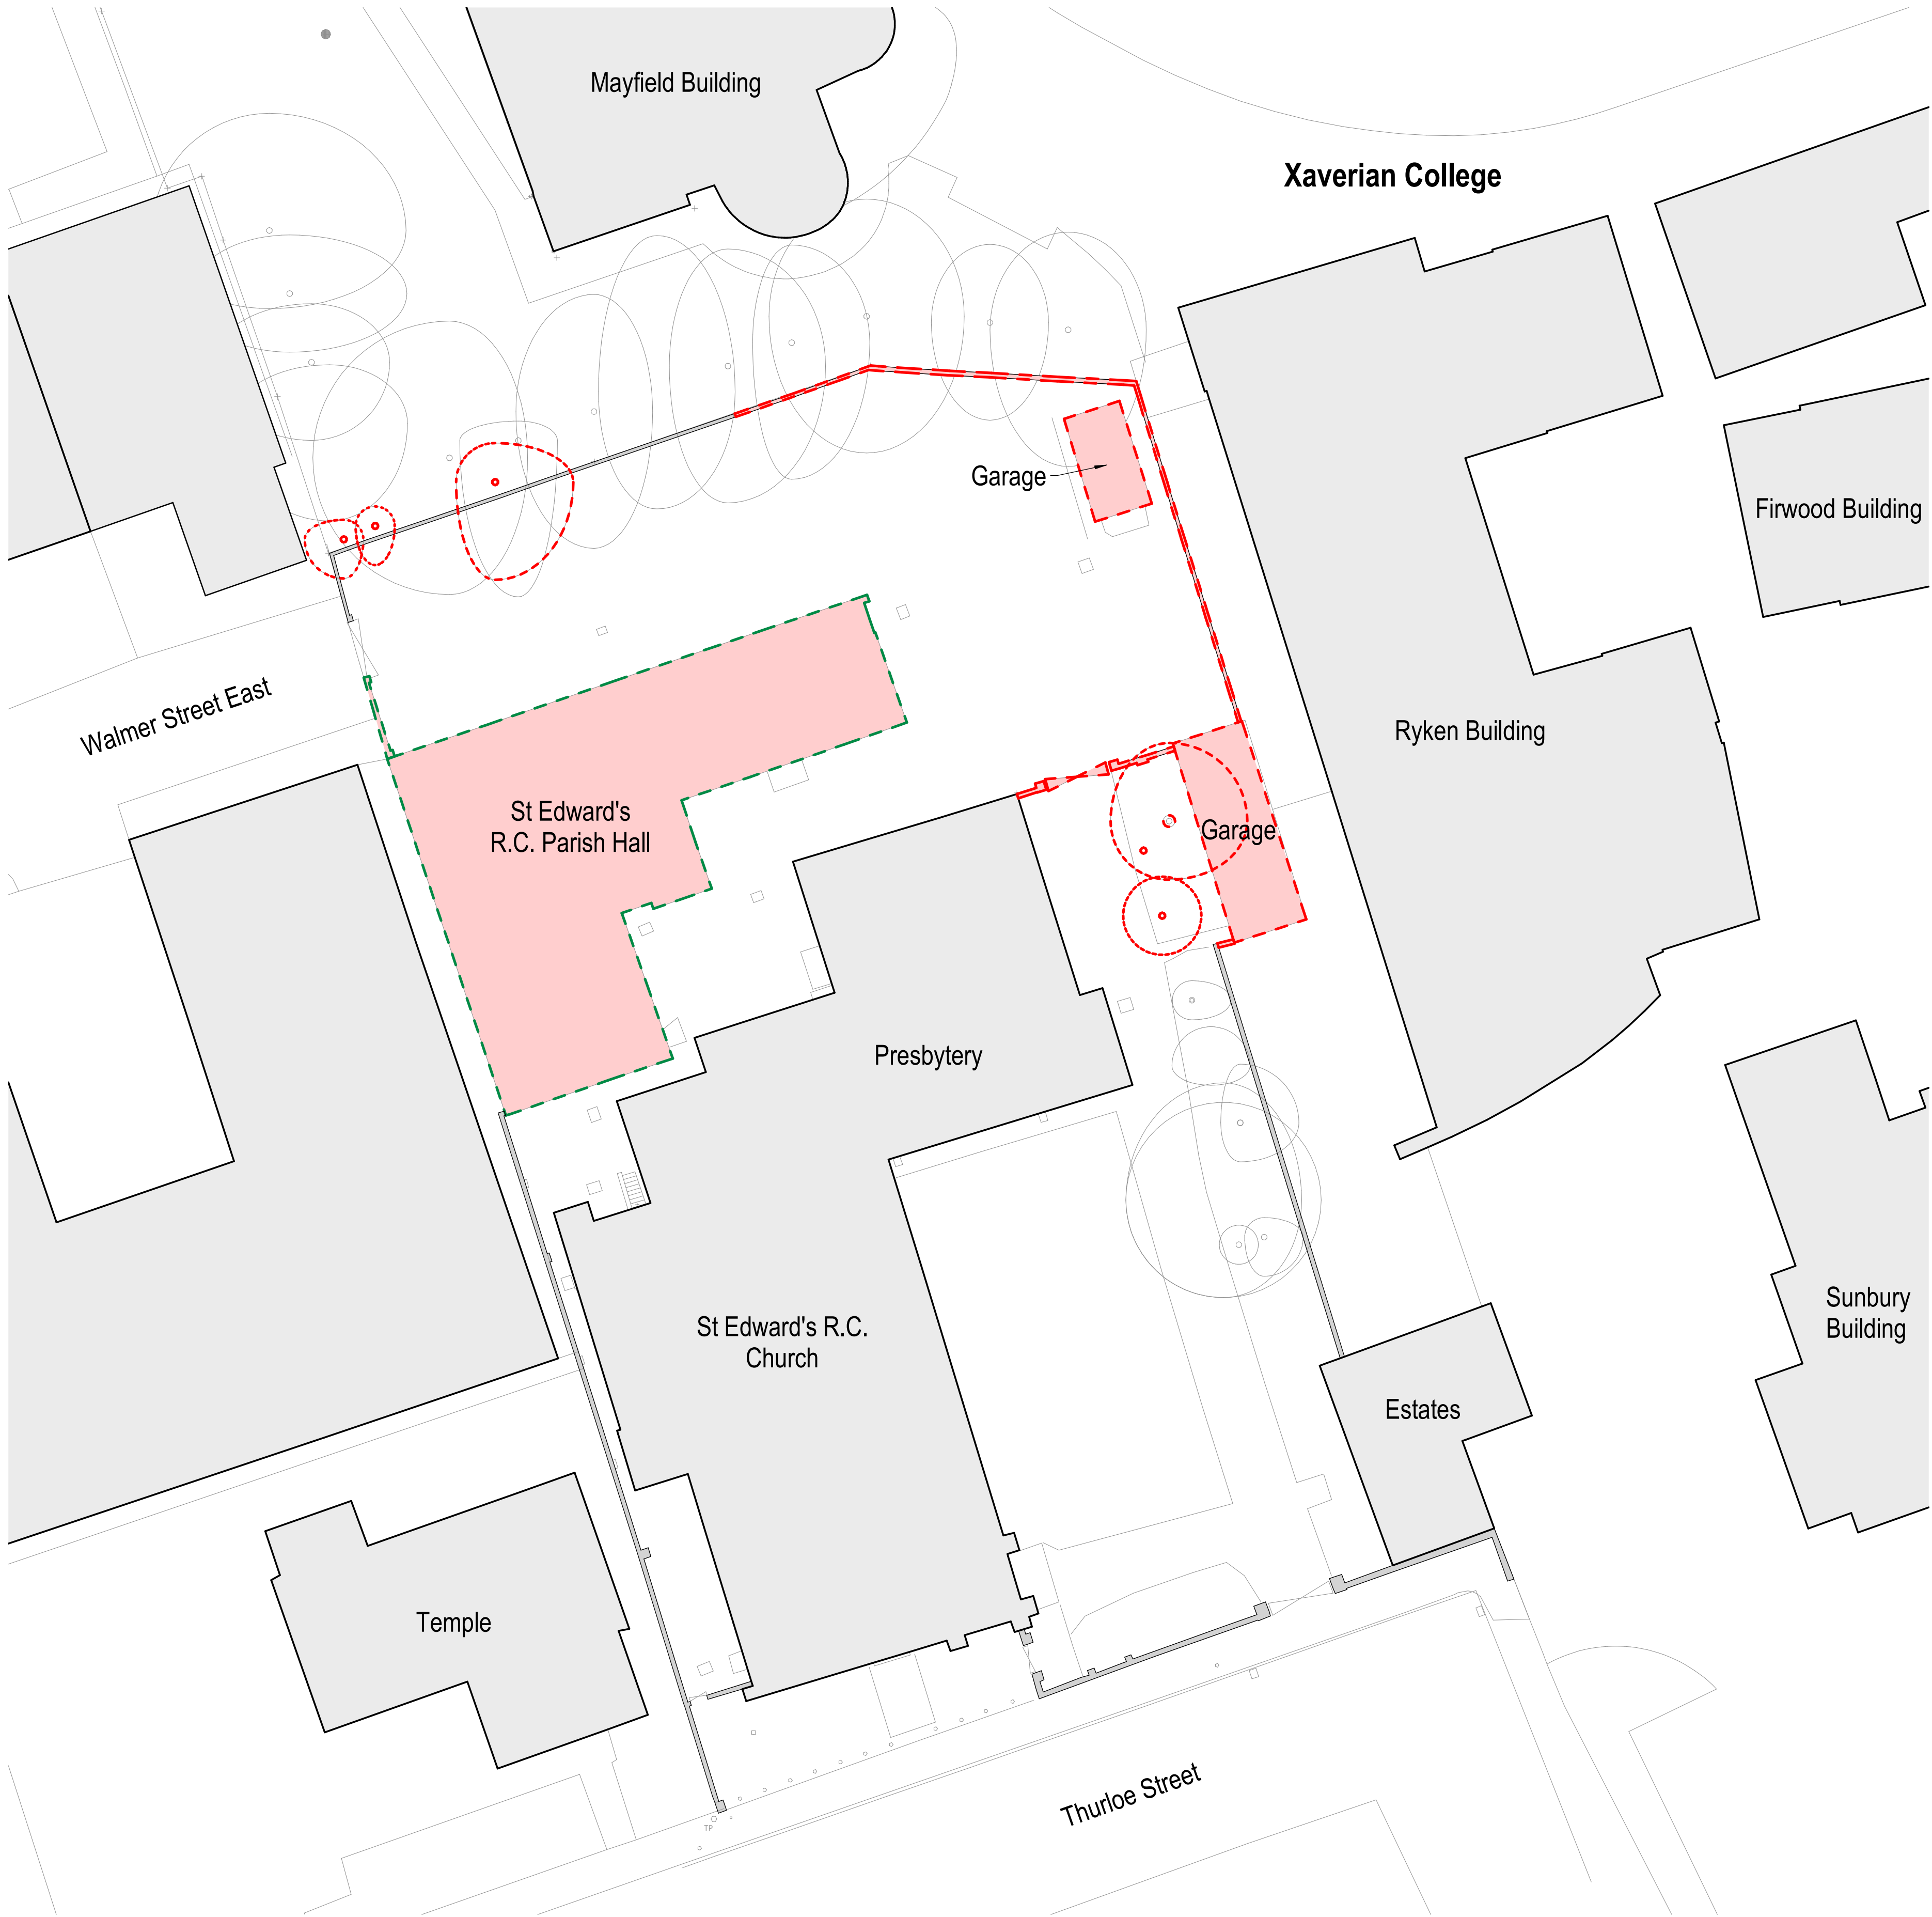

Proposed Demoliton
1 : 200

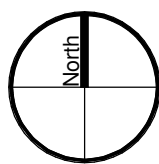

Notes
The Contractor is to check all dimensions and conditions on site before commencing. Do not scale from this drawing.
This drawing remains the copyright of POZZONI Architecture Ltd.

Scale Bars		TO BE USED ONLY AS GUIDANCE			
1:100	mm	0	1000	2000	3000
1:200	mm	0	1000	2000	3000
1:500	m	0	10	20	30
1:1250	m	0	10	20	30

Proposed Demolition Legend:

- Proposed Demolition
Existing garages, trees and section of existing wall / gate
- Approved Demolition
St Edward's Parish Hall
Approval details for the demolition of the St Edward's Parish Hall within ref. 126736/FO/2020

P01	Issued for Planning	CP	17.03.23
Rev	Description	By	Date
Client	Xaverian College		
Job	Xaverian College Temporary Classrooms		
Drawing	Proposed Demolition		
Ref	6037- 1100	Rev	P01
Date	01/03/2023	Scale	As indicated @ A1
Prepared	CP	Approved	CM
Planning	Tender	Construction	
Design	Contract	As Built	

pozzoni

Woodville House
2 Woodville Road
Altrincham
WA14 2EH
+44 161 926 7848
www.pozzoni.co.uk
architects@pozzoni.co.uk