



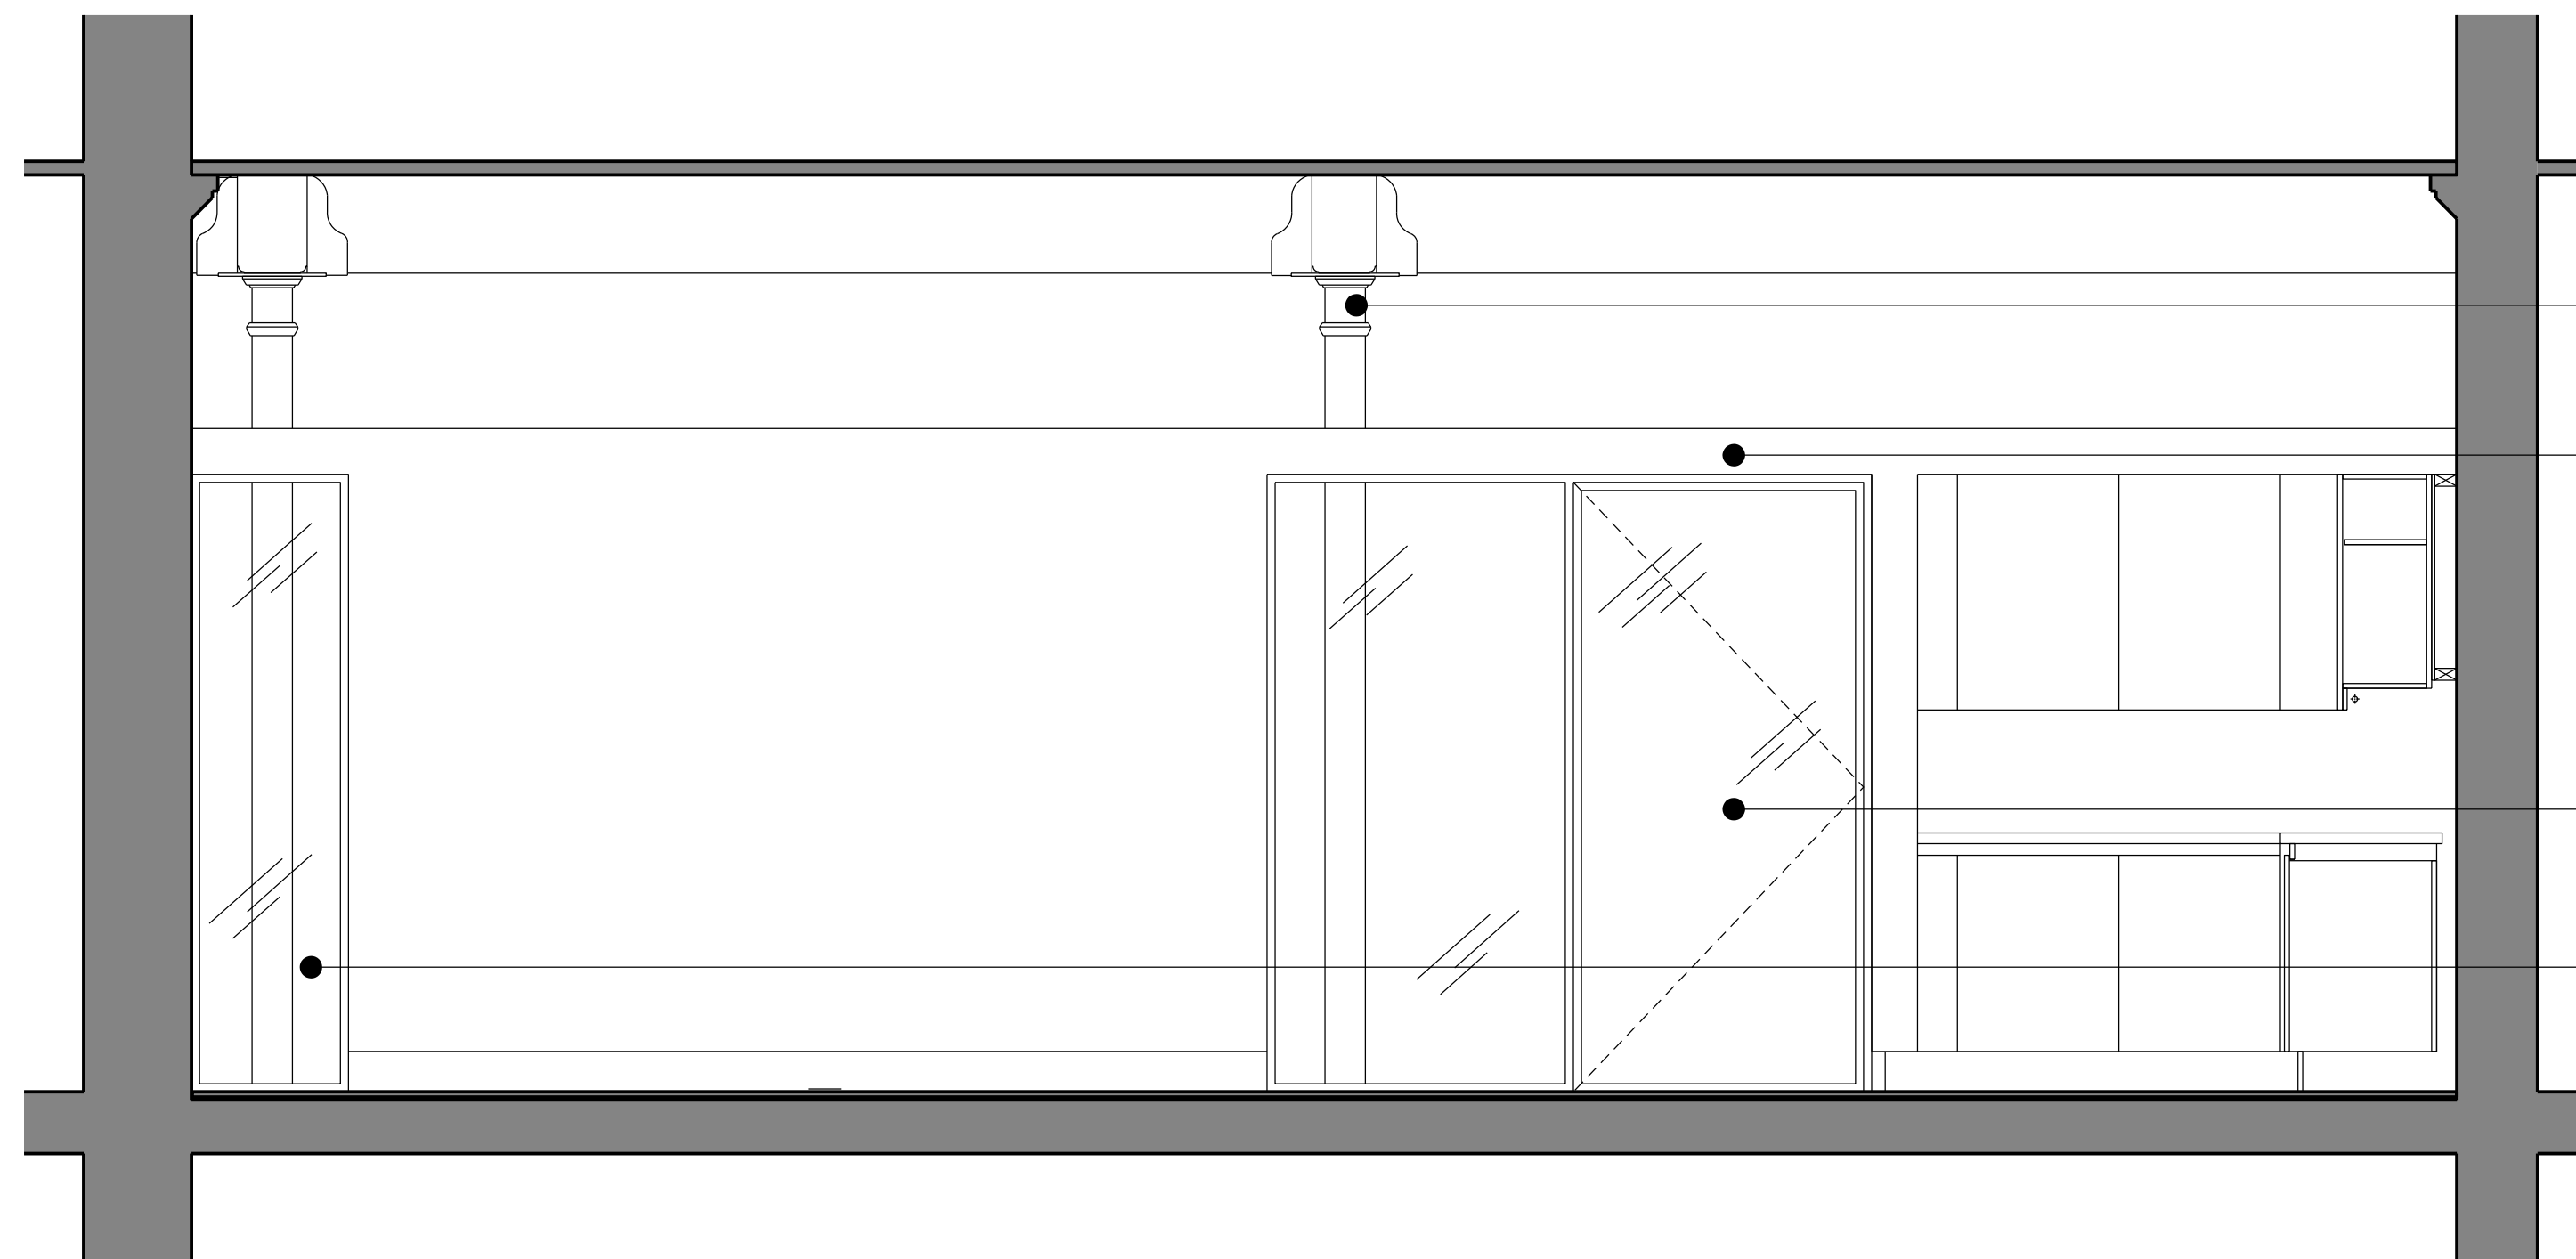


ELEVATION A

- Original column and beam features visible from living space
- New plasterboard stud wall to align with the height of the existing bathroom pod
- New glazed partition and door
- New glazed partition

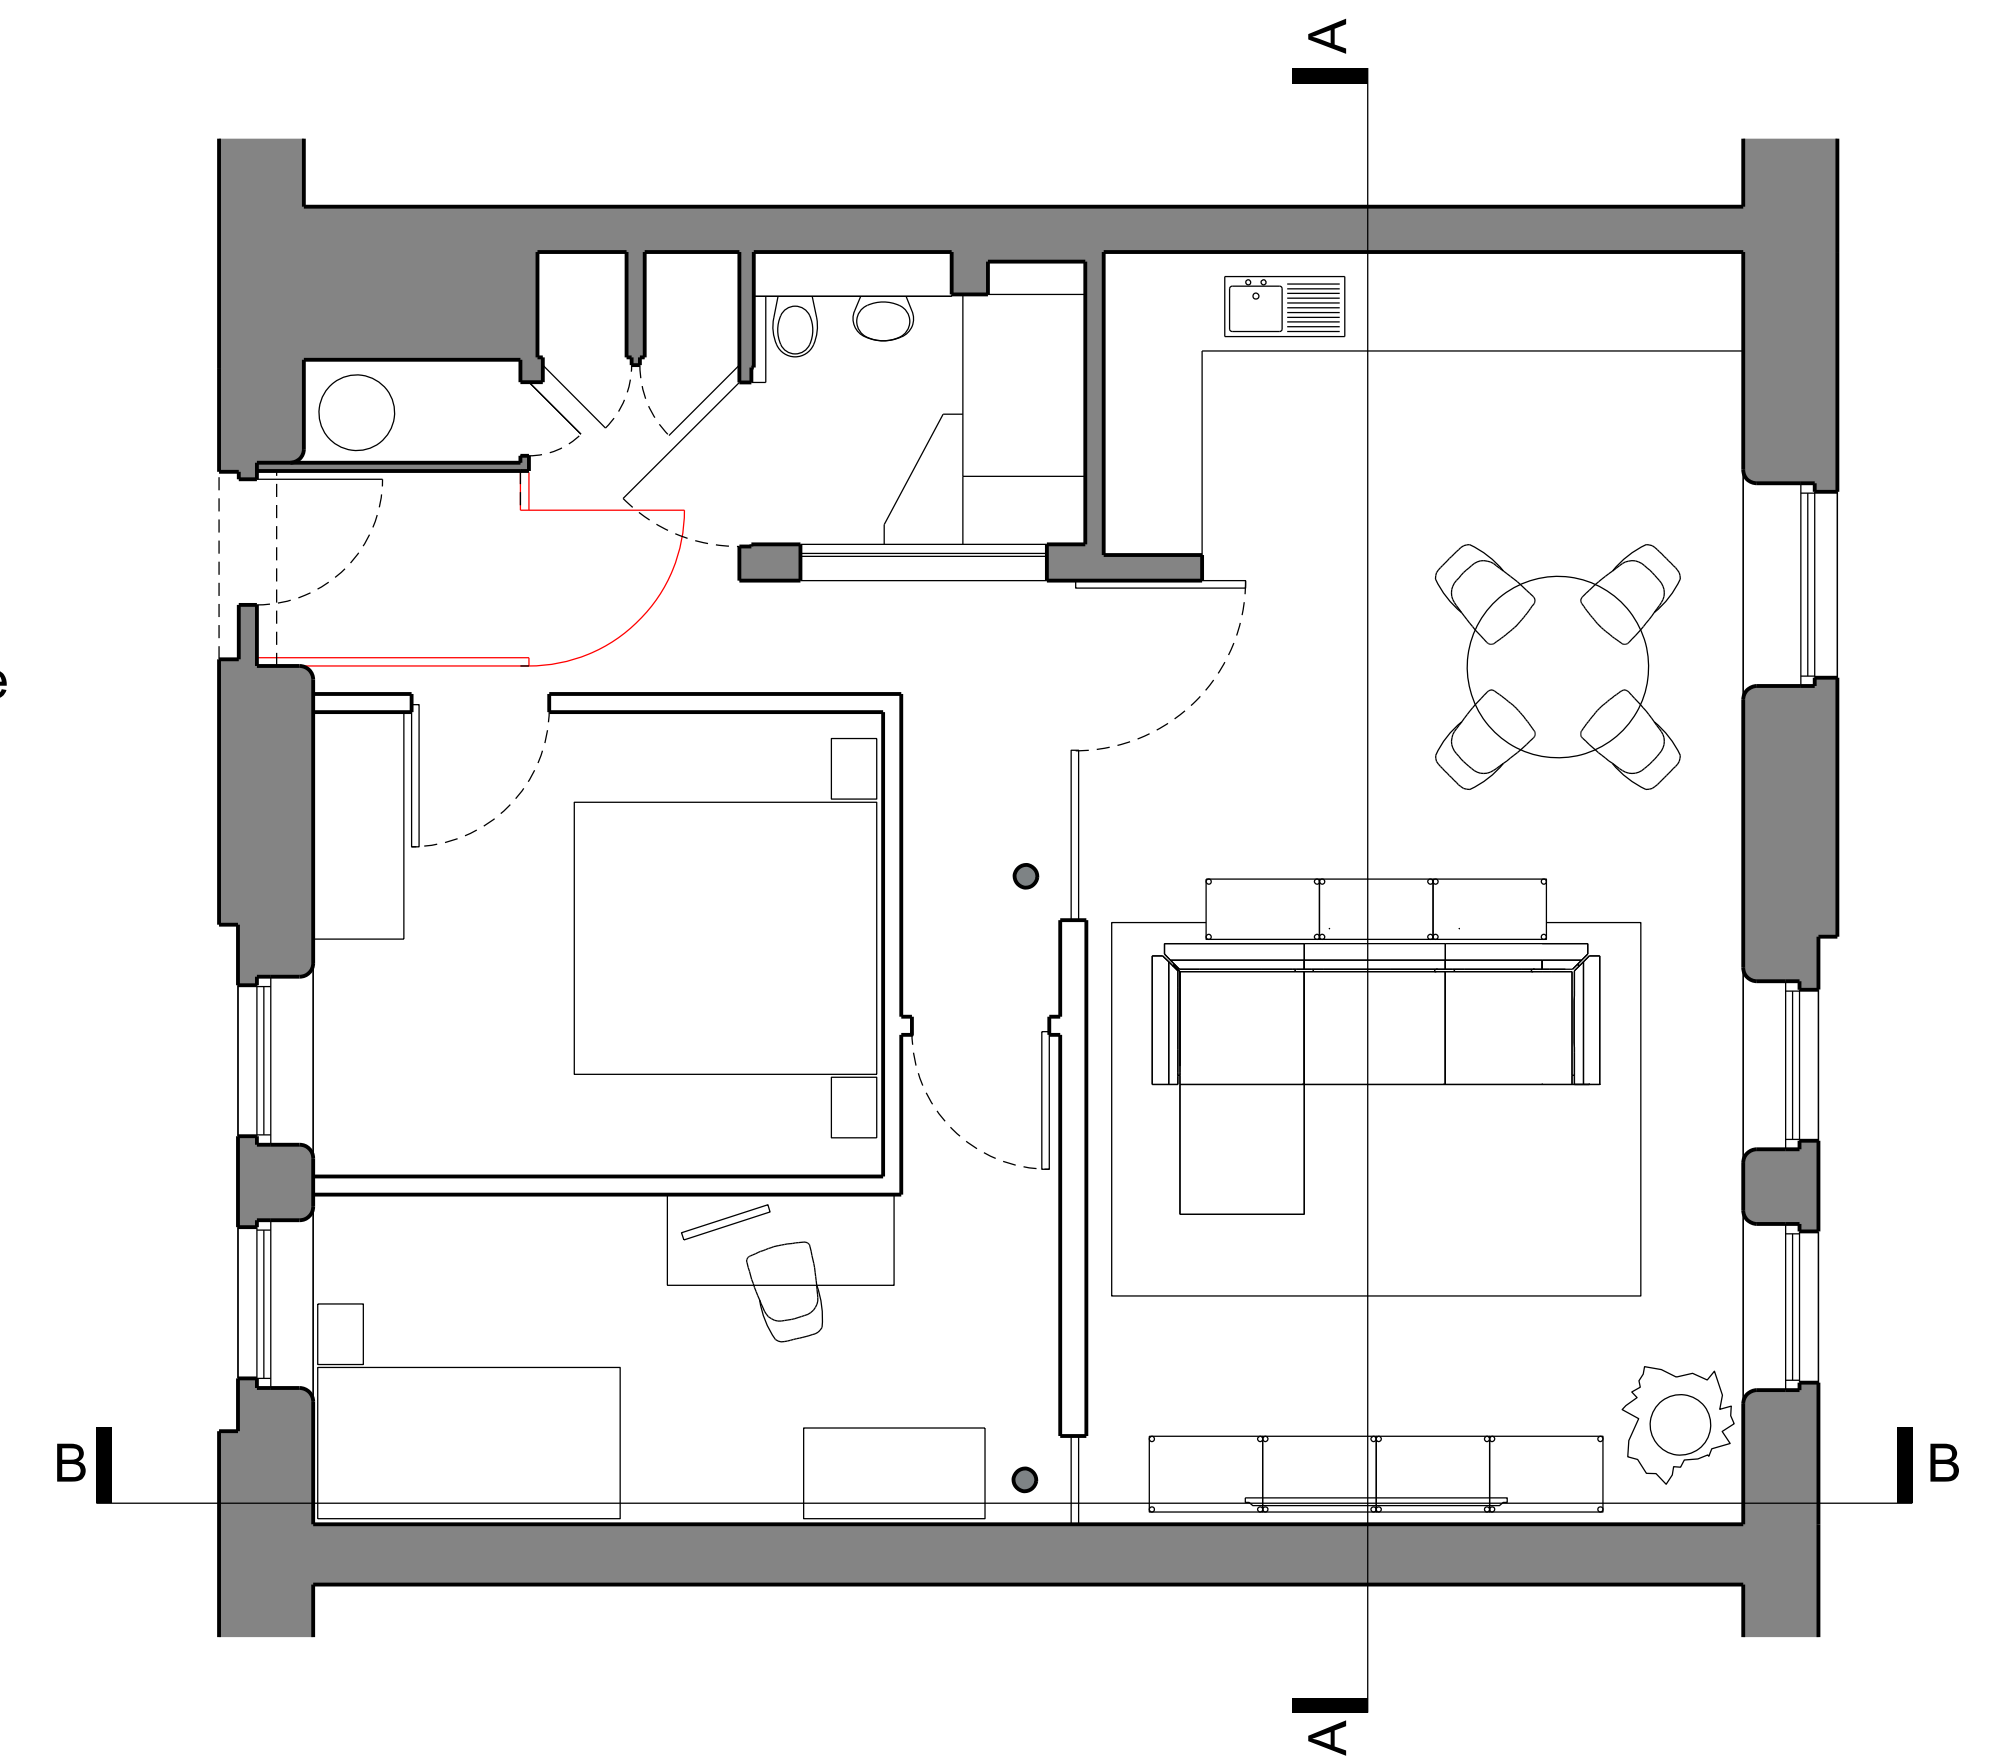

KEY - NOT TO SCALE

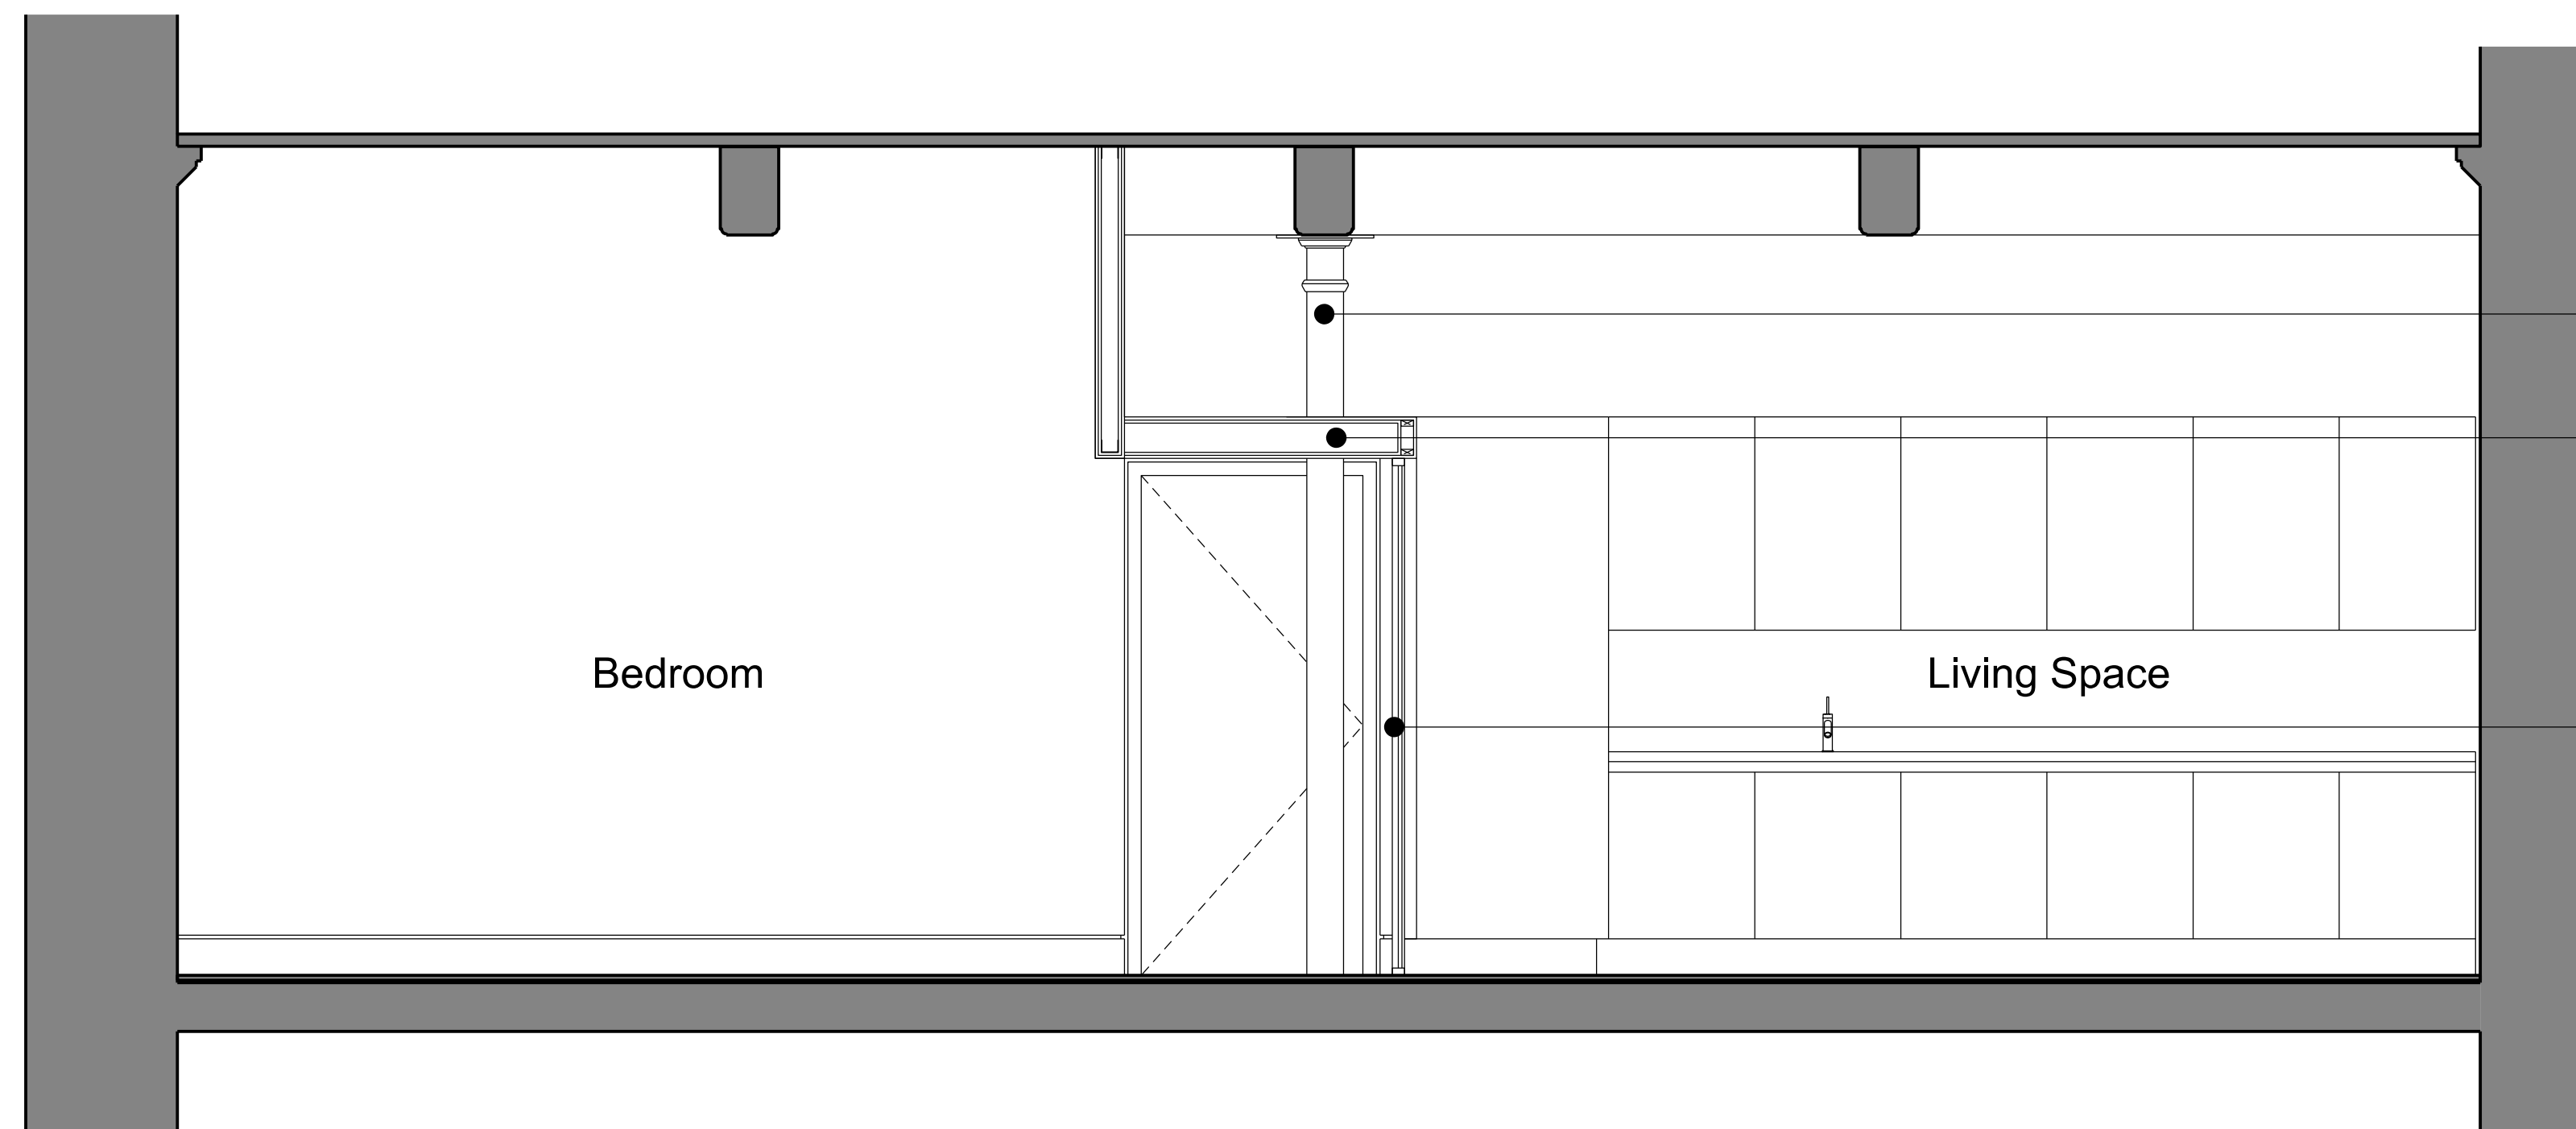

ELEVATION B

- Original column and beam features visible from living space
- New plasterboard stud wall and corridor ceiling to align with the height of the existing bathroom pod
- New glazed partition and door