


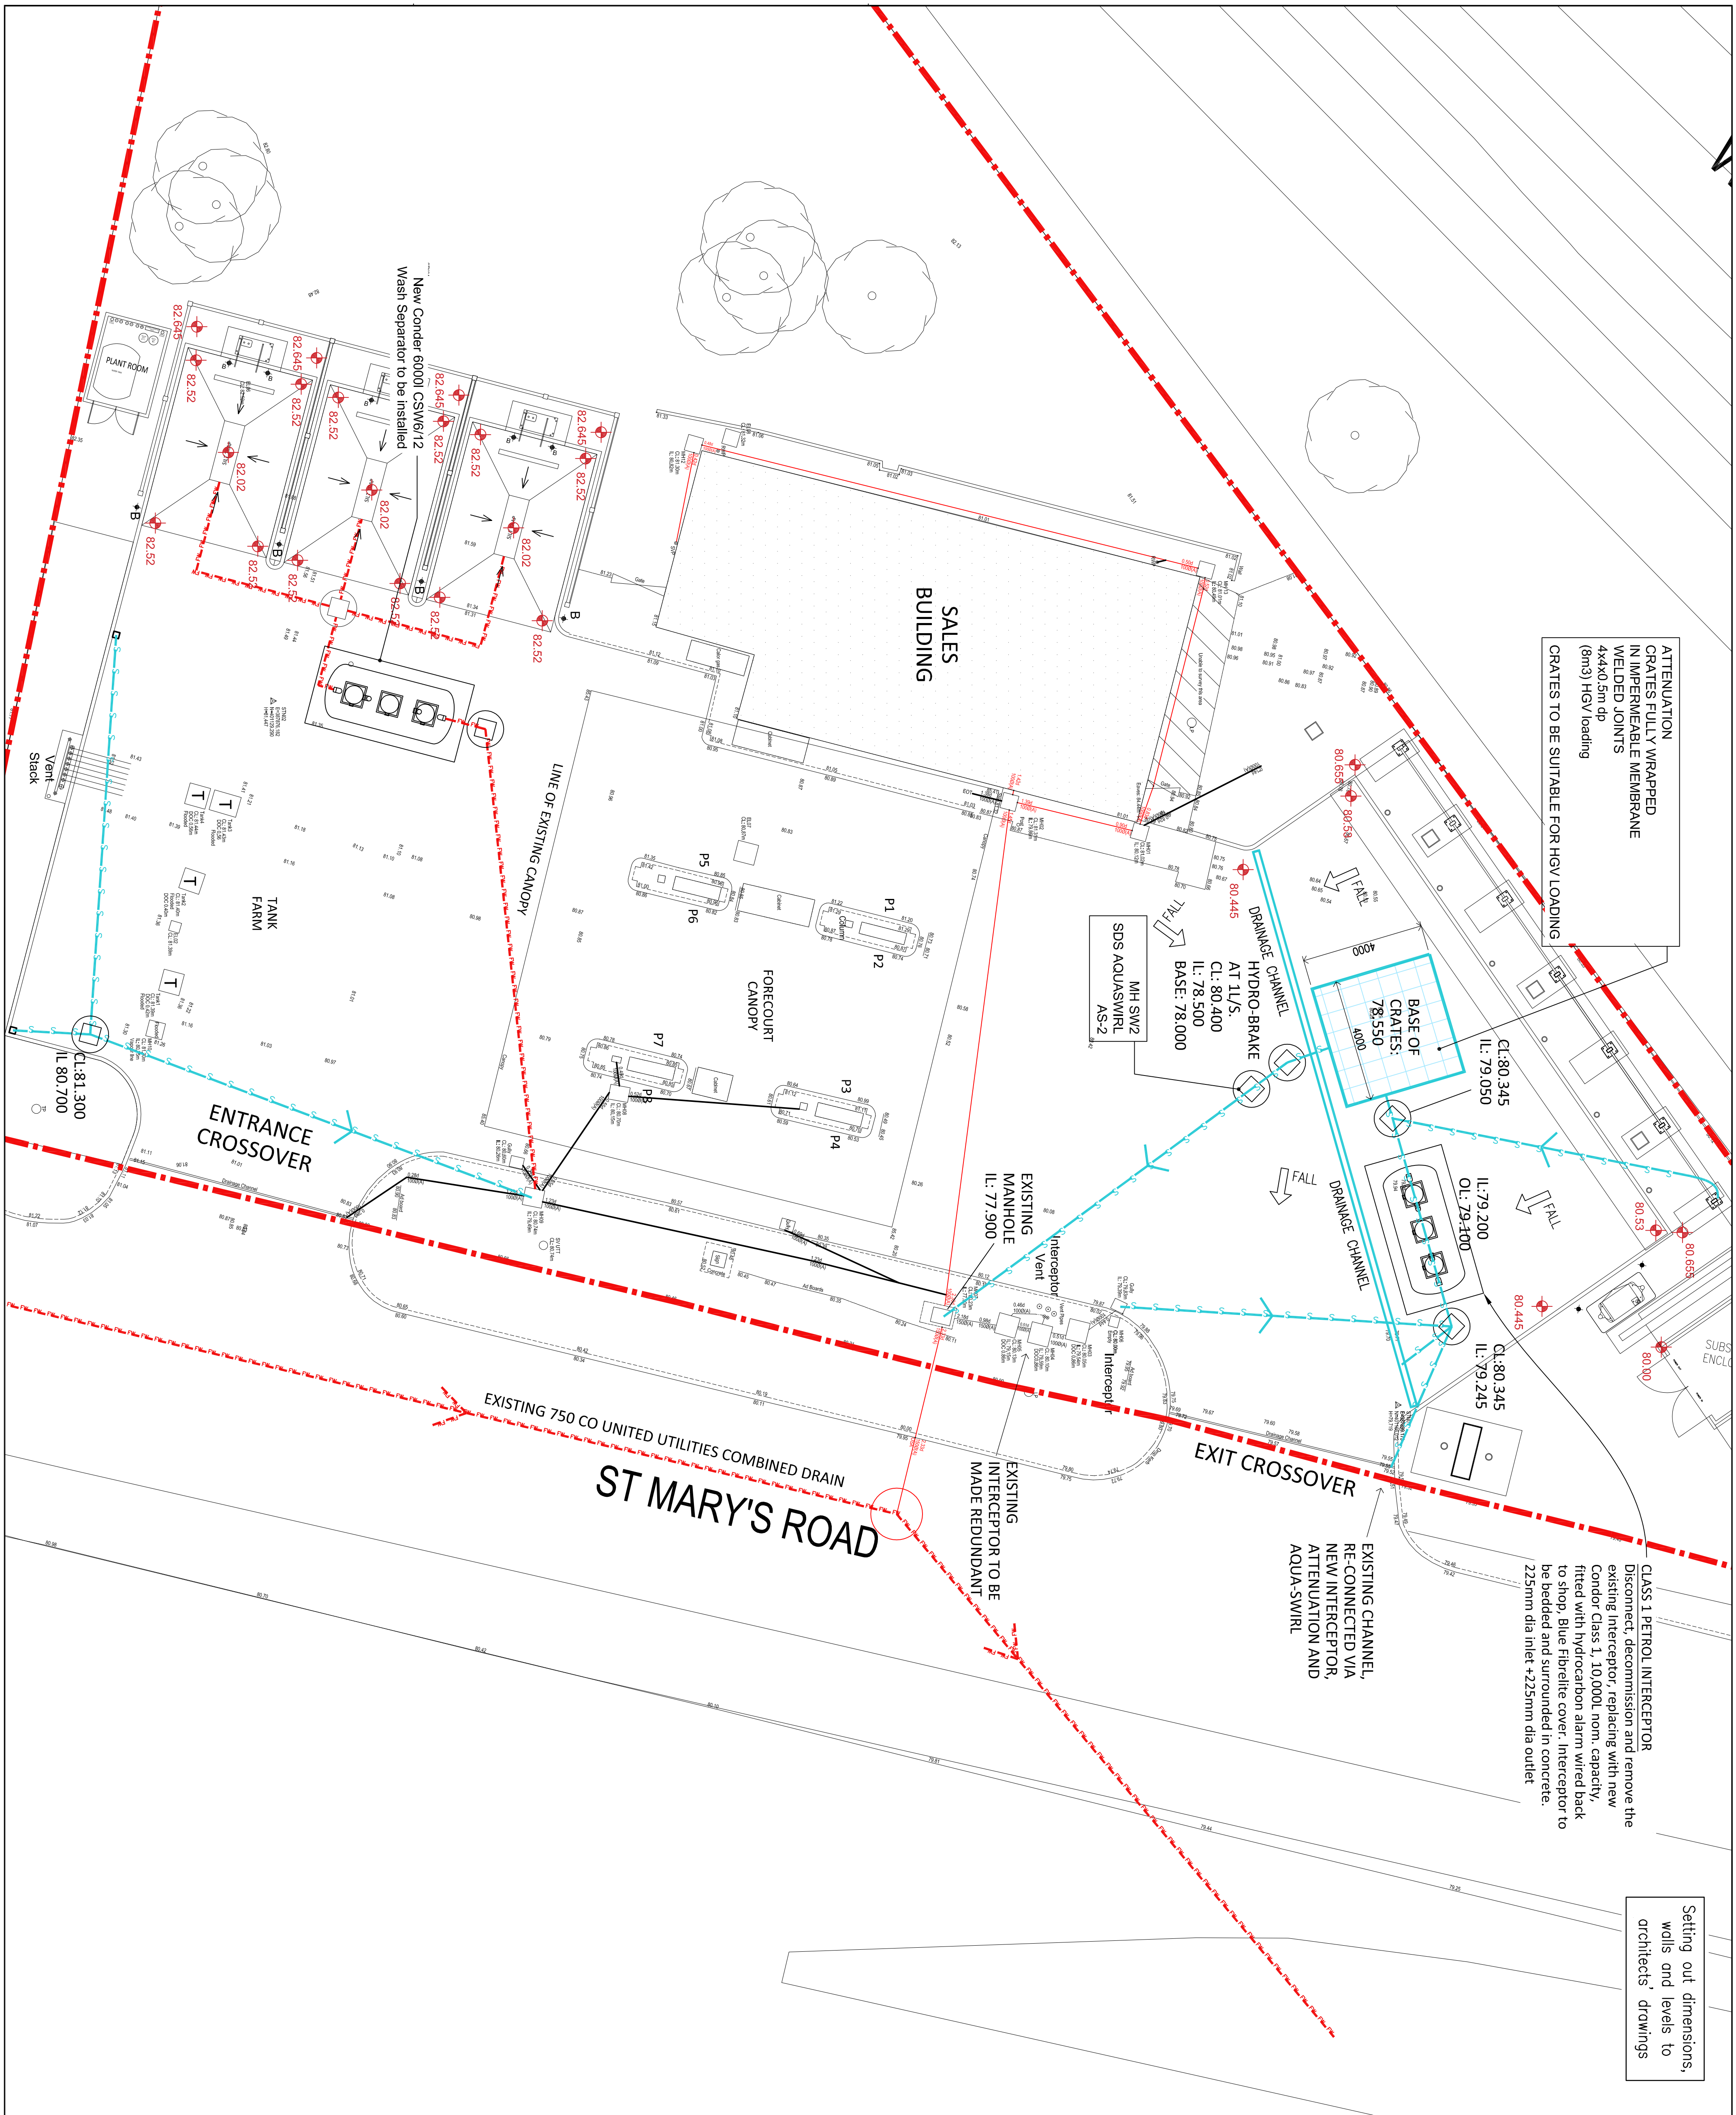


PRELIMINARY

[illegible]


THE STABLES
CANNONS MILL LANE
BISHOPS STORTFORD
HERTFORDSHIRE CM23 2BN
TELEPHONE: 01279 465900
FACSIMILE: 01279 465999
GENERAL@MARKSHEELEY.CO.UK

CONSULTING STRUCTURAL AND CIVIL ENGINEERS

MBH

**MFG NEWTON HEATH
ST MARYS ROAD
MANCHESTER, M40 3AR**

PROPOSED DRAINAGE

Sheet Size	Original Scale	Designed/Drawn	Checked	Authorised
A1	As Shown	Date 00/00/00	Date 00/00/00	Date 00/00/00

P	H16361-04
---	-----------

QA2