


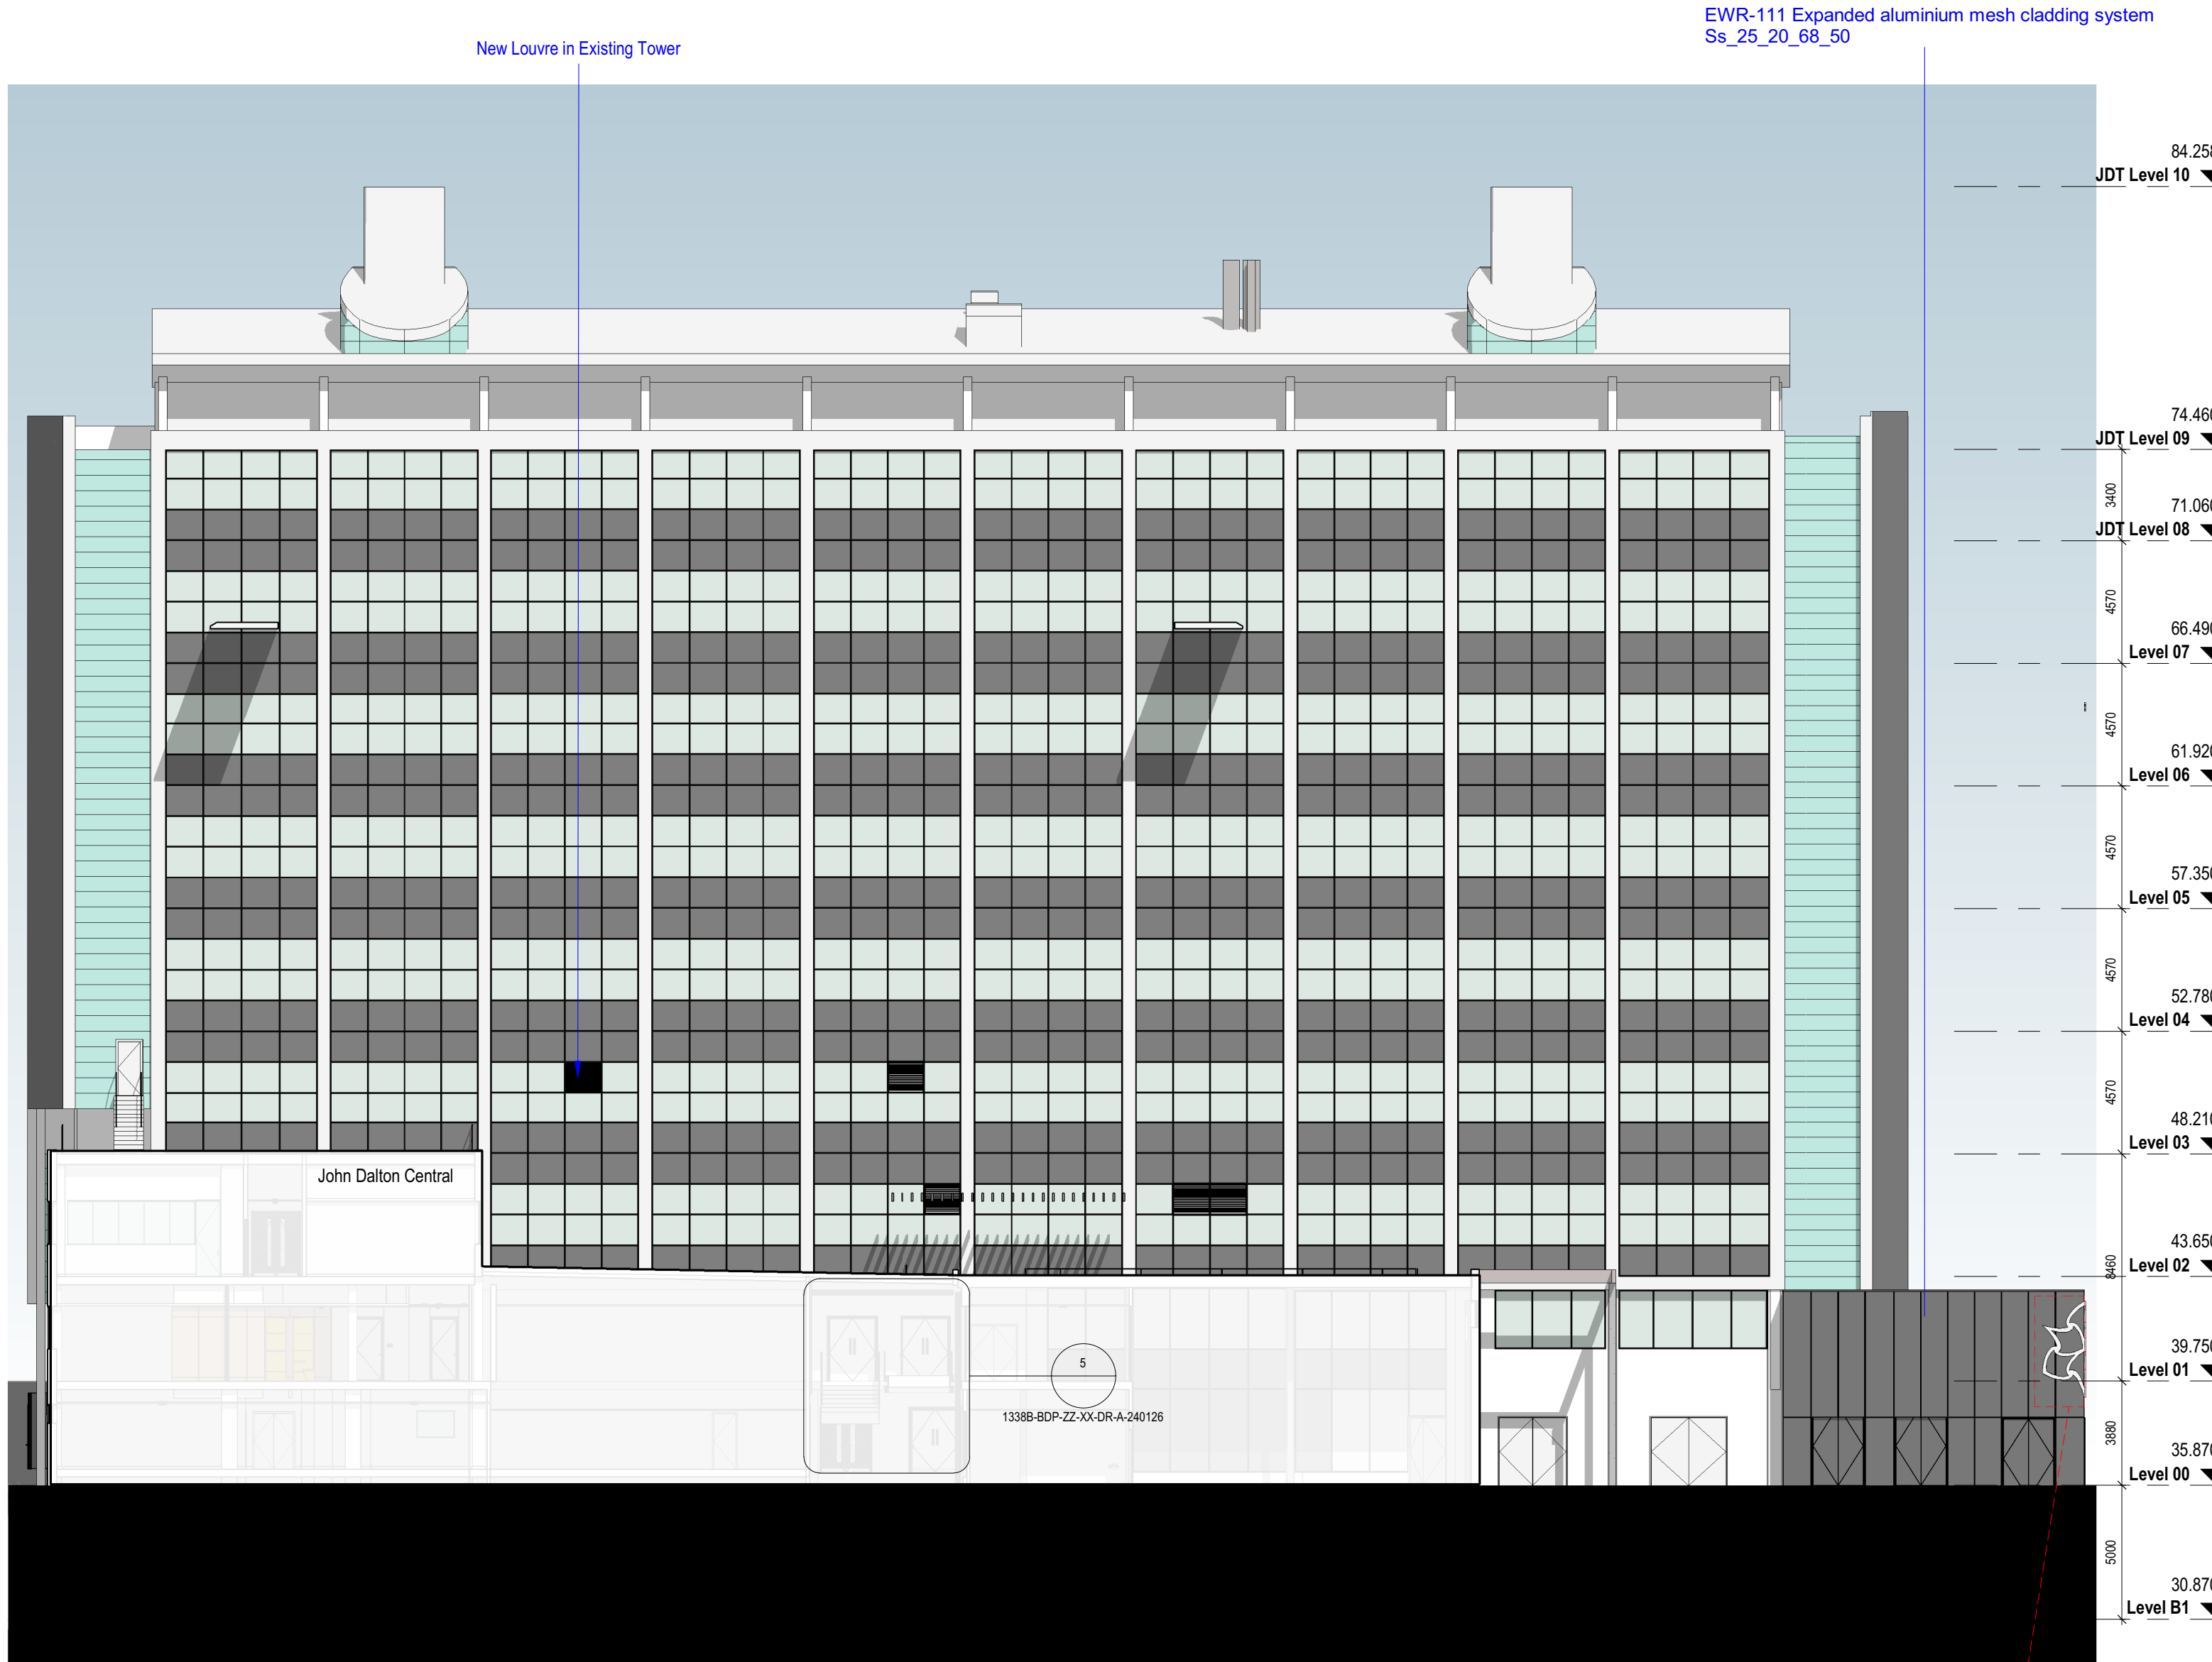

Sign type ST17 - refer to Place Marque
Drawing Reference Number: SGN-151.

BUILDING DESIGN PARTNERSHIP SHALL HAVE NO RESPONSIBILITY FOR ANY USE MADE OF THIS DOCUMENT OTHER THAN FOR THAT WHICH IT WAS PREPARED AND ISSUED.

ALL DIMENSIONS SHOULD BE CHECKED ON SITE.

DO NOT SCALE FROM THIS DRAWING

ANY DRAWING ERRORS OR DIVERGENCIES SHOULD BE BROUGHT TO THE ATTENTION OF BUILDING DESIGN PARTNERSHIP AT THE ADDRESS SHOWN BELOW.

DRAWINGS SHALL BE READ IN CONJUNCTION WITH THE FOLLOWING BEFORE WORK COMMENCES.

- THE CDM DESIGN ISSUES REGISTER
- THE BOP RISK SERIES OF DRAWINGS
- THE PROJECT CDM RISK REGISTER

NOTES

REVISION DESCRIPTION

DRAWN CHECKED DATE


REVISION DESCRIPTION

DRAWN CHECKED DATE

REVISION DESCRIPTION

DRAWN CHECKED DATE

NOTES

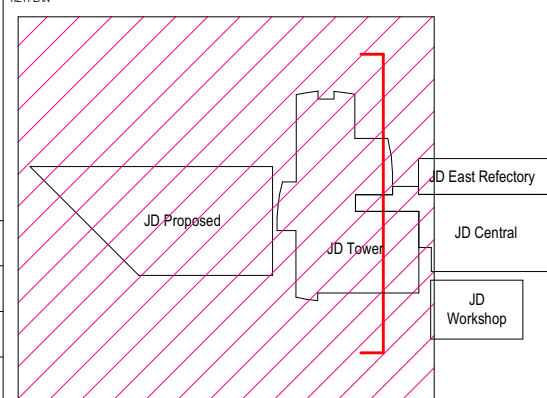

CLIENT



11 Ducie Street
PO Box 85
Piccadilly Basin
Manchester
M60 3JA
United Kingdom

T +44 (0)161 828 2200
www.bdp.com

BDP.

PROJECT TITLE
Science and Engineering Building

BOP JOB NUMBER
P2008524

PROJECT CLASSIFICATION
Commercial In Confidence

DRAWING TITLE
GA Elevation - Proposed East JD Tower

DRAWING NUMBER
1338B-BDP-XX-XX-DR-A-201122

SUPPLEMENT

SCALE
@ A1

DATE FIRST ISSUED
25/04/22

REVISION
P04