
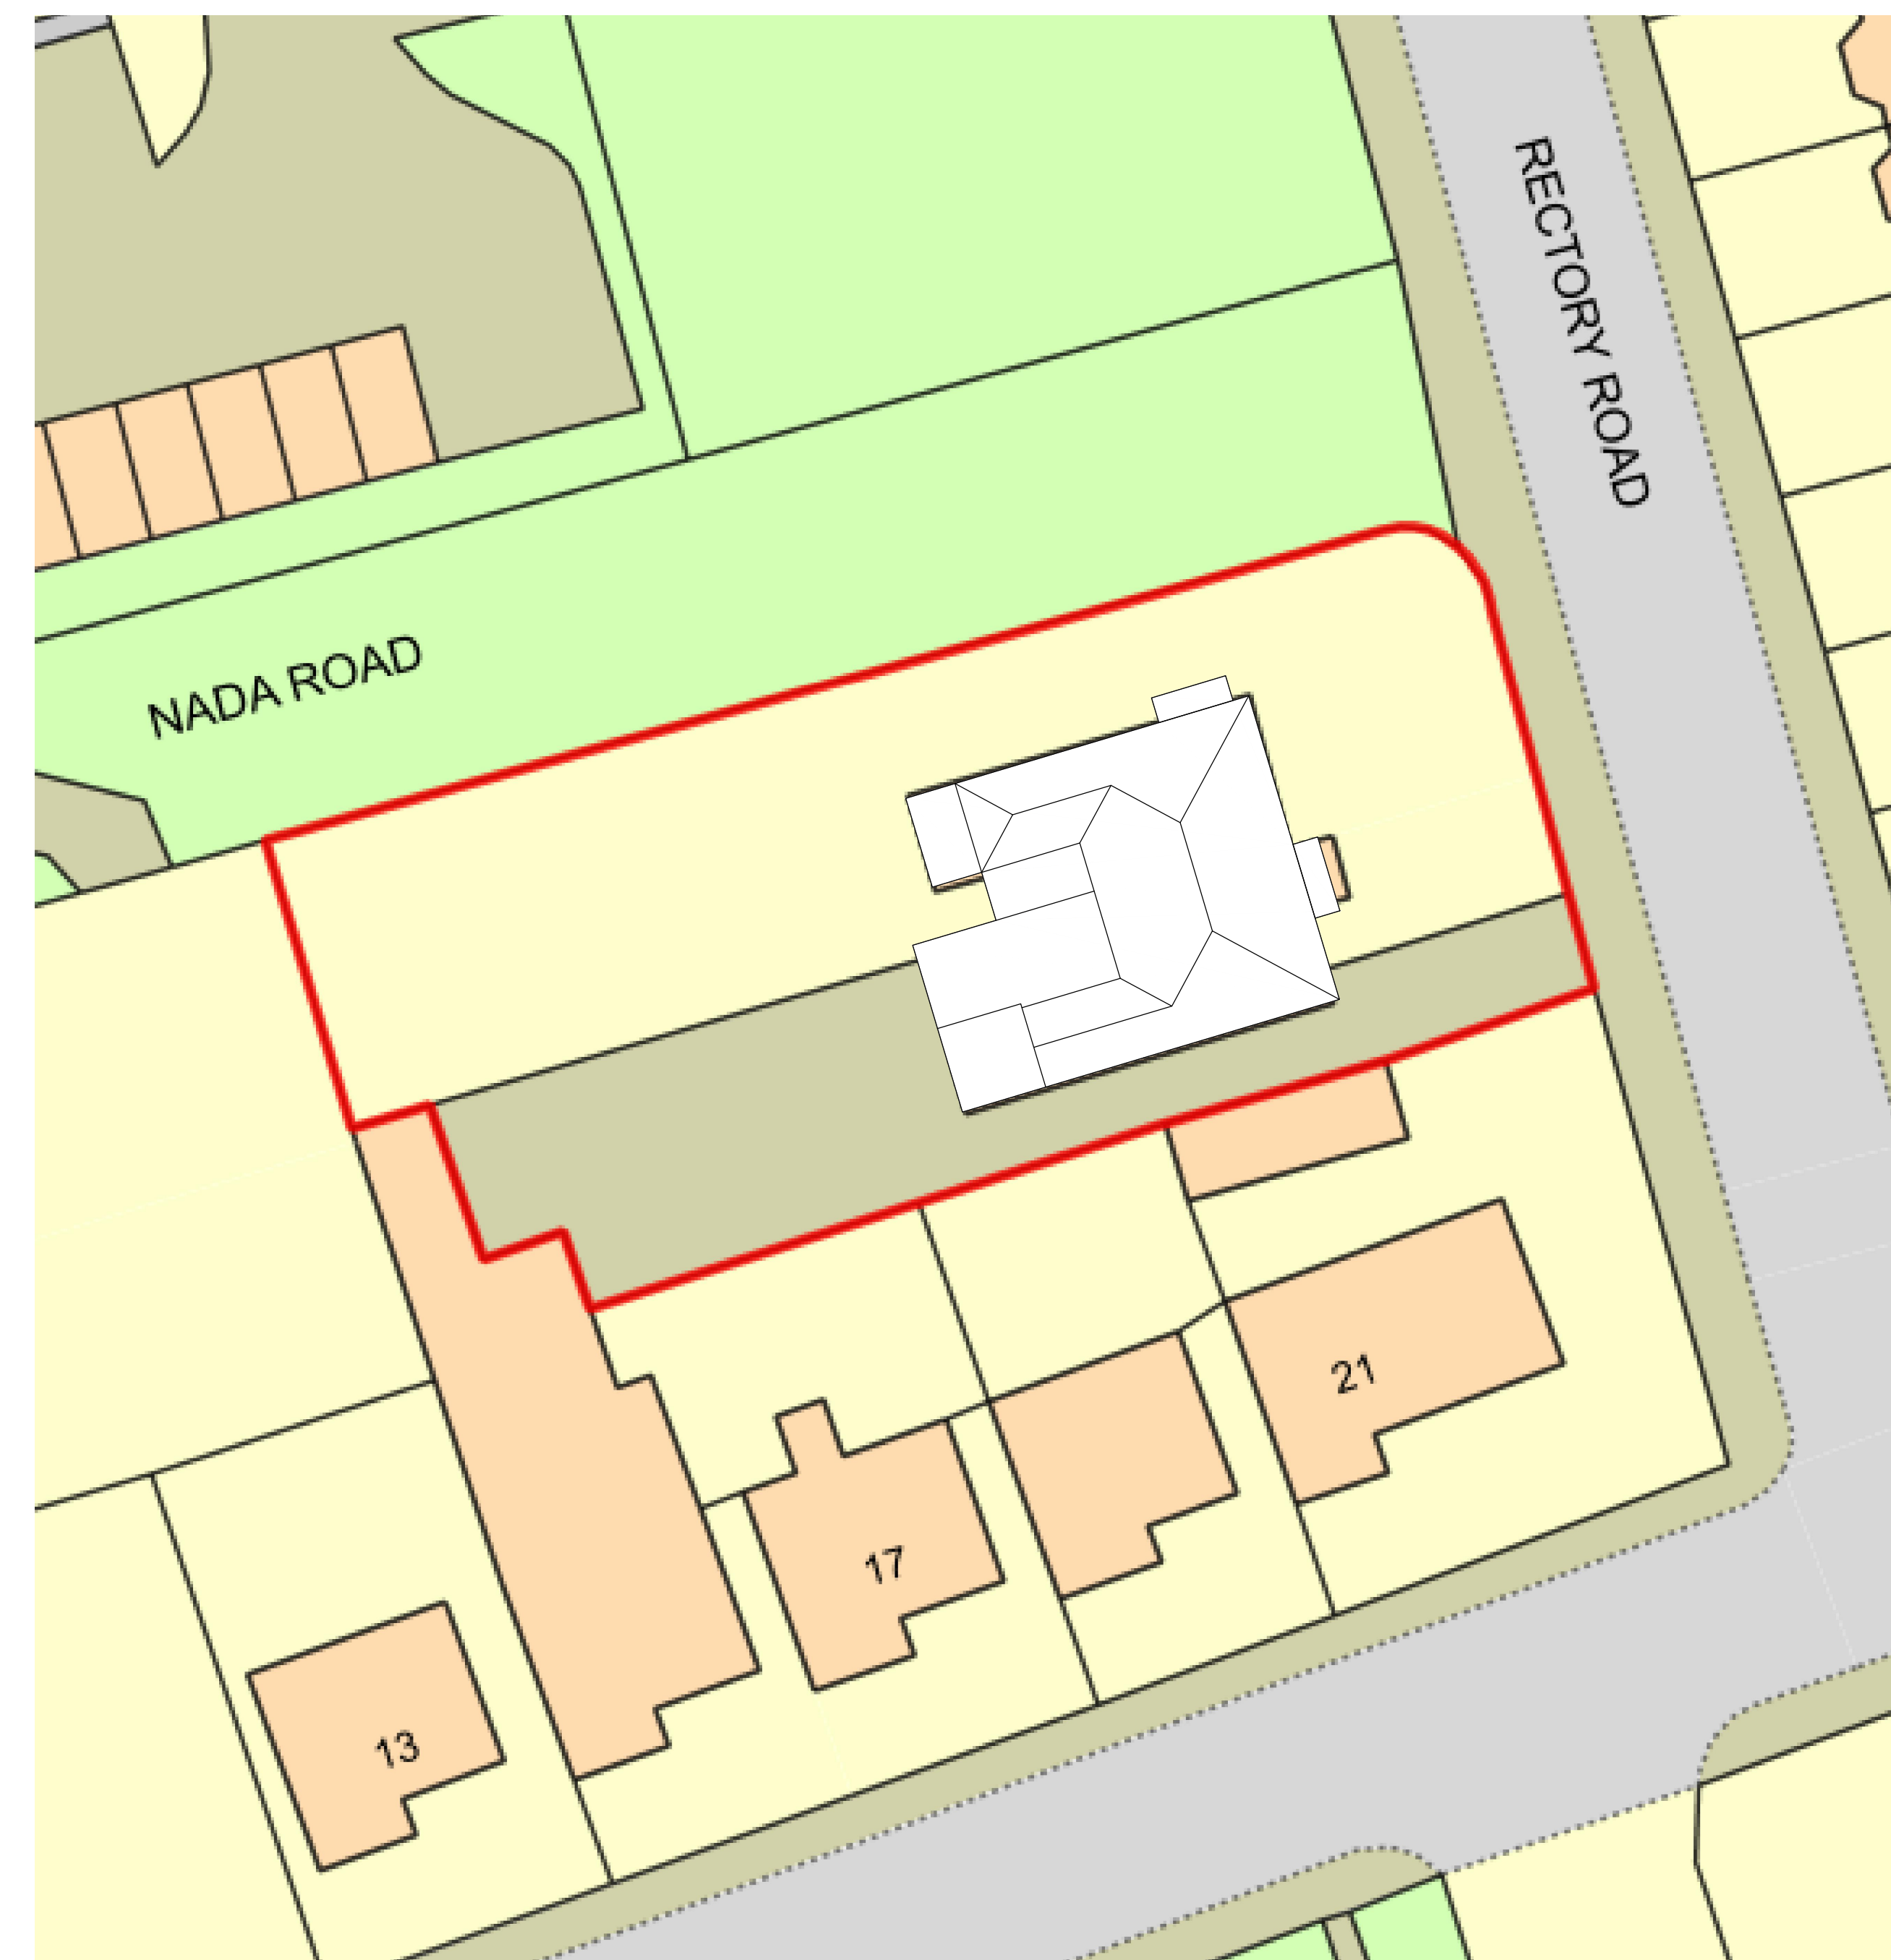


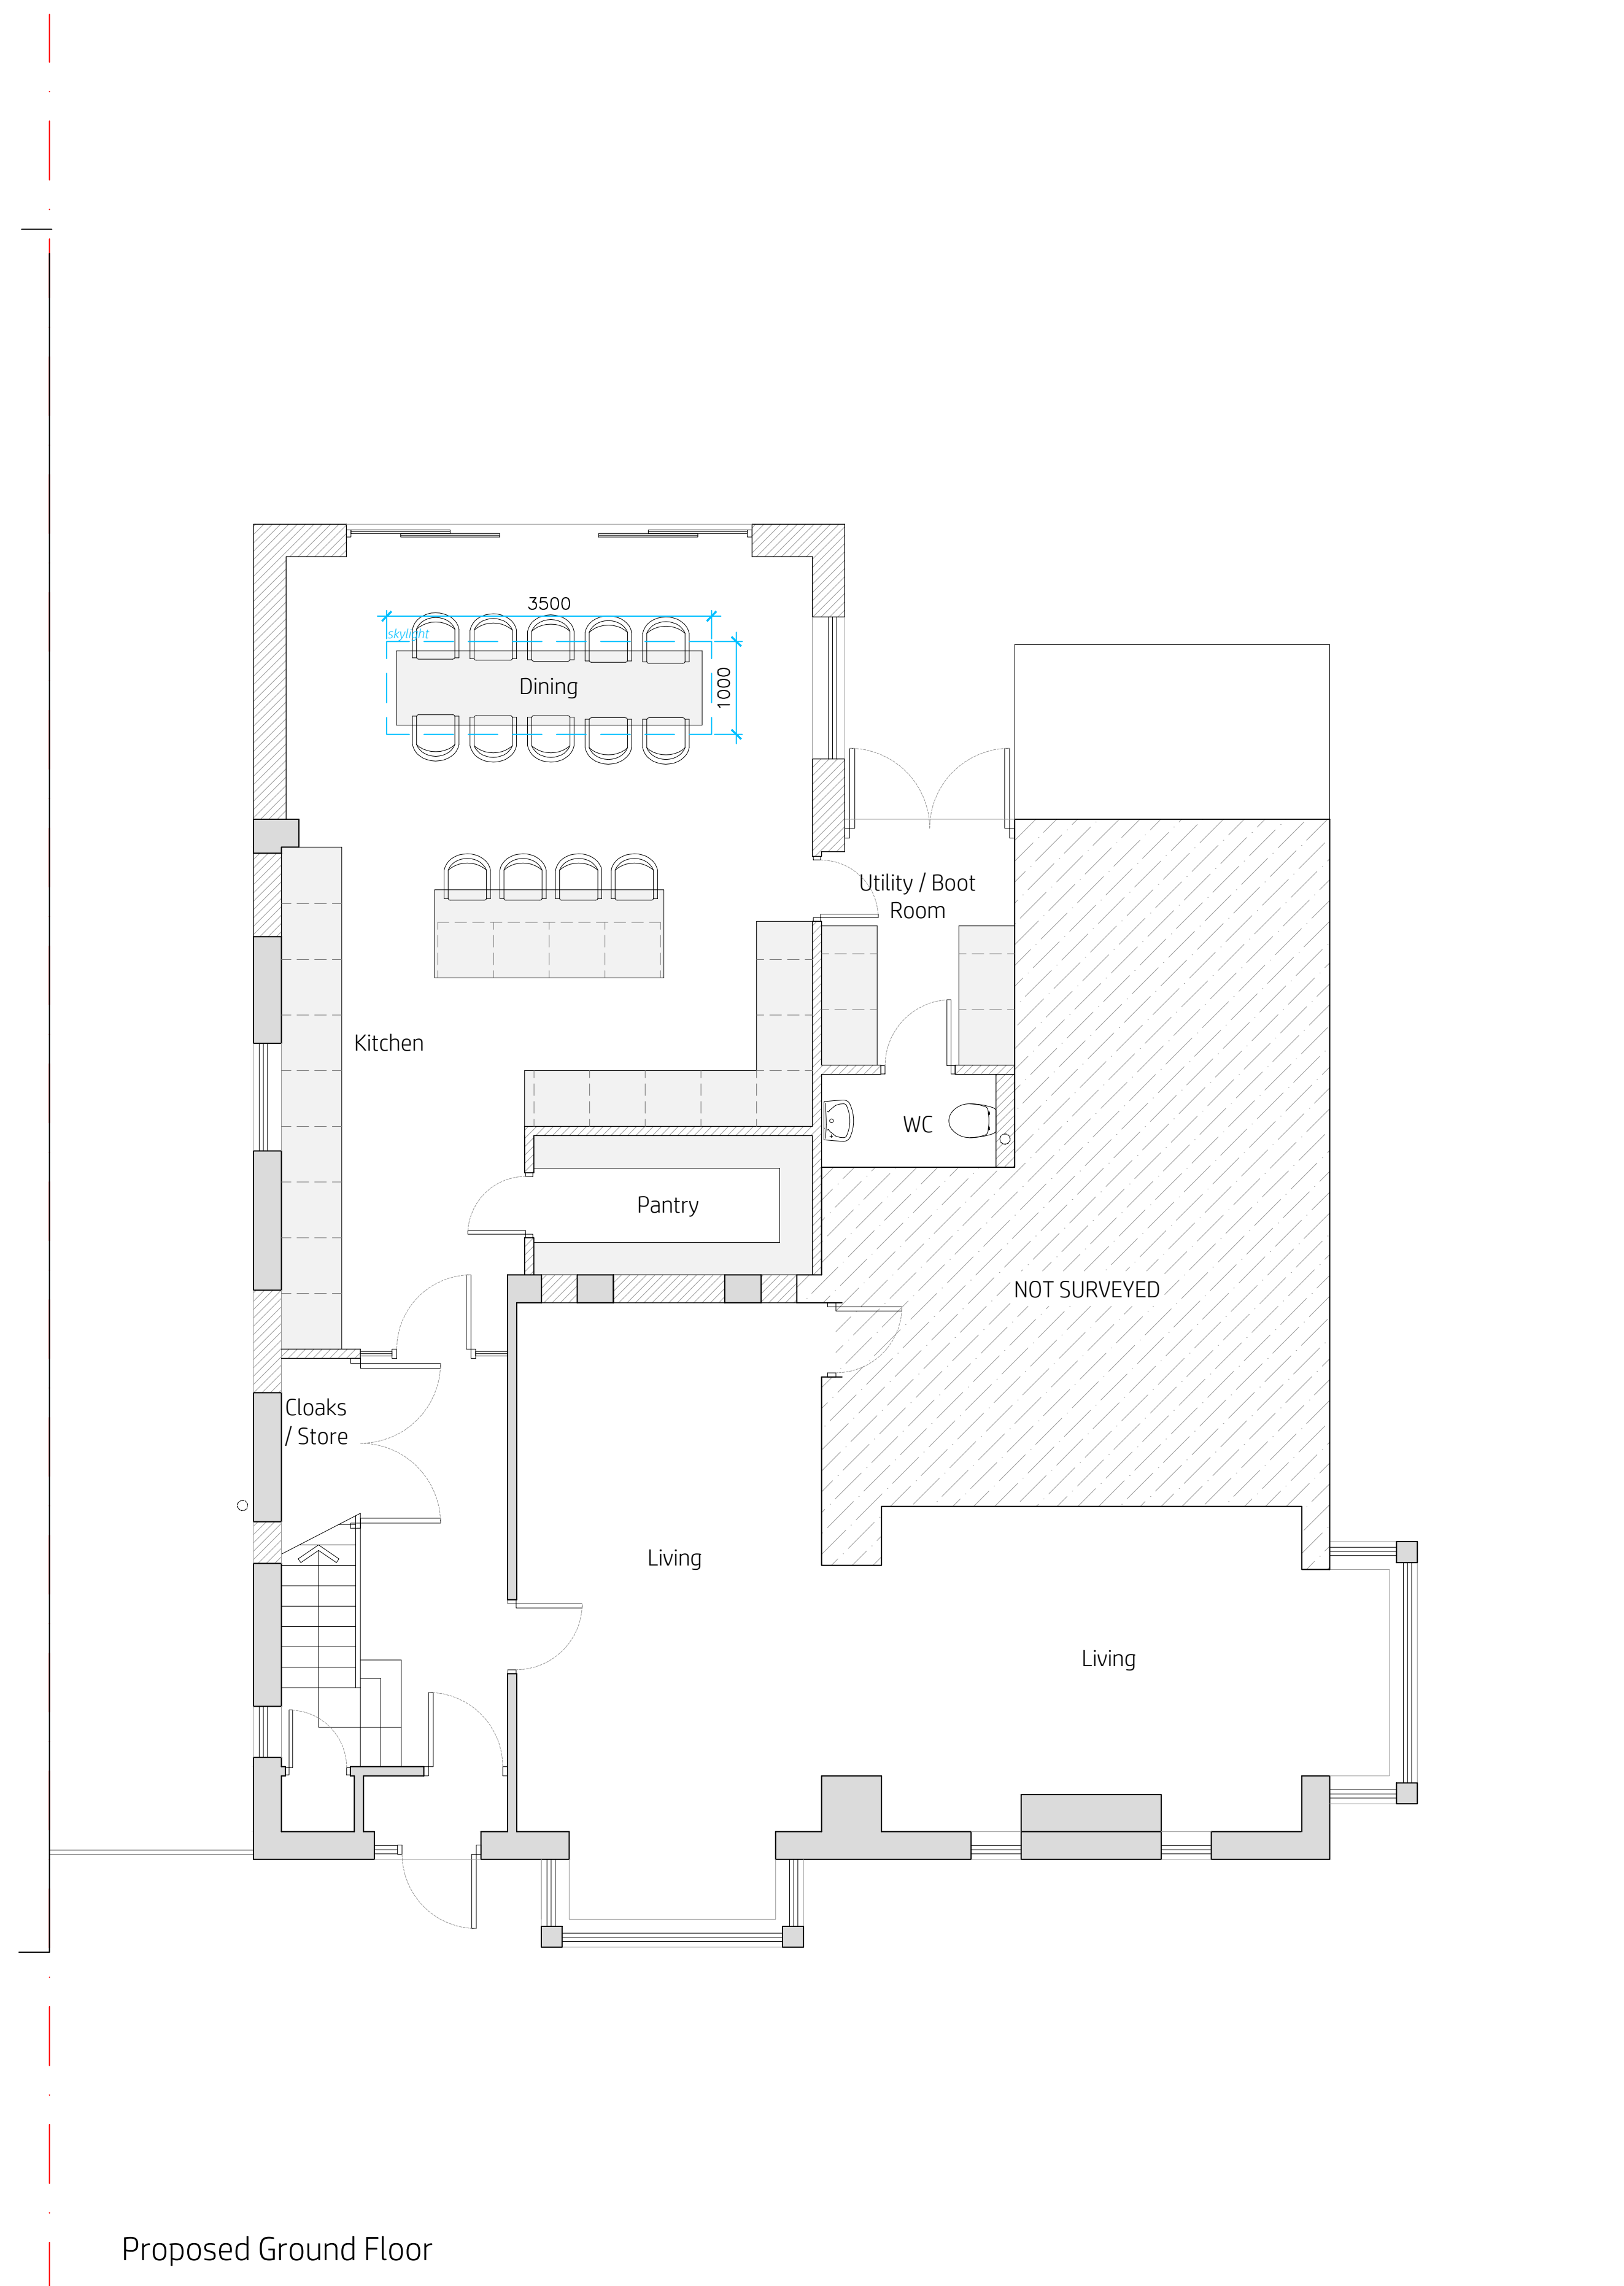

Proposed Block Plan
1:200

project
6 Rectory Road
Crumpsall
M8 5EA

scale
1:50@A1
1:100@A3
drawn by
klh
drawing number
KH644-101

revision	description	date
A	updated pantry / island layout	24.01.2023
B	updated for planning / block plan added	19.02.2023

Proposed Plans

kieranhibbsarchitecture
27 Pioneer Road
Macclesfield
SK11 7ZB

kieranhibbs@gmail.com
Mobile: 07584049322

Scale 1:50
0 1 2 3 4 5

kieranhibbsarchitecture