


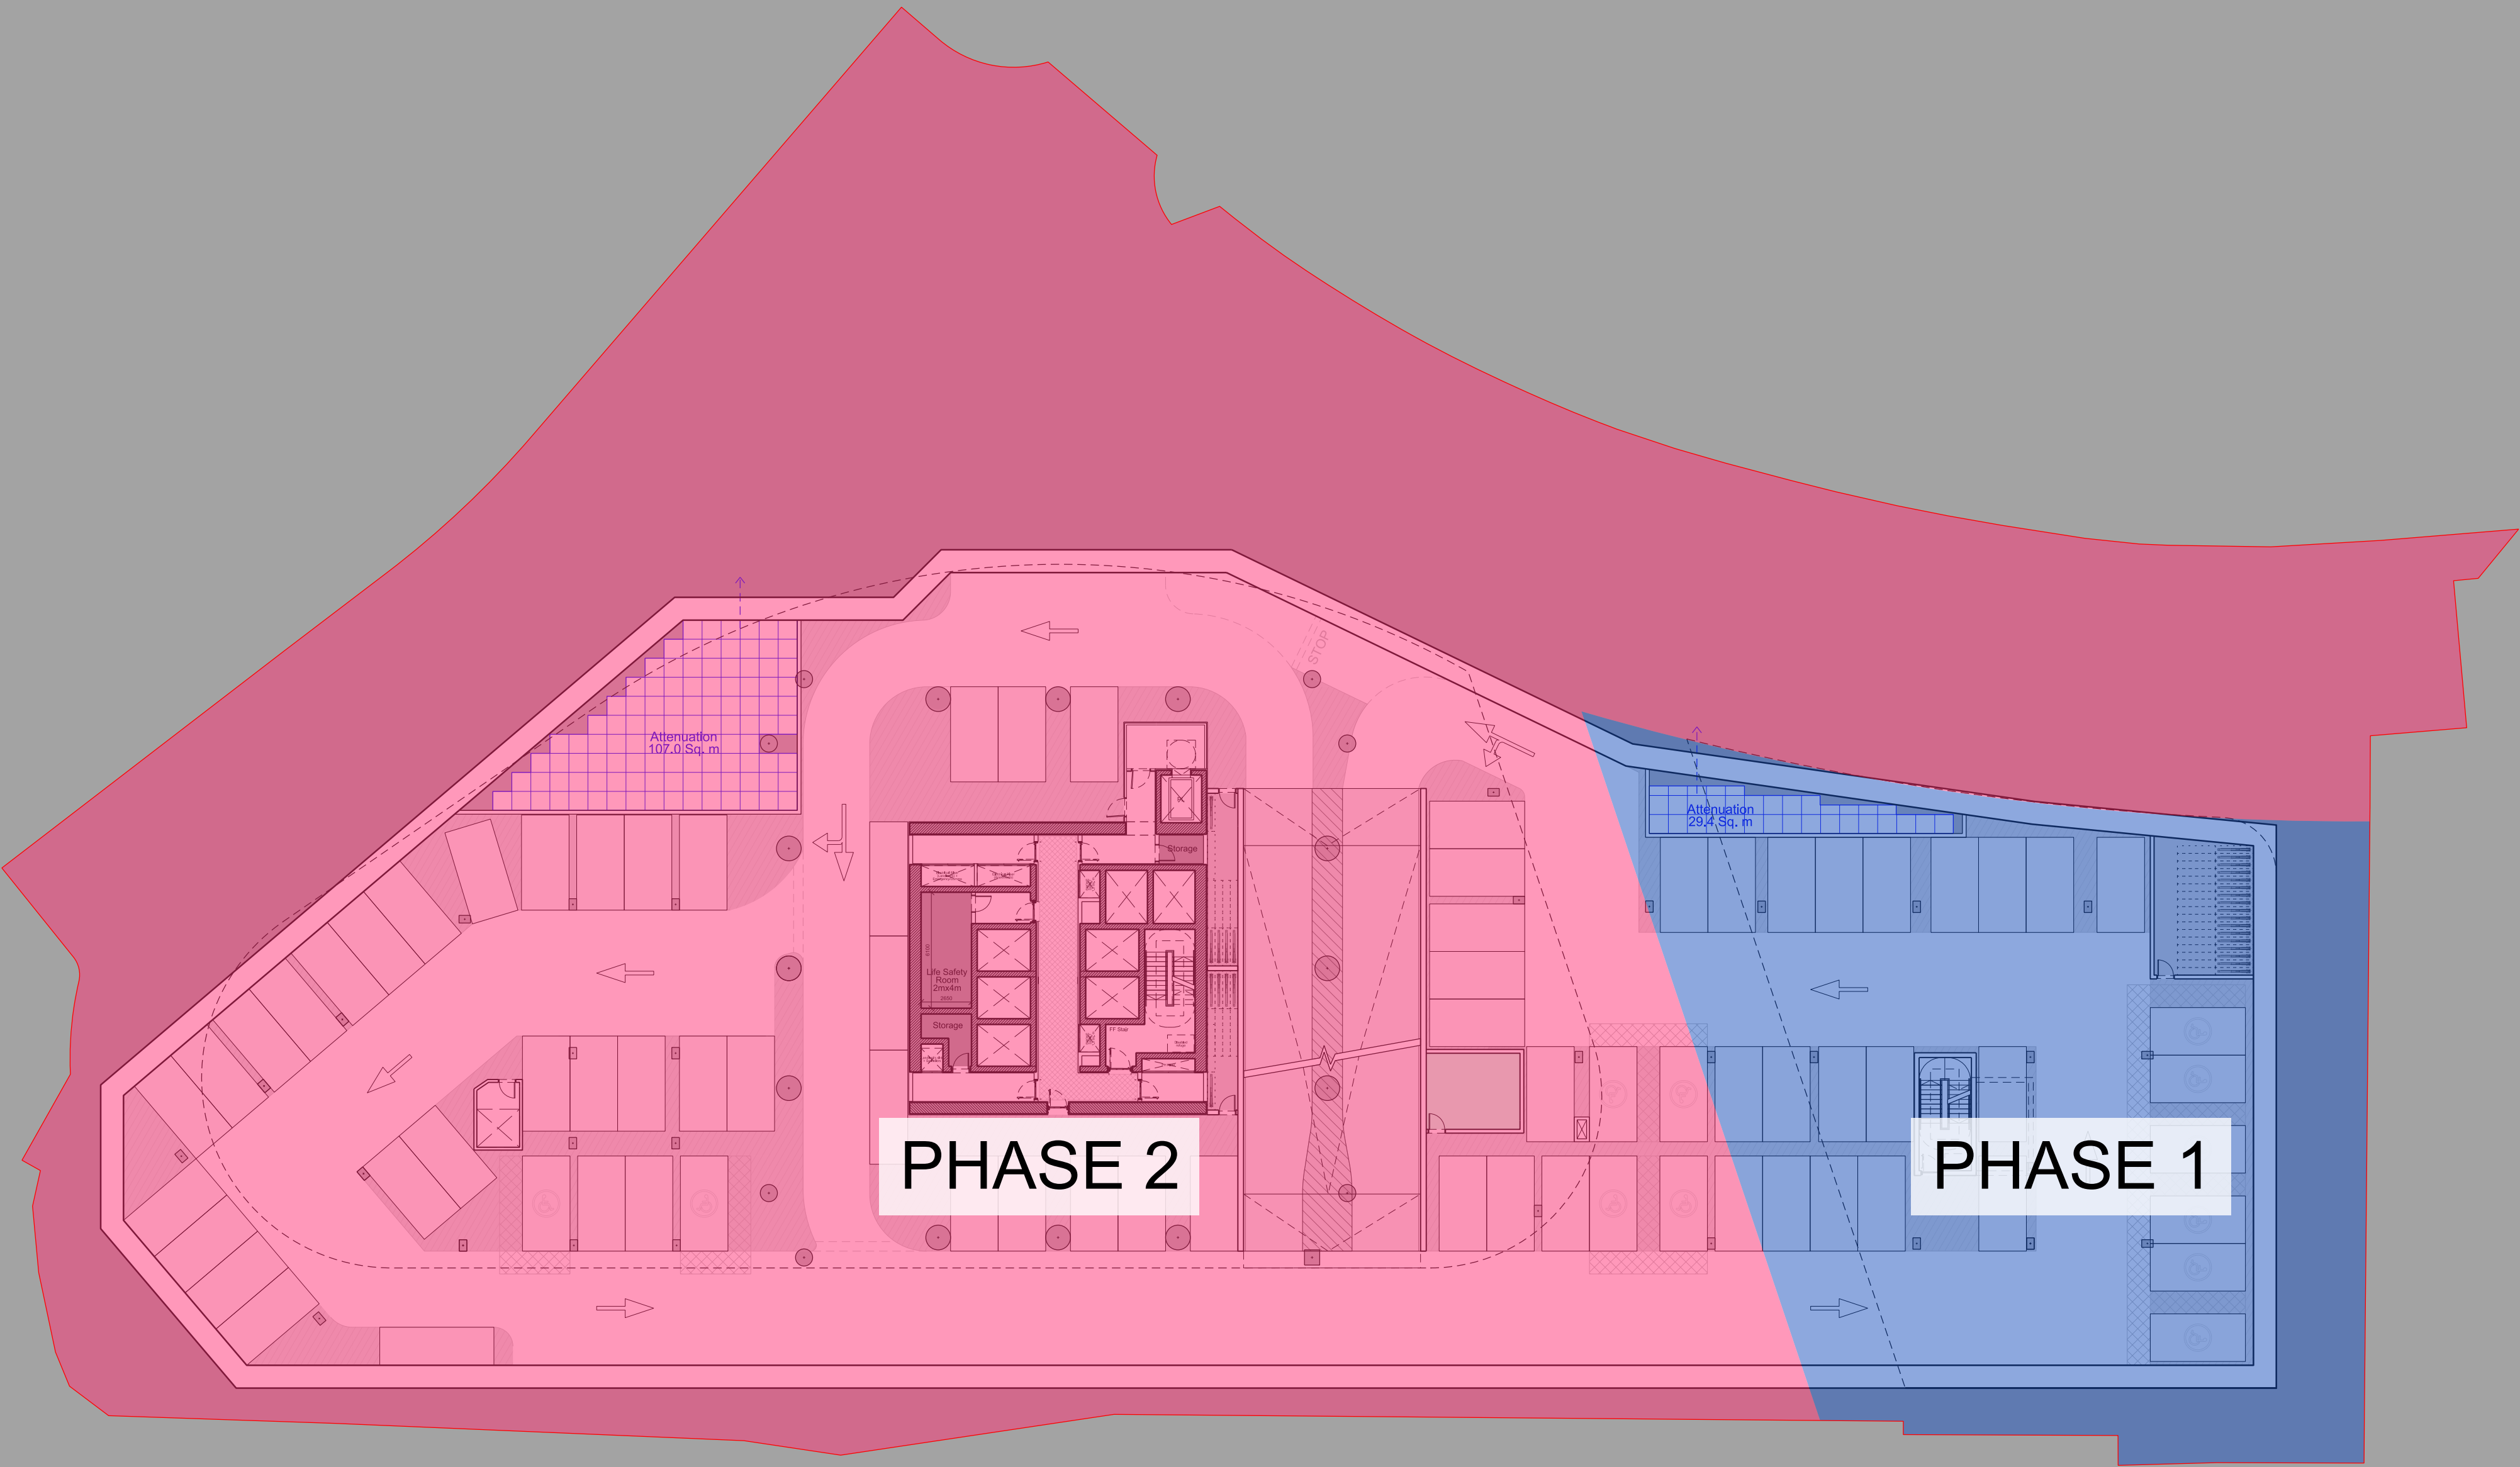

This drawing is copyright
Do not scale off dimensions.
All dimensions to be checked on site by contractor.
Contractor to report any dimensional discrepancies,
errors or omissions prior to commencing on site.

Scale Bar

0 40m

NOTE:

Key

- PHASE 1
- PHASE 2

NORTH

Rev	Date	Description
P 01	20-04-2023	Planning Issue

Project Title Great Jackson Street - Plot D Manchester		
Drawing Title Phasing Plan Basement Level		
Job No 10419	Scale 1:250 @ A1	Date APR 2023
Drawing No 10419-Z1-SHP-G000-PL-B1-B5D801	Revision P 01	
Status Planning		

MANCHESTER
Riverside, 4 Commercial St
Manchester M15 4RQ
+44 (0)161 835 2345
www.simpsonhaugh.com

LONDON
5-8 Roberts Place
London EC3R 9BB
+44 (0)20 7549 4000
mail@simpsonhaugh.com