

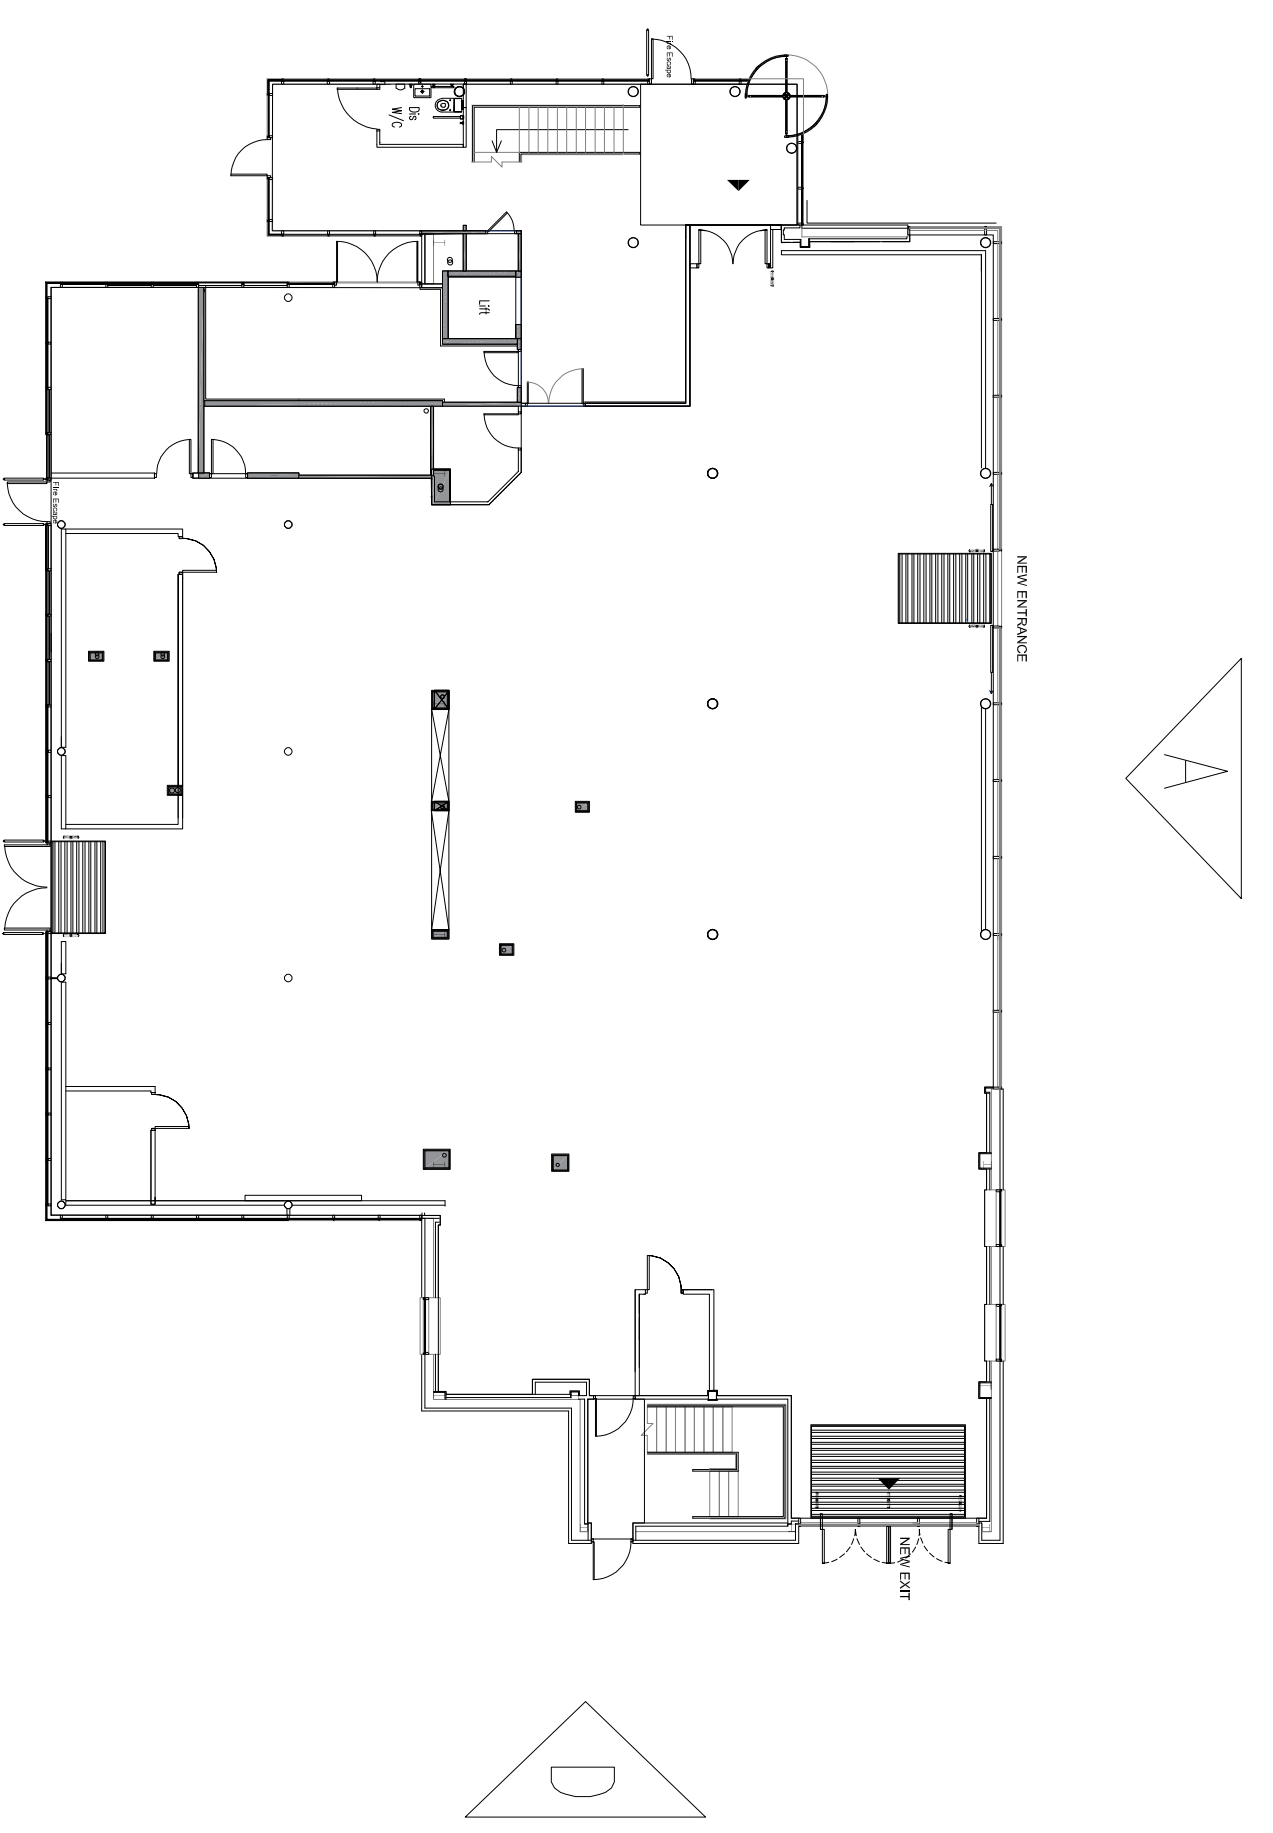
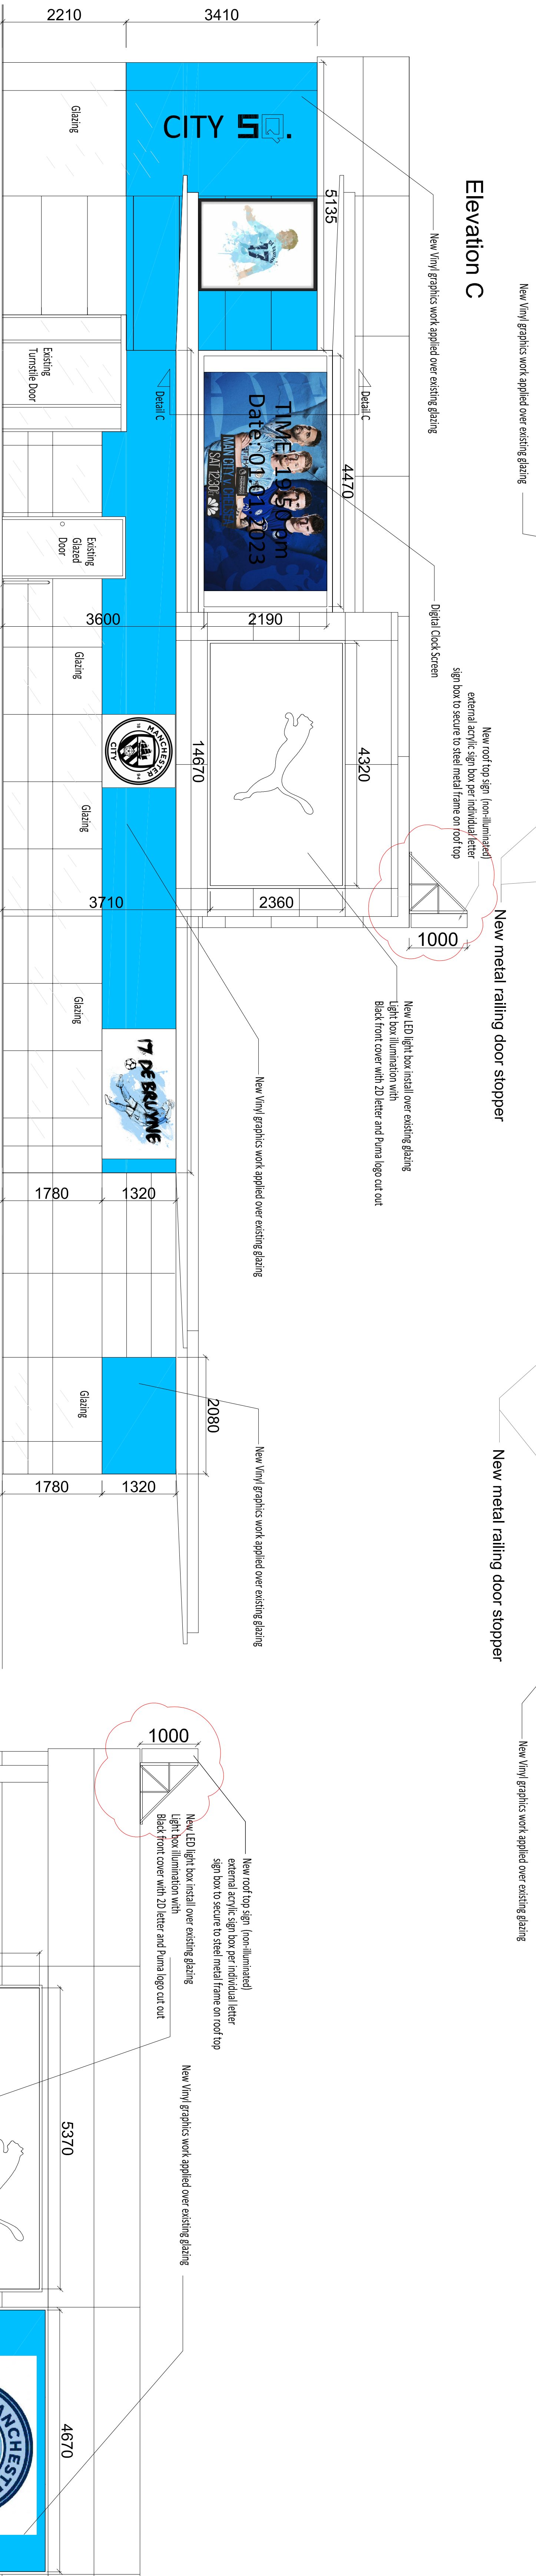



Scale NTS

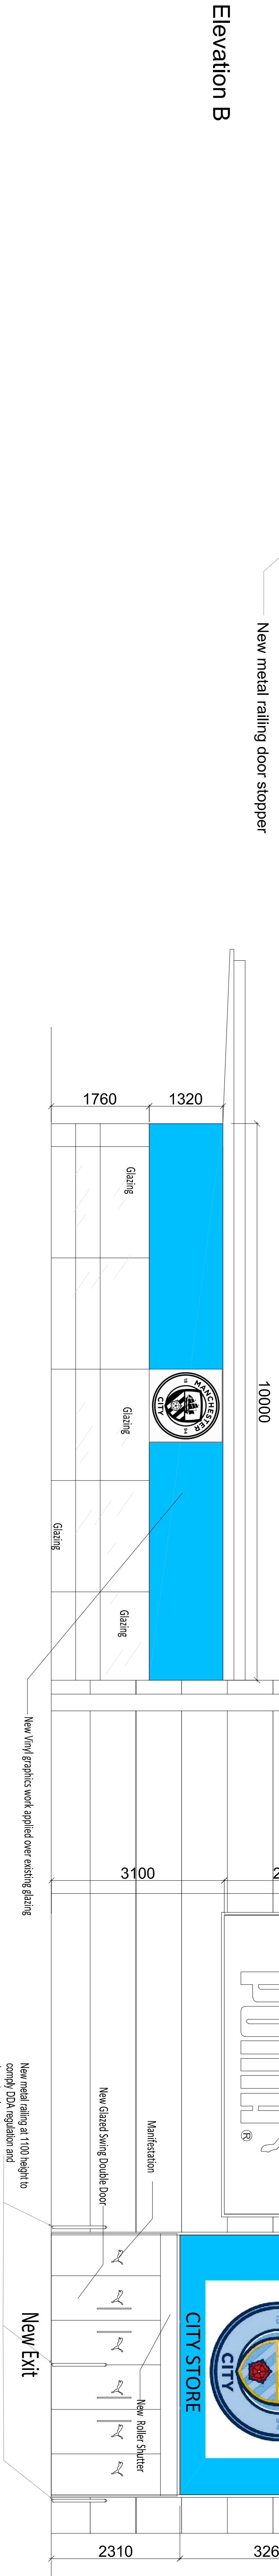

New Roof Top Acrylic sign box on Steel Frame Detail 1:10 Detail B
Section and Detail

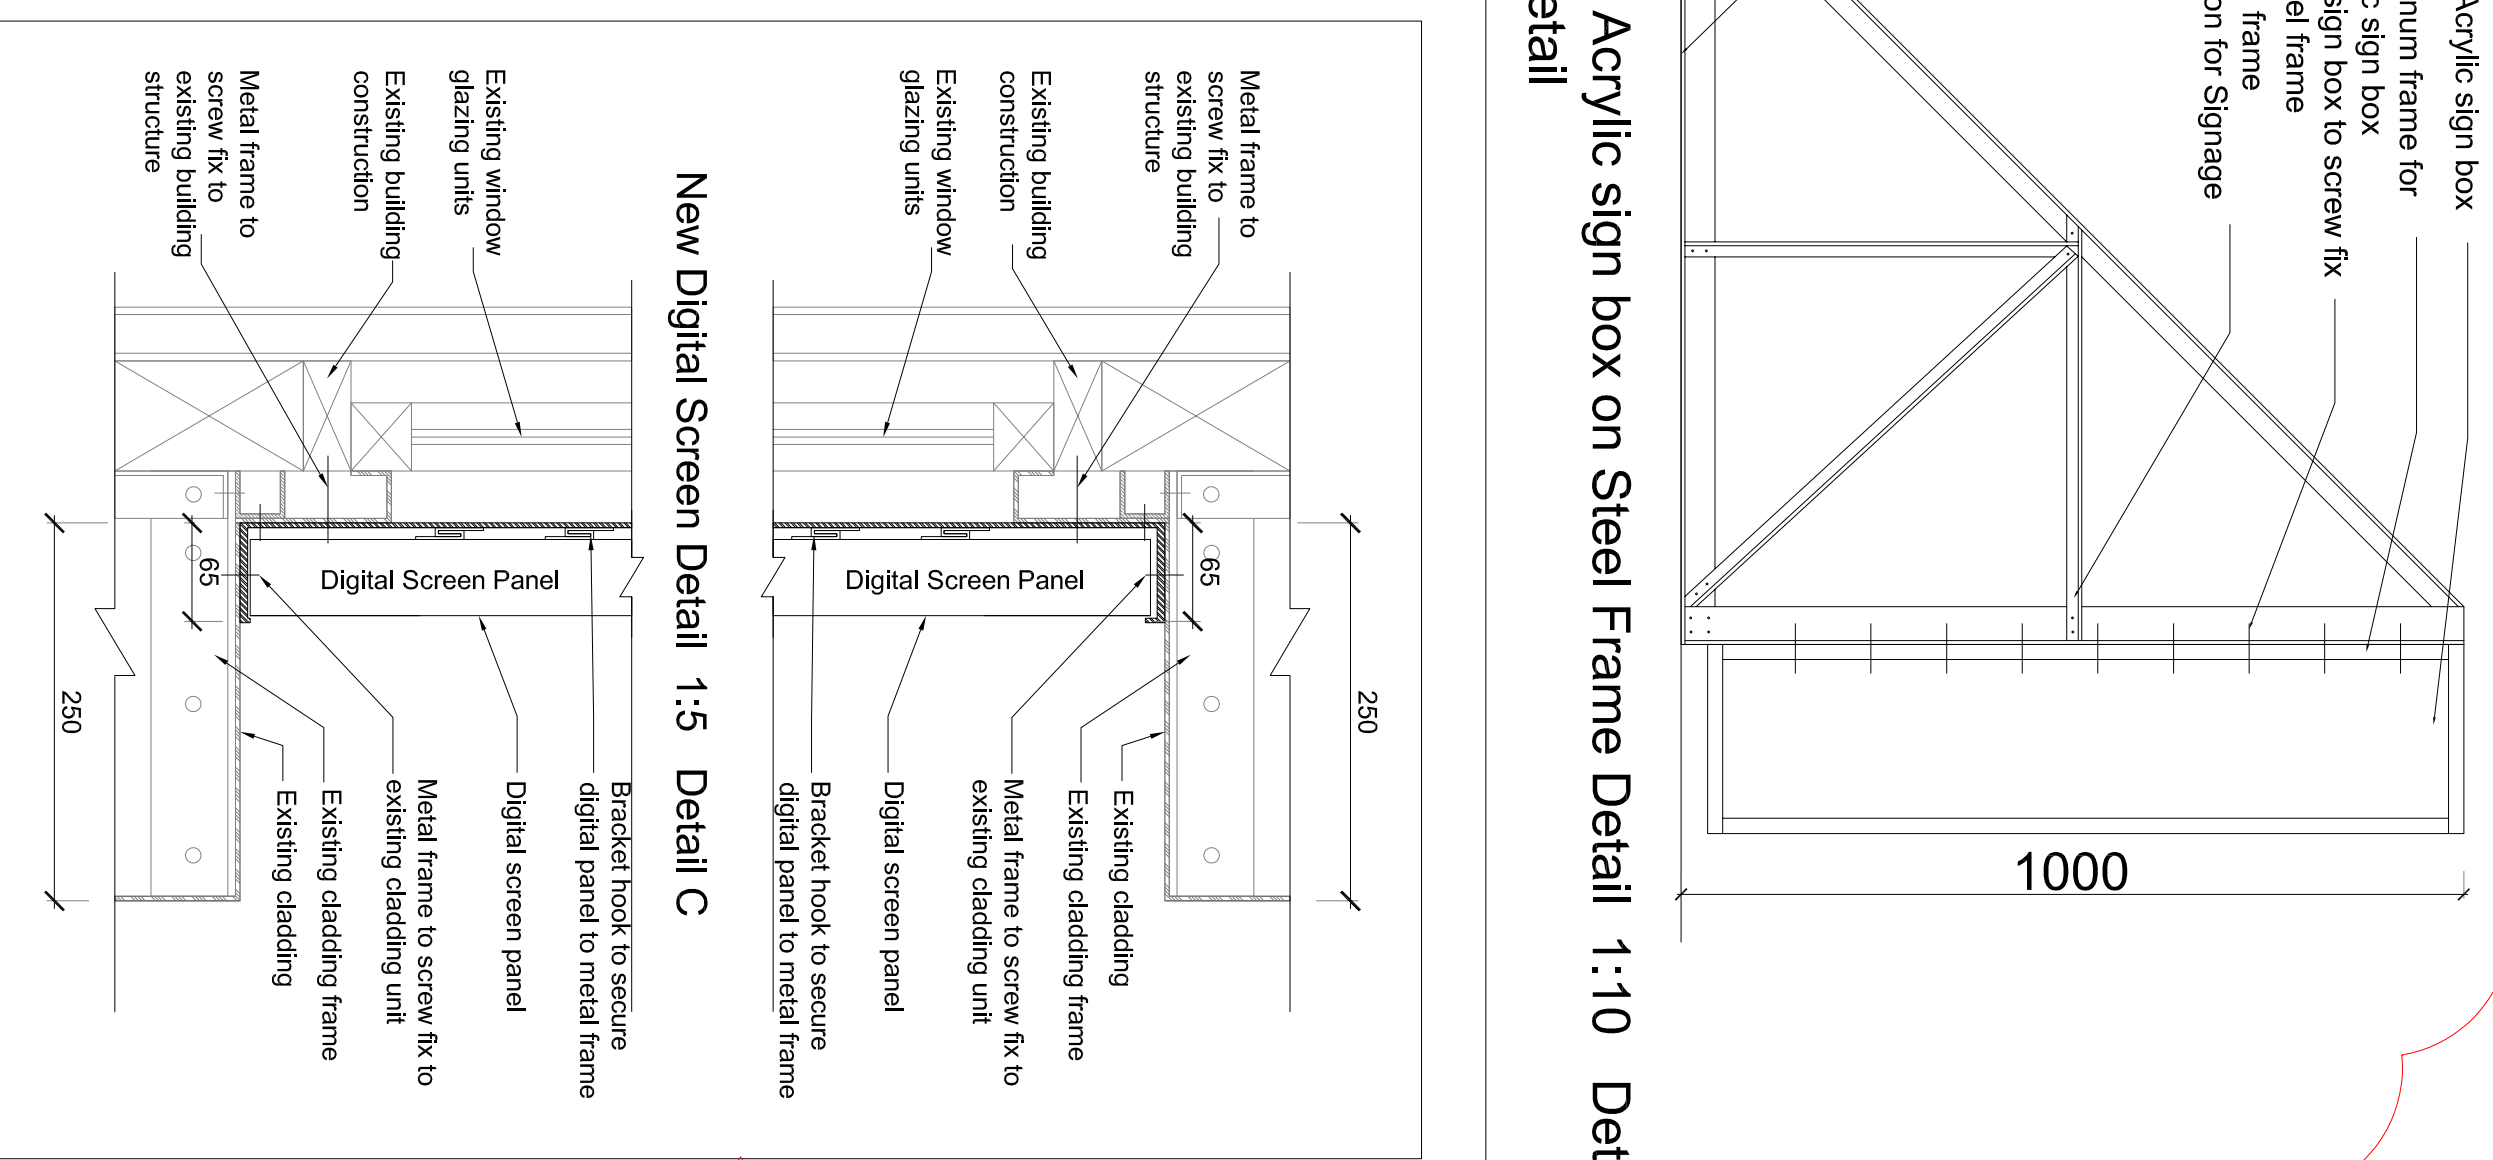

Section and Detail

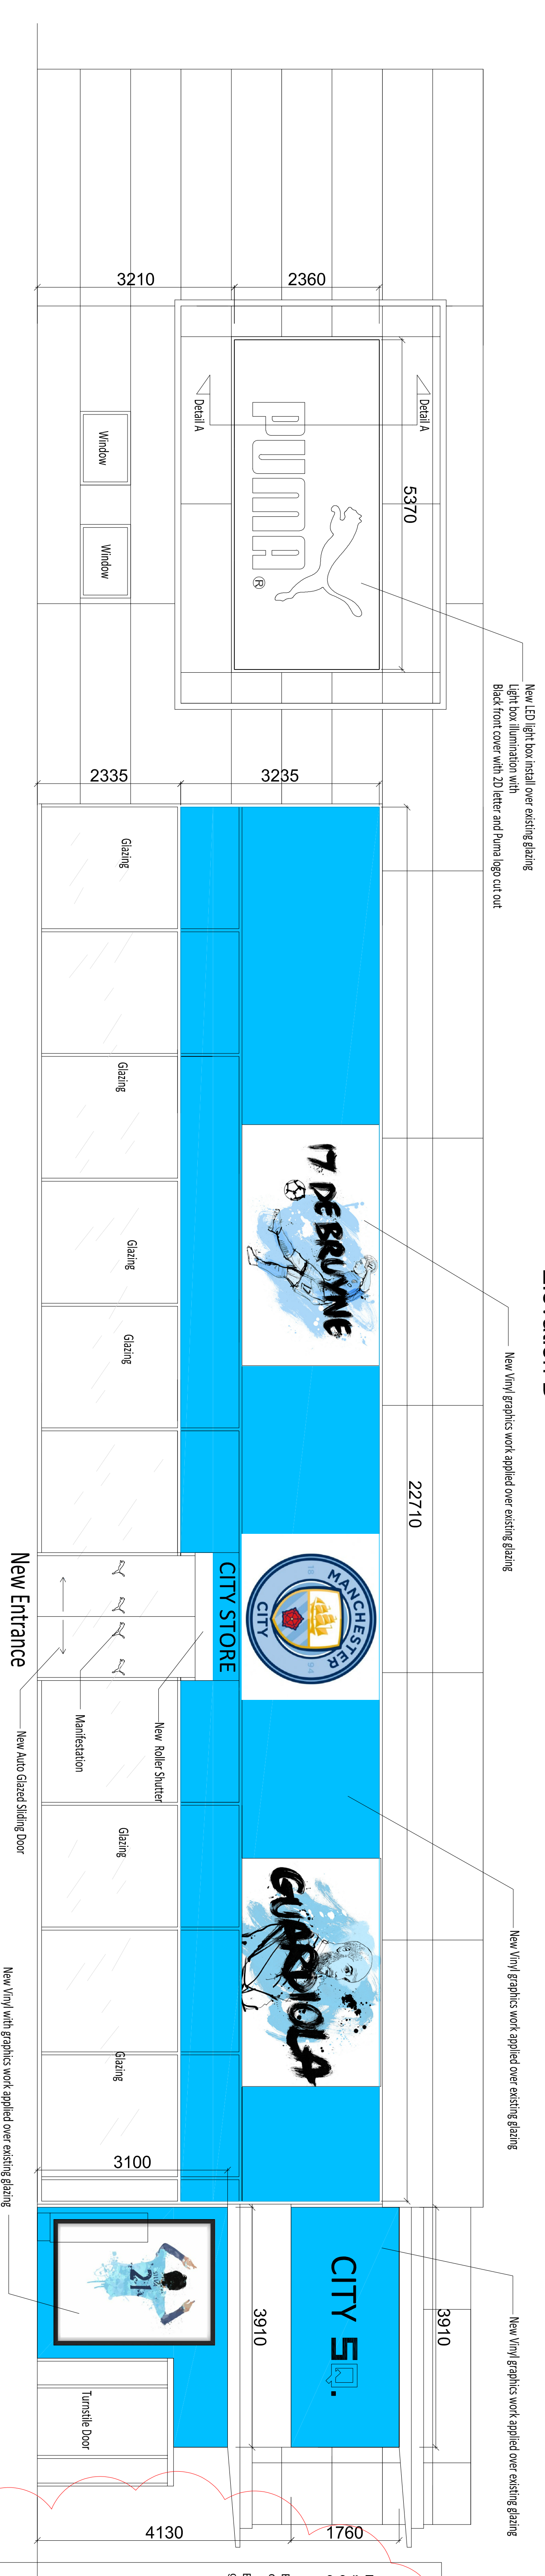

For Information



Rec'd Date:	By: Date:
