


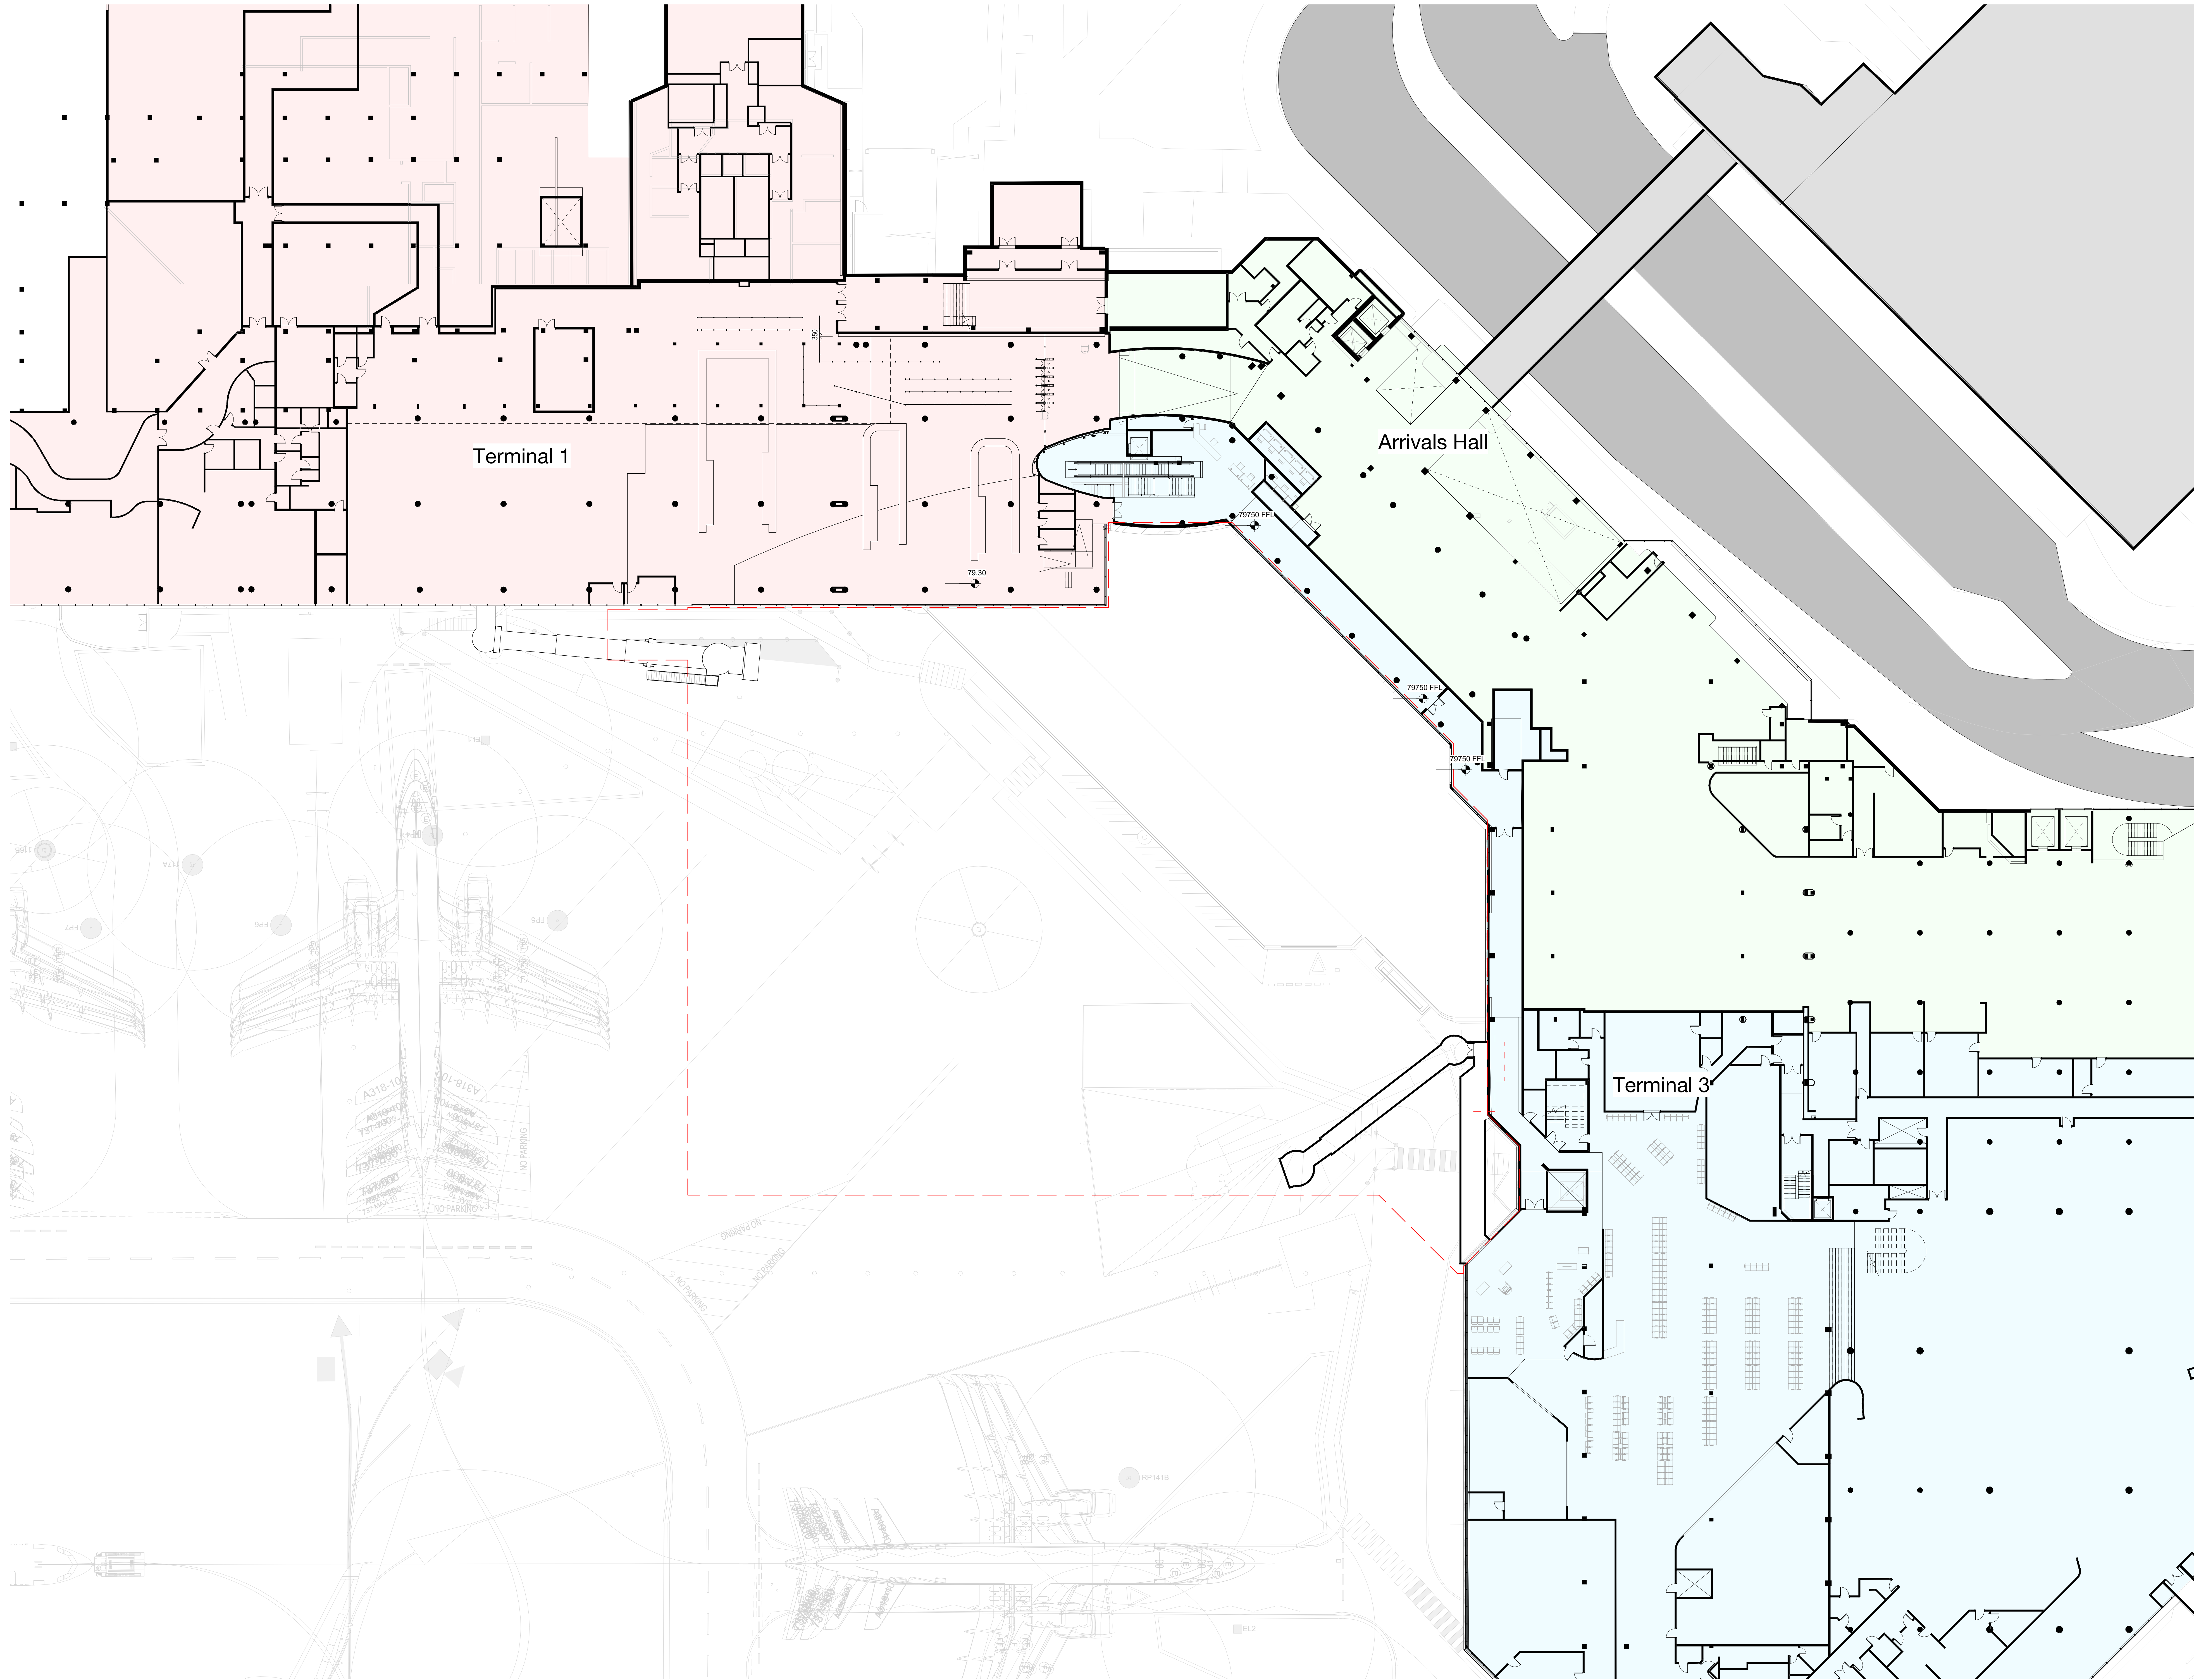

NOTES:
1. SAFETY IS A PRIORITY. IF YOU HAVE ANY CONCERN ABOUT SAFETY IN THE CONSTRUCTION OF THE WORKS DESCRIBED, PLEASE RAISE IT IMMEDIATELY WITH THE PROJECT MANAGER.
2. DO NOT SCALE FROM THIS DRAWING.
3. ALL DIMENSIONS TO BE CHECKED ON SITE.
4. THE DRAWING SHALL BE READ IN CONJUNCTION WITH ALL OTHER ARCHITECTURAL, MECHANICAL, ELECTRICAL, SERVICE AND STRUCTURAL DRAWINGS, SPECIFICATION, SCHEDULES, REPORTS AND ASSOCIATED DOCUMENTS.
5. THIS DRAWING SHOWS REPROVISION AND SHALL NOT BE USED FOR CONSTRUCTION OR INSTALLATION PURPOSES.
6. THE CONTENT OF THIS DRAWING SHALL REQUIRE THE CONTRACTOR TO CONFORM WITH ALL THEIR SPECIALISTS AND INSTALLERS ALL ASPECTS OF THE WORKS COVERED BY THE CONTRACT. THIS SHALL INCLUDE BUT NOT BE LIMITED TO FULL COORDINATION WITH THE BUILDING AND ALL ELEMENTS THEREIN. LEAD TIME, PROGRAMME OF WORKS, CONSTRUCTION MATERIALS, FINISHES, ACCESS FOR INSTALLATION AND MAINTENANCE, INTEGRATION WITH OTHER ELEMENTS TO ALLOW FULL FUNCTIONALITY OF ALL ELEMENTS, SPECIAL, OUTSOURCING OF THE WORK ETC.
7. REFER TO RECORD AND/OR SURVEY DRAWINGS WHERE THEY EXIST OR DETERMINE FROM SITE SURVEY DETAILS OF EXISTING.

FOR PLANNING PURPOSES ONLY

LEGEND
Existing Construction
Planning Application Boundary

MANCHESTER AIRPORT
PASCALL + WATSON
JACOBS

MAN TERMINAL 3
GENERAL ARRANGEMENT
LEVEL 20 - EXISTING
EXISTING

Project Name	T3 SECURITY AREA RE-PROVISION	Scale	C1	Title	NA	Originator Job No.	6944
Client	Manchester Airport Group	Drawing Originator	Pascall + Watson	Purpose of Issue	For Information	Discipline: Architecture	
Drawn By	C. Wilkinson	Checked By	J. Wong	Reviewed By	T. Guyvers	Approved By	J. Rogers
Proj Number	M1004262	Location	MAN.TL3.20.SE	Scale	As Indicated	Number	Rev
				Scale	As Indicated	Number	Rev
				Scale	As Indicated	Number	Rev

Note:
Contractors are responsible for the verification of all dimensions on site and the architect is to be informed of any discrepancy. Do not scale from the drawing. Use figured dimensions only. This drawing may contain Ordnance Survey Mapping and other data. © Crown Copyright and database right 2015. Ordnance Survey Licence number 100061119.