


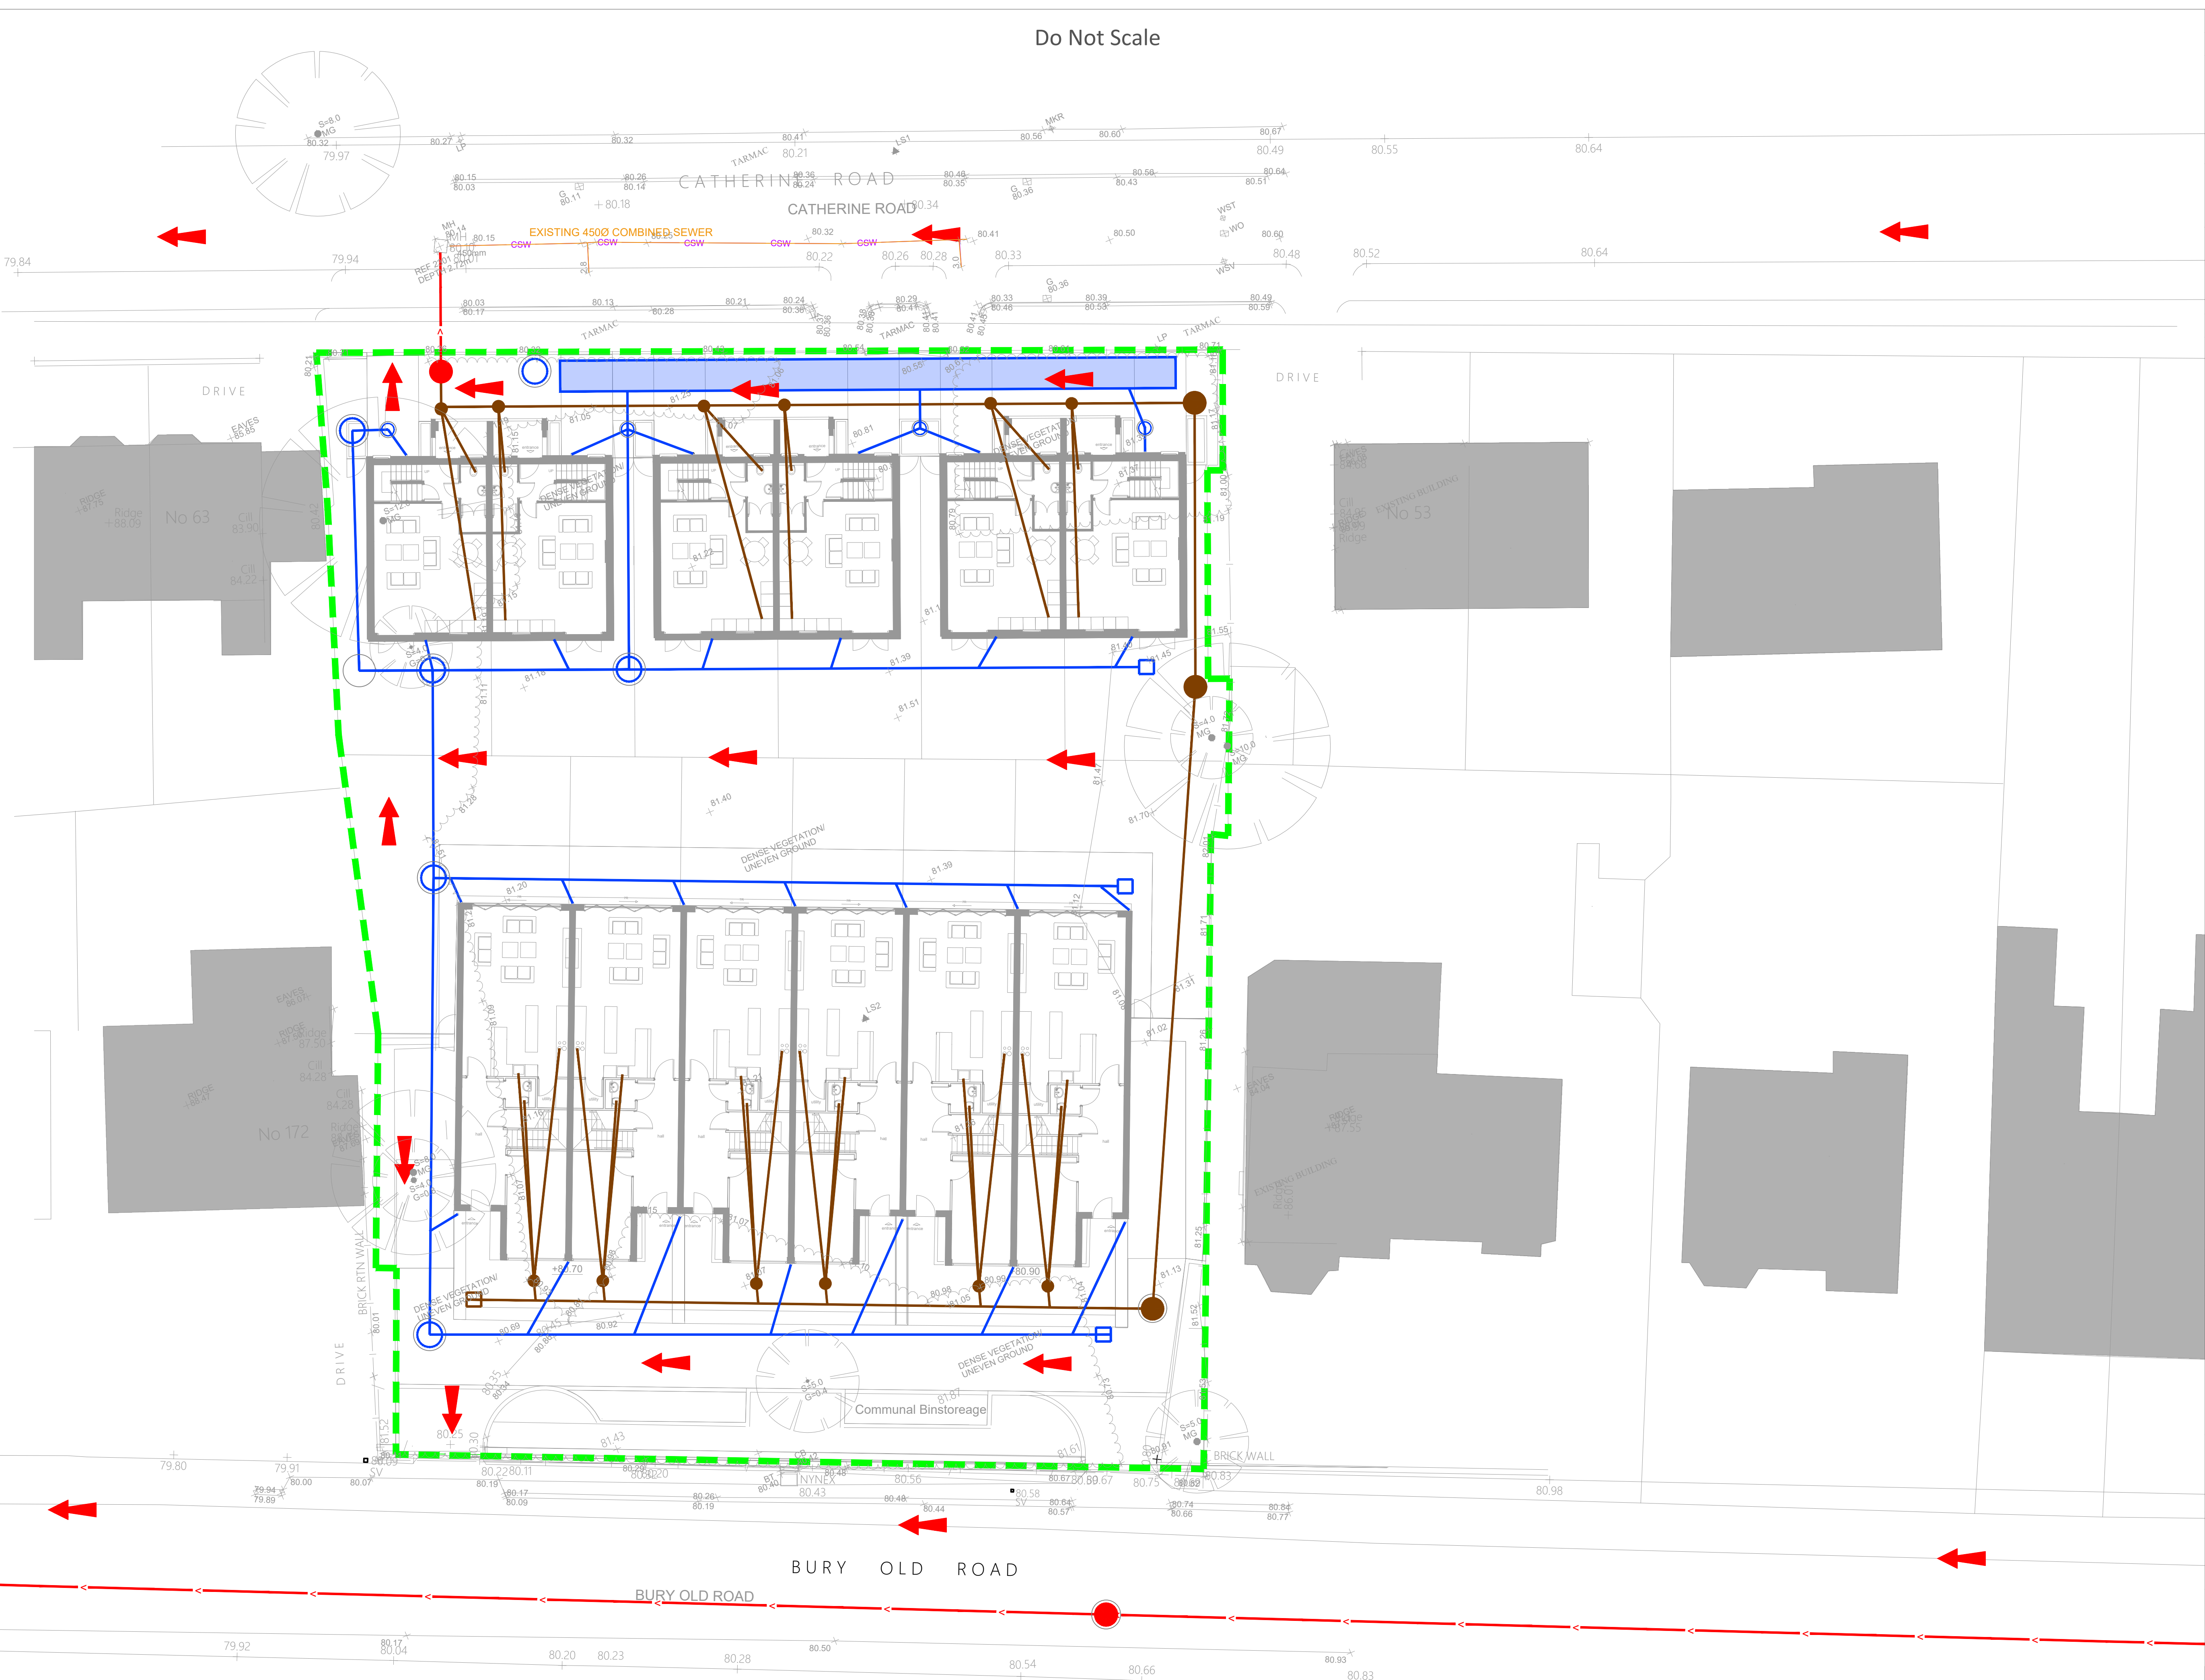

DESIGN REVIEW

|                   |    |             |    |
|-------------------|----|-------------|----|
| Design review by: | ** | Checked by: | ** |
|-------------------|----|-------------|----|

Residual hazards:

- Refer to risks noted on drawing

Health, Safety & Environmental Notes

LEGEND

←

SURFACE WATER EXCEEDANCE ROUTE

—

SITE BOUNDARY

—○—

PROPOSED SURFACE WATER SEWER & MANHOLE

—●—

PROPOSED FOUL WATER SEWER & MANHOLE

—●—

PROPOSED COMBINED SEWER & MANHOLE

—CSW—

EXISTING COMBINED SEWER

●

SILT TRAP

RE

RODDING EYE

---

SITE BOUNDARY

NOTES

1. PROPOSED PRIVATE DRAINAGE SYSTEM

2. UNDERLAYING SOILS NOT CONFRIMED.

3. INFILTRATION NOT POSSIBLE DUE TO LOW AREA AVAILABLE & PROXIMITY TO BUILDINGS.

4. NOT VIABLE TO DISCHARGE TO NEAREST WATERCOURSE.

5. ONLY A COMBINED SEWER WITHIN THE SITES VICINITY.

6. SURFACE WATER RUNOFF MUST DISCHARGE INTO COMBINED SEWER.

7. PROPOSAL TO USE ATTENUATION TANK AND VORTEX FLOW CONTROL TO ACCORD TO POTENTIAL LLFA & UNITED UTILITIES LIMIT ASSUMED TO BE TO 3.5 L/S DISCHARGE.

8. ALLOWANCE TO BE MADE FOR DRIVEWAYS TO DRAIN INTO SYSTEM. SUBJECT TO ARCHITECTS LEVELS.

9. REFER TO STANDARD NOTES DRAWING.

10. EXISTING DRAINAGE ON SITE NEEDS TO BE EXPOSED AND SURVEYED. TO DETERMINE IF ANY EXISTING CONNECTIONS TO PUBLIC SEWERS ARE AVAILABLE.

|          |                       |    |     |     |
|----------|-----------------------|----|-----|-----|
| 15.03.23 | Updated Drainage Plan | DF | NB  | P02 |
| 15.05.20 | Initial Issue         | BA | NB  | P1  |
| Date     | Description           | By | Chk | Rev |

ADEPT

CIVIL AND STRUCTURAL CONSULTING ENGINEERS

Web: [www.adeptcsce.com](#)

Email: [inbox@adeptcsce.com](#)

Tel: 0113 239 4518 (Leeds)

Tel: 0161 974 3620 (Manchester)

Originating Office

Project

BURY OLD ROAD MANCHESTER

Title

EXCEEDANCE ROUTE PLAN

Client

MAYFAIR & CO DEVELOPERS

|            |                |                 |          |              |
|------------|----------------|-----------------|----------|--------------|
| Scale @ A1 | Initial author | Initial checker | Approver | Initial Date |
| 1:150      | BA             | NB              | NB       | 13.05.2020   |

|        |    |         |             |
|--------|----|---------|-------------|
| Status | S1 | Purpose | Information |
|--------|----|---------|-------------|

|                               |            |        |       |      |      |         |      |
|-------------------------------|------------|--------|-------|------|------|---------|------|
| Project Number                | Originator | Volume | Level | Type | Role | Dr. No. | Rev. |
| 100.20004-ACE-XX-XX-DR-C-1002 | P02        |        |       |      |      |         |      |

\\adept\dc01\Man\adept\_projects\100 - Clients\2020\100.20004 - Bury Old Road, Prestwich\01-WIP\Drawings\Civil\100.20004-ACE-XX-XX-DR-C-1003 - EXCEEDANCE ROUTE PLAN.dwg, 3/15/2023 2:02 PM,